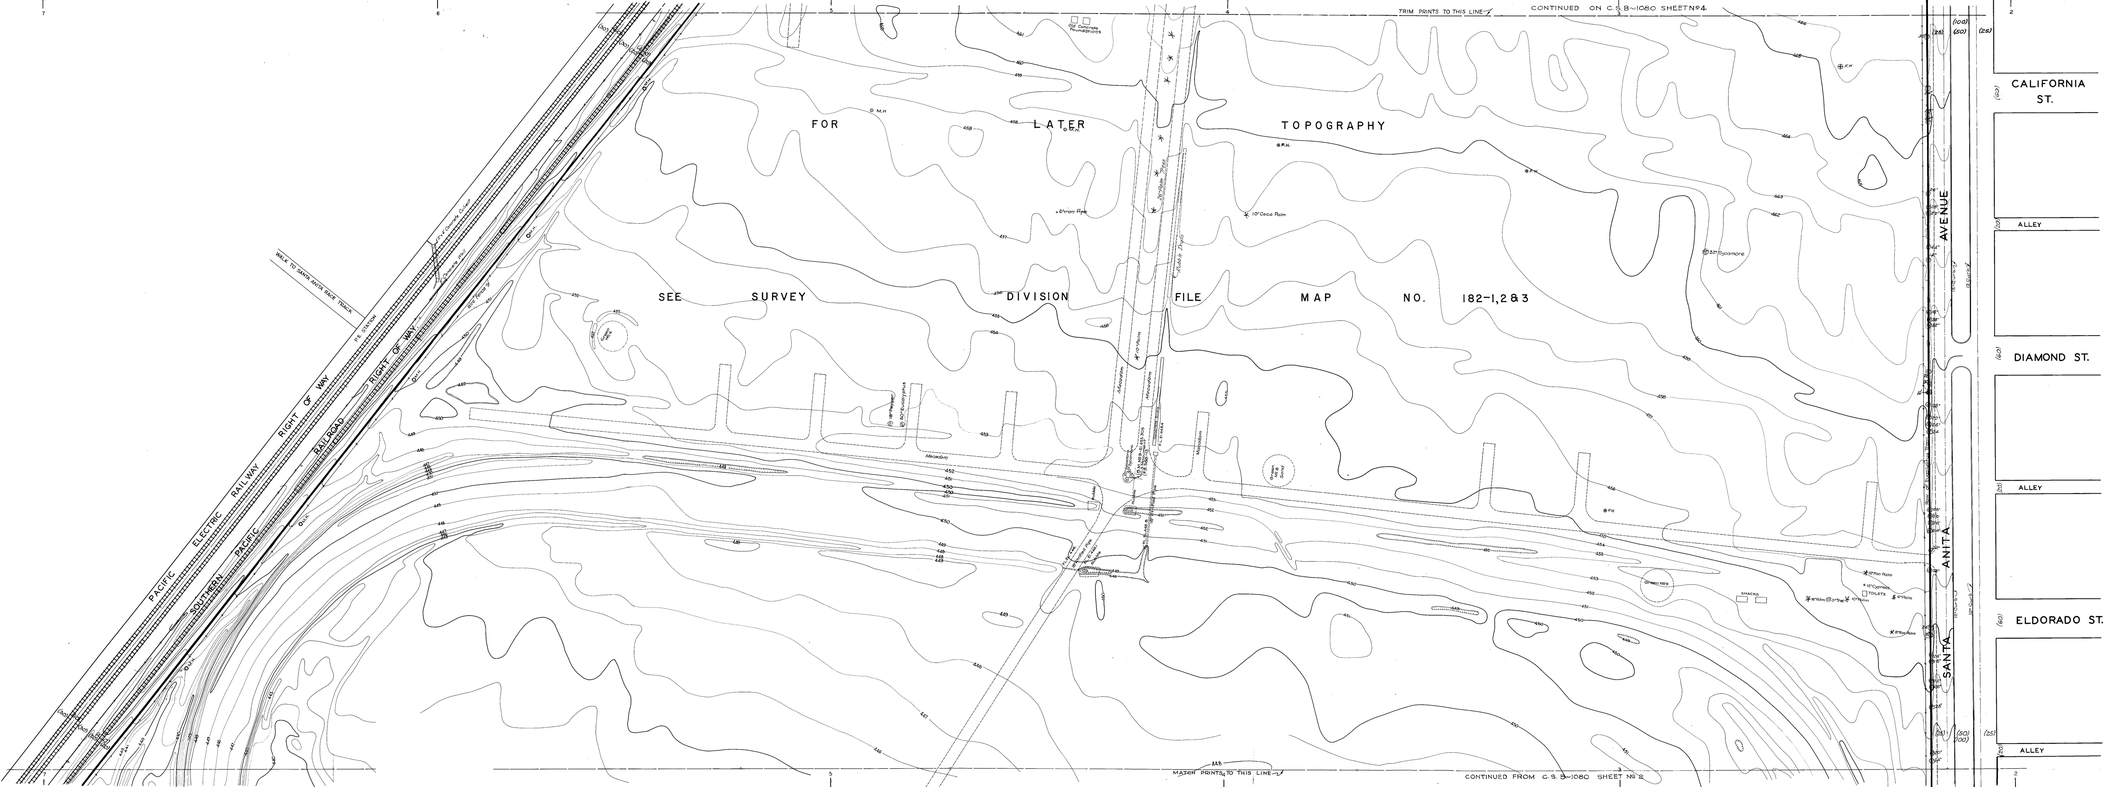

N

S

ARCADIA COUNTY PARK

TOPOGRAPHIC MAP OF

~~ROSS FIELD~~

BEING

LOT 4, TRACT Nº 949. M.B. 17-13

AND

LOTS 3,4,5 & 6, TRACT NO. 2409, M.B. 23-23

COUNTY SURVEYORS MAP Nº B-1080.

SHEET Nº 3 OF 4 SHEETS.

SCALE- 1 INCH = 50 FT.

JOB NUMBER 8100.

ALFRED JONES - COUNTY SURVEYOR.
SURVEYED - AUGUST 1935.

SURVEYED UNDER INSTRUCTIONS OF THE BOARD OF SUPERVISORS PER ORDER DATED JULY 2, 1935.

BEARINGS ARE BASED ON THE BEARING OF HUNTINGTON BLVD. PER TRACT Nº2628 M.B.33-63.

PLANE TABLE SURVEY.

FIELD WORK BY.... T.M.WALSH.
OFFICE WORK BY... WM. J. LUCAS.
CHECKED BY..... D.M. FINLEY.

NOTE:-
FOR PROPERTY LINE SURVEY SEE C.S. B-1080-1

FOR BLUE PRINTING

WIDTH OF MAP = 24	INCHES
AREA = FEET, LENGTH = 2	6"
TOTAL AREA OF MAP = 18	6"