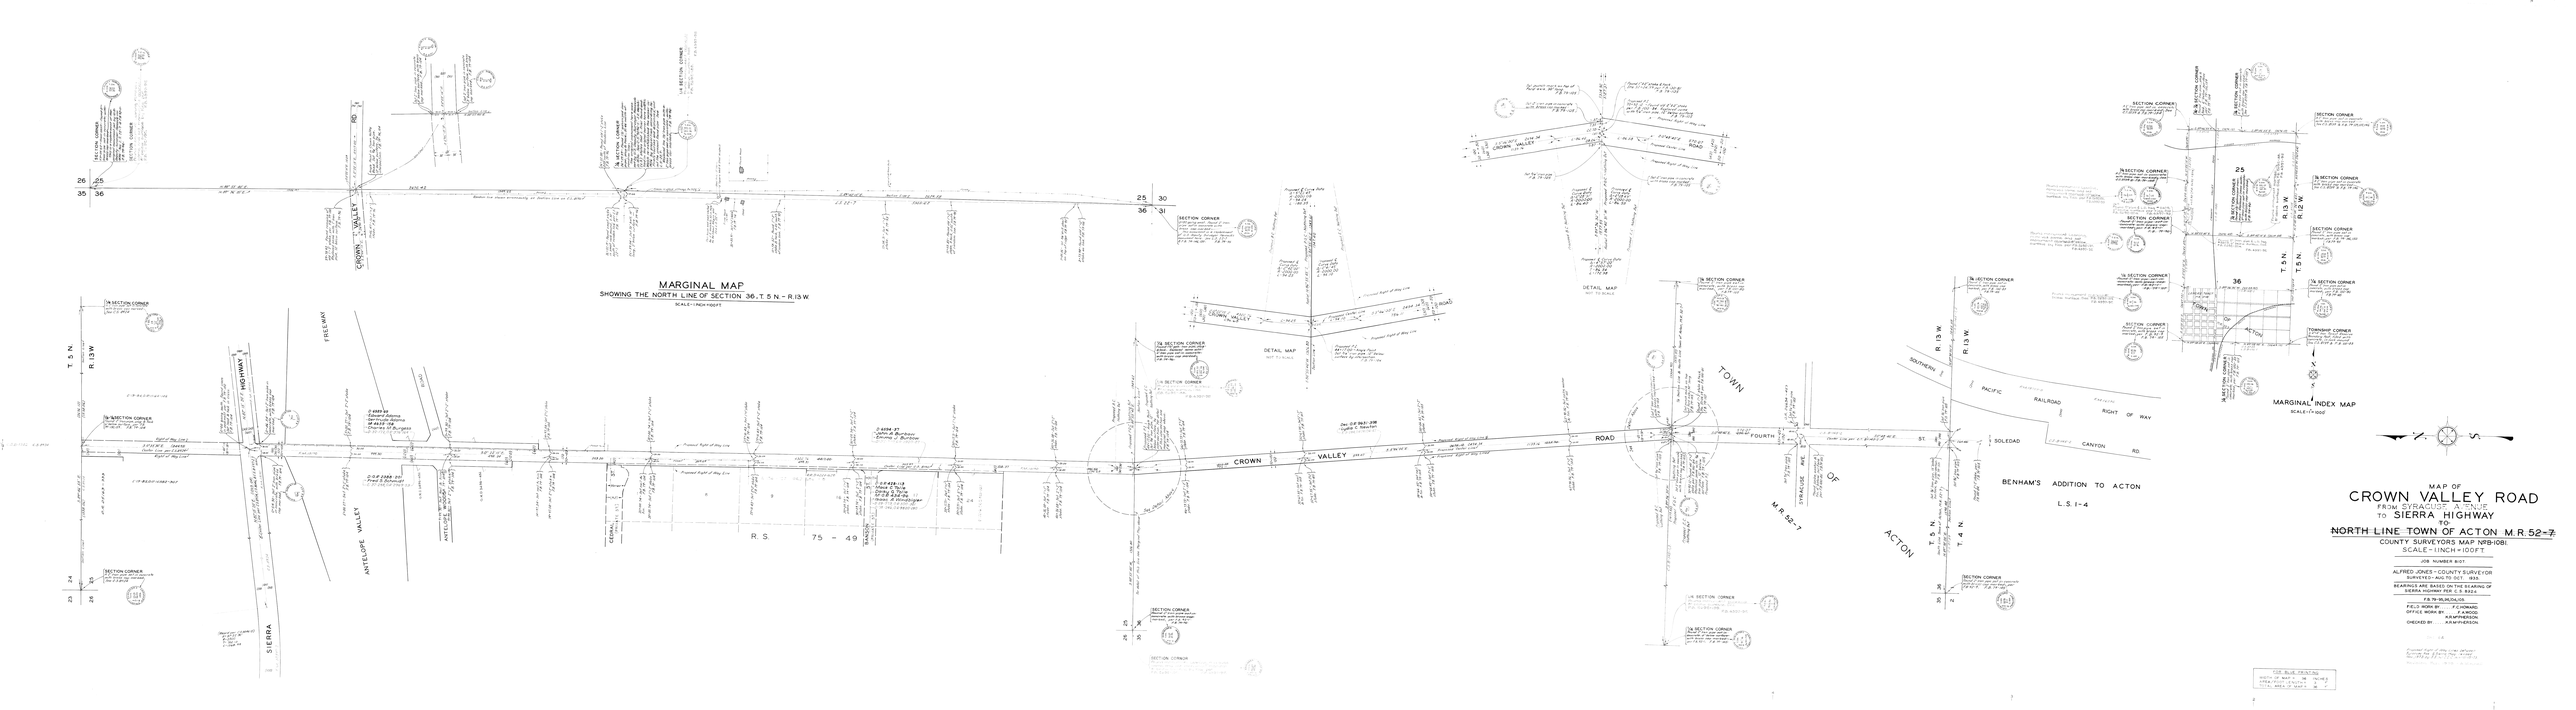
MARGINAL MAP
SHOWING THE NORTH LINE OF SECTION 36, T. 5 N. - R. 13 W.
SCALE - 1 INCH = 100 FT.
MARGINAL INDEX MAP
SCALE - 1" = 1000'
DETAIL MAP
NOT TO SCALE
CROWN VALLEY ROAD
TOWN OF ACTON
FOURTH ST.
SOLEDAD CANYON RD.
SOUTHERN PACIFIC RAILROAD RIGHT OF WAY
BENHAM'S ADDITION TO ACTON
L.S. 1-4
M.R. 52-7
R.S. 75 - 49
ANTELOPE VALLEY
FREEWAY
HIGHWAY
SIERRA
T. 5 N.
R. 13 W.
T. 4 N.
R. 12 W.
SECTION CORNER
TOWNSHIP CORNER
MAP OF
CROWN VALLEY ROAD
FROM SYRACUSE AVENUE
TO SIERRA HIGHWAY
TO
NORTH LINE TOWN OF ACTON M.R. 52-7
COUNTY SURVEYORS MAP NO. 8-1081
SCALE - 1 INCH = 100 FT.
JOB NUMBER 8107
ALFRED JONES - COUNTY SURVEYOR
SURVEYED - AUG. 20 OCT. 1935
BEARINGS ARE BASED ON THE BEARING OF
SIERRA HIGHWAY PER C.S. 8924
FIELD WORK BY ... F.C. HOWARD
OFFICE WORK BY ... F. A. WOOD
A.M. PIERSON
CHECKED BY ... A.M. PIERSON
CUE BLUE PRINTING
ROUTE OF MAP 1 NO. 1
STRAIGHT LENGTH 1 FT.
TOTAL AREA OF MAP 1 FT.