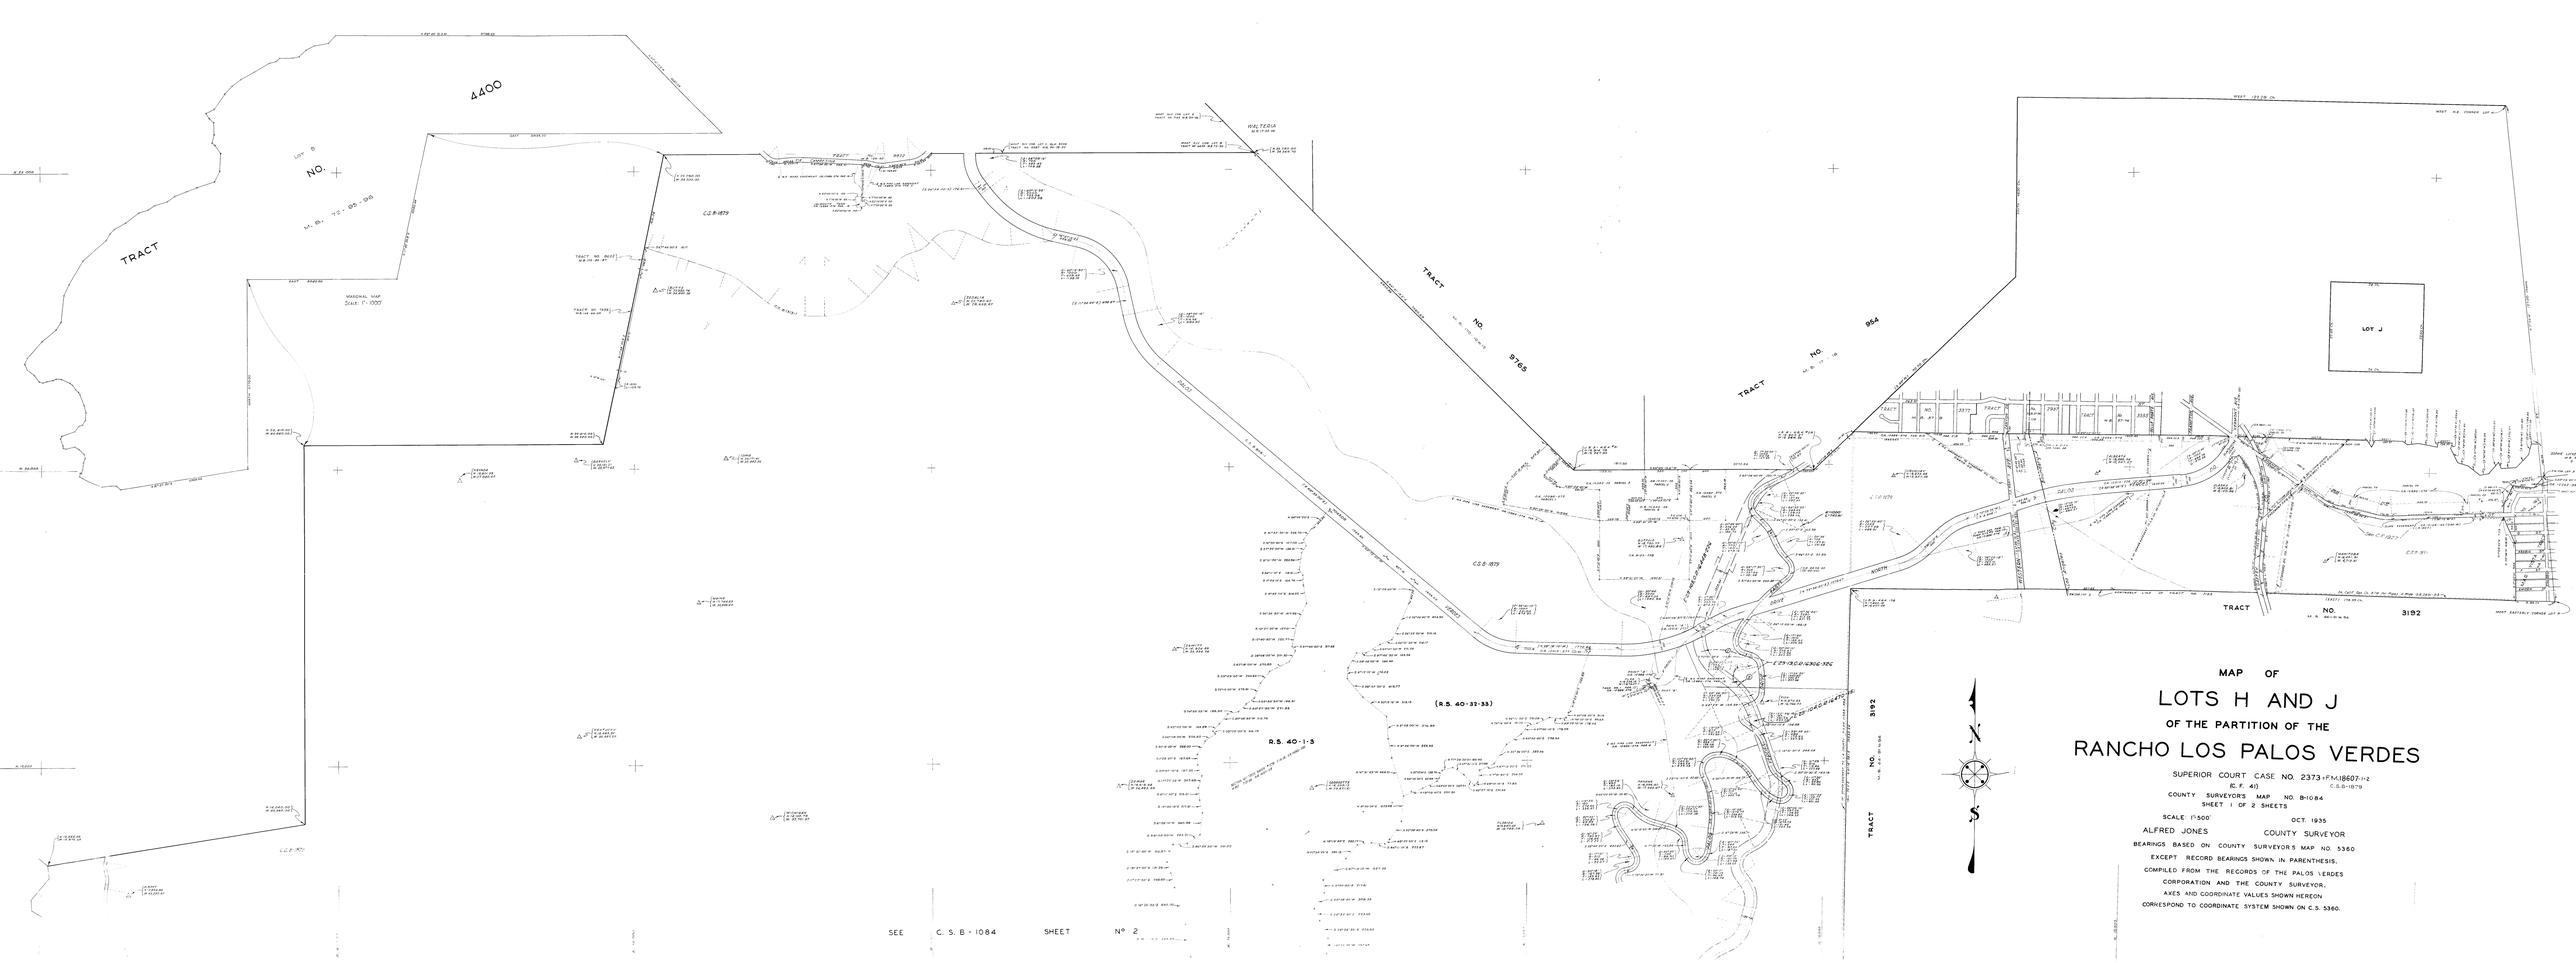

MAP OF

LOTS H AND J

OF THE PARTITION OF THE

RANCHO LOS PALOS VERDES

SUPERIOR COURT CASE NO. 2373-FM/18607-I-2
E. F. 40
C.S.B-1879

COUNTY SURVEYORS MAP NO. B-1084
SHEET 1 OF 2 SHEETS

SCALE 1"=500' OCT. 1935

ALFRED JONES COUNTY SURVEYOR

BEARINGS BASED ON COUNTY SURVEYOR'S MAP NO. 5360
EXCEPT RECORD BEARINGS SHOWN IN PARENTHESIS.
COMPILED FROM THE RECORDS OF THE PALOS VERDES
CORPORATION AND THE COUNTY SURVEYOR.
AXES AND COORDINATE VALUES SHOWN HEREON
CORRESPOND TO COORDINATE SYSTEM SHOWN ON C.S. 5360.