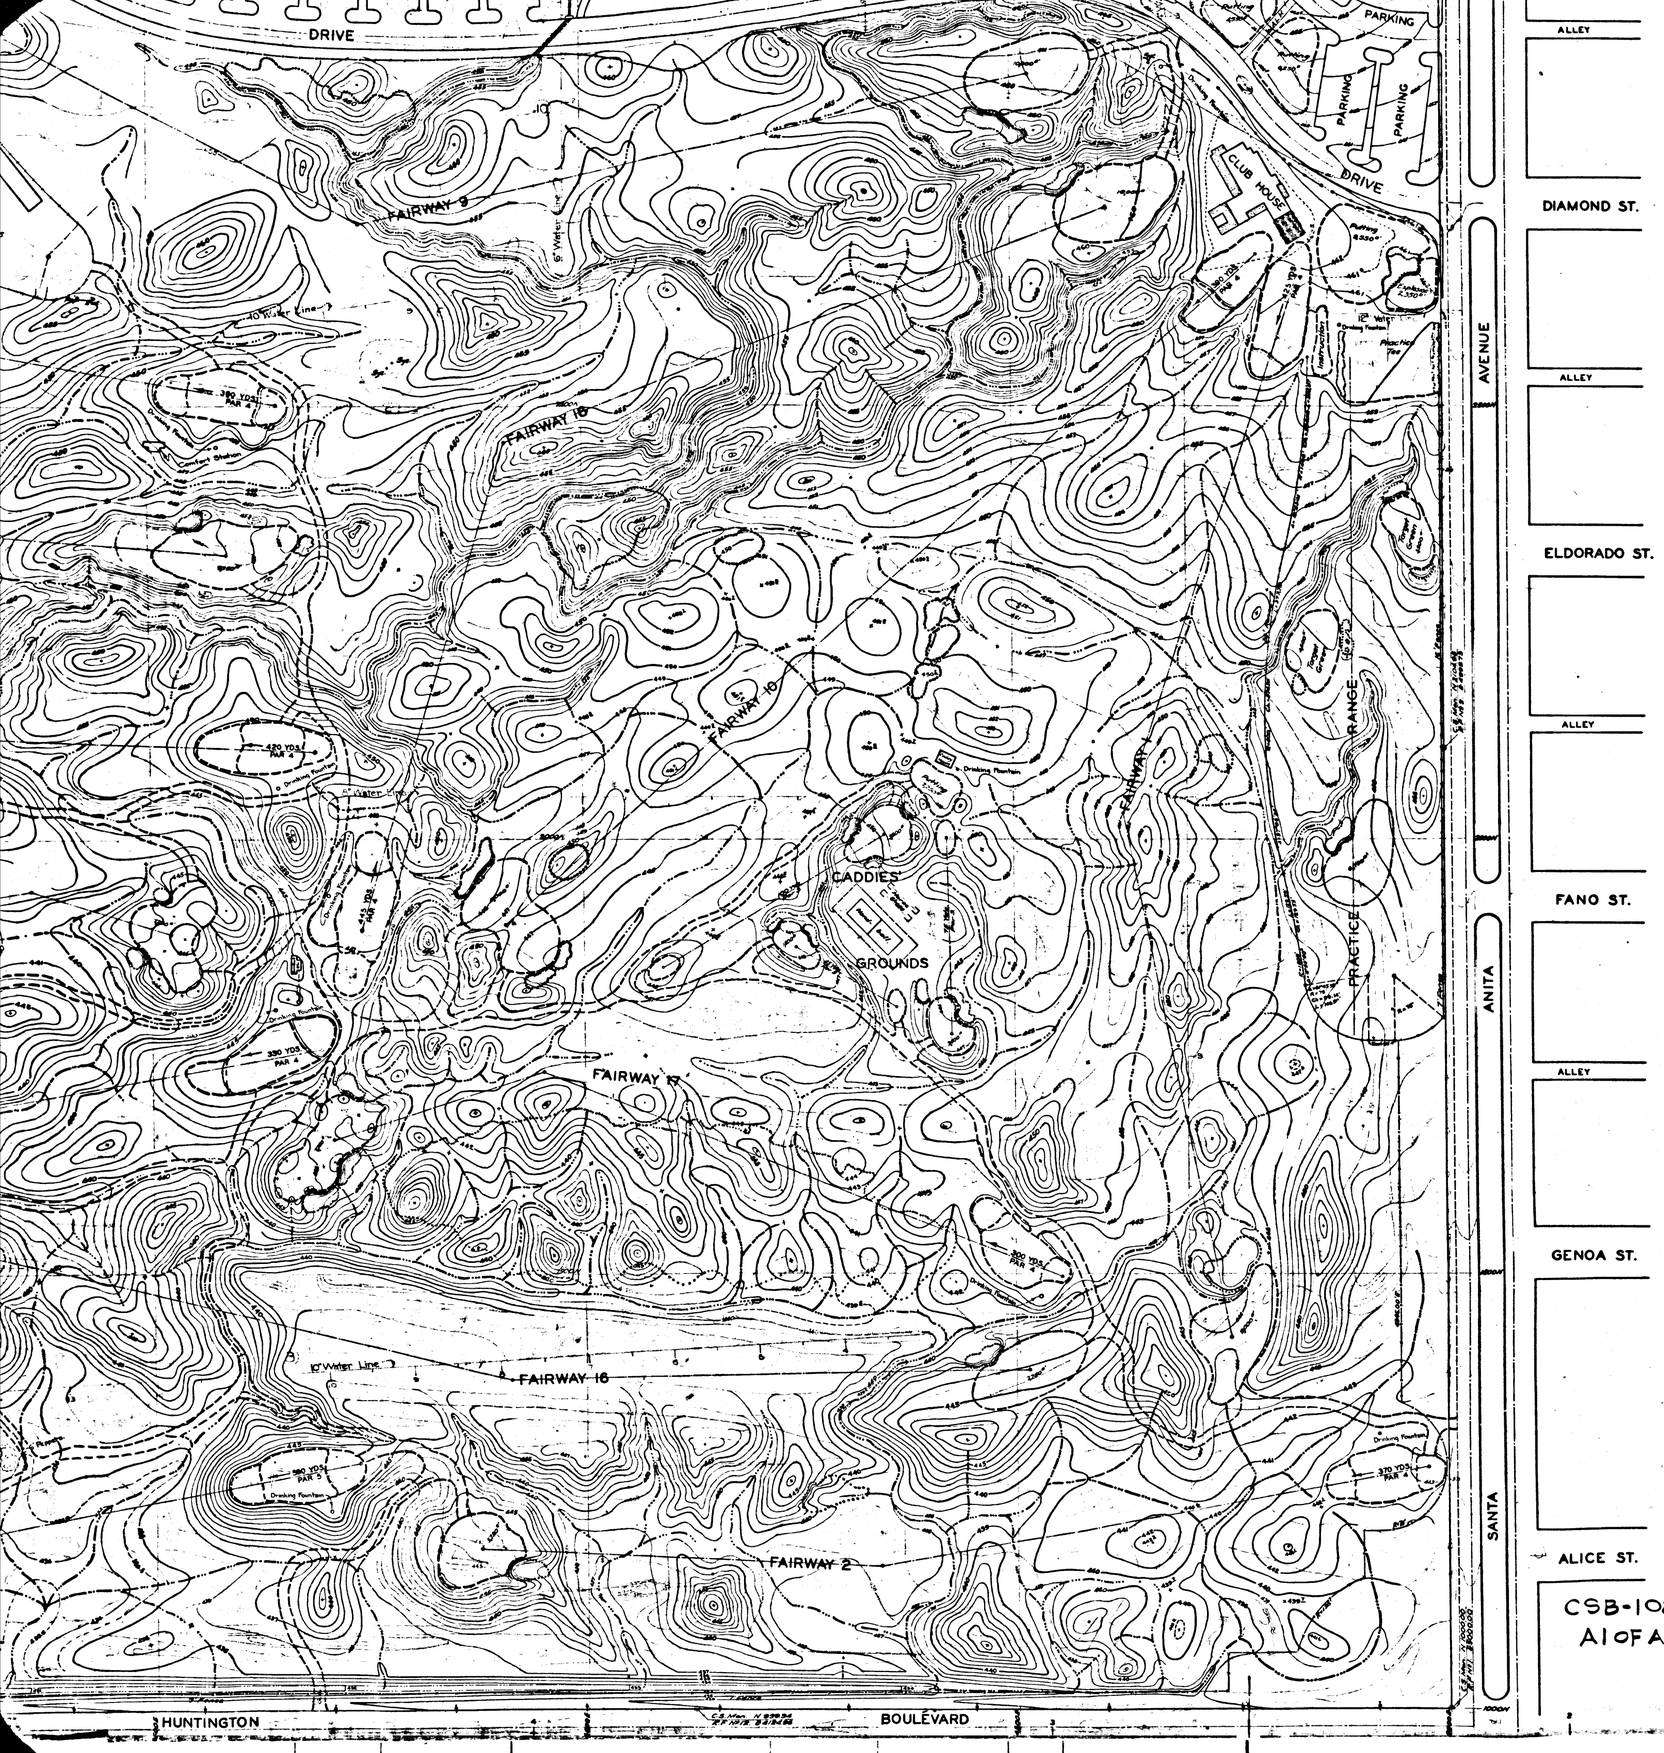

CSB-1088
A1 OF A2

PLAN OF THE

SANTA ANITA GOLF COURSE

AT

RECREATIONAL CENTER
IN
ARCADIA COUNTY PARK
~~ROSS FIELD~~

COUNTY SURVEYORS MAP Nº B-1088
SCALE - 1 INCH = 50 FT.

JOB NUMBER 8100

ALFRED JONES - COUNTY SURVEYOR
SURVEYED JULY 1935 — MAY 1936

SURVEYED UNDER INSTRUCTIONS OF THE BOARD OF SUPERVISORS PER ORDER DATED JULY 2, 1935.

CONTOUR INTERVAL = 1 FOOT.

DESIGNED BY ..... J. H. SMITH
FIELD WORK BY ..... R. B. EMMOTT
OFFICE WORK BY ..... J. A. LYON
CHECKED BY ..... J. H. SMITH

FOR BOUNDARY MAP SEE C. S. B-1080 - SHEET 1.
FOR TOPOGRAPHY SEE C. S. B-1080 - SHEETS 2-4.
FOR SPRINKLING SYSTEM MAP SEE C. S. B-1337
FOR TREE PLANTATION PLAN SEE C. S. B-1385

LEGEND

NEG. Nº 79

Contours of existing surface.
Contours for graded surface
Flow line of swales or barrances
Limit of tee area.
Sand bunkers.
Outline of putting green.
Service road

DATUM

ELEVATIONS SHOWN HEREON ARE BASED ON THE 1928 ADJUSTMENT OF U.S.C.&G.S. B.M. H-35 (U.S. 478).

Revised to:

2650.82	4832.30	Tee 1		
2031.56	4625.10	Dog-leg	S 18°30'00"W	653.00
1428.91	4747.71	Ch. Green 1	S 11°30'00"E	613.00
1276.61	4970.51	Tee 2		
1164.61	4343.11	Dog-leg	S 80°00'00"W	645.00
1165.09	3875.55	Ch. Green 2	N 87°30'00"W	465.00
1262.66	3735.75	Tee 3		
1145.99	3001.31	Dog-leg	S 79°30'00"W	750.00
1308.01	2423.60	Dog-leg	N 74°20'00"W	600.00
1190.73	2051.65	Ch. Green 3	S 72°30'00"W	390.00
1035.06	1867.30	Tee 4		
1215.16	1531.37	Ch. Green 4	N 62°30'00"W	380.00
1370.79	1465.79	Tee 5		
2100.04	2367.04	Ch. Green 5	N 45°00'00"E	1080.00
2196.86	2368.16	Tee 6		
2375.34	3004.19	Dog-leg	N 74°30'00"E	660.00
2327.74	3567.34	Ch. Green 6	S 85°20'00"E	583.00
2301.58	3647.06	Tee 7		
2616.19	3997.11	Dog-leg	N 60°00'00"W	660.00
2385.29	4537.43	Ch. Green 7	S 64°30'00"W	510.00
2565.37	4606.73	Tee 8		
2938.04	3032.14	Ch. Green 8	N 54°00'00"E	600.00
2959.93	3367.43	Tee 9		
2702.19	3745.69	Dog-leg	S 62°20'00"E	840.00
2881.36	4521.65	Ch. Green 9	N 77°30'00"E	795.00
2673.88	4786.47	Tee 10		
1900.61	3910.19	Ch. Green 10	S 46°30'00"W	1170.00
2100.73	3680.81	Tee 11		
2130.04	2971.51	Dog-leg	N 87°40'00"W	720.00
1964.66	2457.46	Ch. Green 11	S 72°10'00"W	540.00
1813.67	2477.80	Tee 12		
1373.78	1991.20	Ch. Green 12	S 47°30'00"W	660.00
1361.39	2161.72	Tee 13		
1846.79	2770.74	Dog-leg	N 51°30'00"E	790.00
1940.87	3363.62	Dog-leg	N 81°10'00"E	600.00
1891.25	3520.98	Ch. Green 13	S 73°30'00"E	165.00
1759.02	3496.06	Tee 14		
1644.41	3046.69	Dog-leg	S 80°00'00"W	660.00
1542.45	2733.04	Ch. Green 14	S 72°00'00"W	390.00
1395.38	2620.08	Tee 15		
1414.75	3174.71	Ch. Green 15	N 88°00'00"E	585.00
1544.96	3213.21	Tee 16		
1378.33	3513.60	Dog-leg	S 76°40'00"E	720.00
1390.55	4513.67	Ch. Green 16	N 66°50'00"E	600.00
1497.63	4552.91	Tee 17		
1732.27	3952.11	Dog-leg	N 66°40'00"W	645.00
1654.88	3708.14	Ch. Green 17	S 72°20'00"W	255.00
1696.50	3744.78	Tee 18		
2457.89	3909.30	Dog-leg	N 16°30'00"E	585.00
2726.60	4608.70	Ch. Green 18	N 66°50'00"E	750.00

2002.00	4225.00	Caddy Tee 1		
1777.05	4437.58	Caddy Green 1	S 1°10'00"E	325.00
1807.00	4364.00	Caddy Tee 2		
1875.52	4247.68	Caddy Green 2	N 58°30'00"W	135.00
1852.00	4093.00	Caddy Tee 3		
2005.01	4550.05	Caddy Green 3	N 58°20'00"E	500.00
2585.00	4939.00	Driving Range Tee		
1770.00	4939.00	End	—SOUTH—	825±
2536.50	4844.44	B.C. D. Bugs Farm R=1000'	(Chord) S 7°23'08"W	(Chord) 234.60
2333.76	4815.57	P.R.C. D. Bugs Farm R=500'	S 0°18'18"W	374.29
1959.48	4813.59	P.R.C. D. Bugs Farm R=1500'	S 10°44'55"E	129.55
1832.21	4837.78	P.R.C. D. Bugs Farm		