Superior Court Case No. 378585.
Complaint for Injunction.
Filed Sept. 25, 1934.
Simons Brick Company, Pltff.
Vs.
Drainage District No. 23, et al, Def.
NOTE:-
By Order of the Court on Mar. 10, 1936 the County of L.A. was given leave to file a Cross-Complaint to Condemn the portion colored blue.

Interlocutory Judgment in favor of County of L.A. as to portion colored blue, rendered September 21st, 1936.
J. B. 950-211.

Final judgment in favor of Co. of L.A. as per map, rendered Nov. 14th 1939.

E:36-14,0.R.17042-132

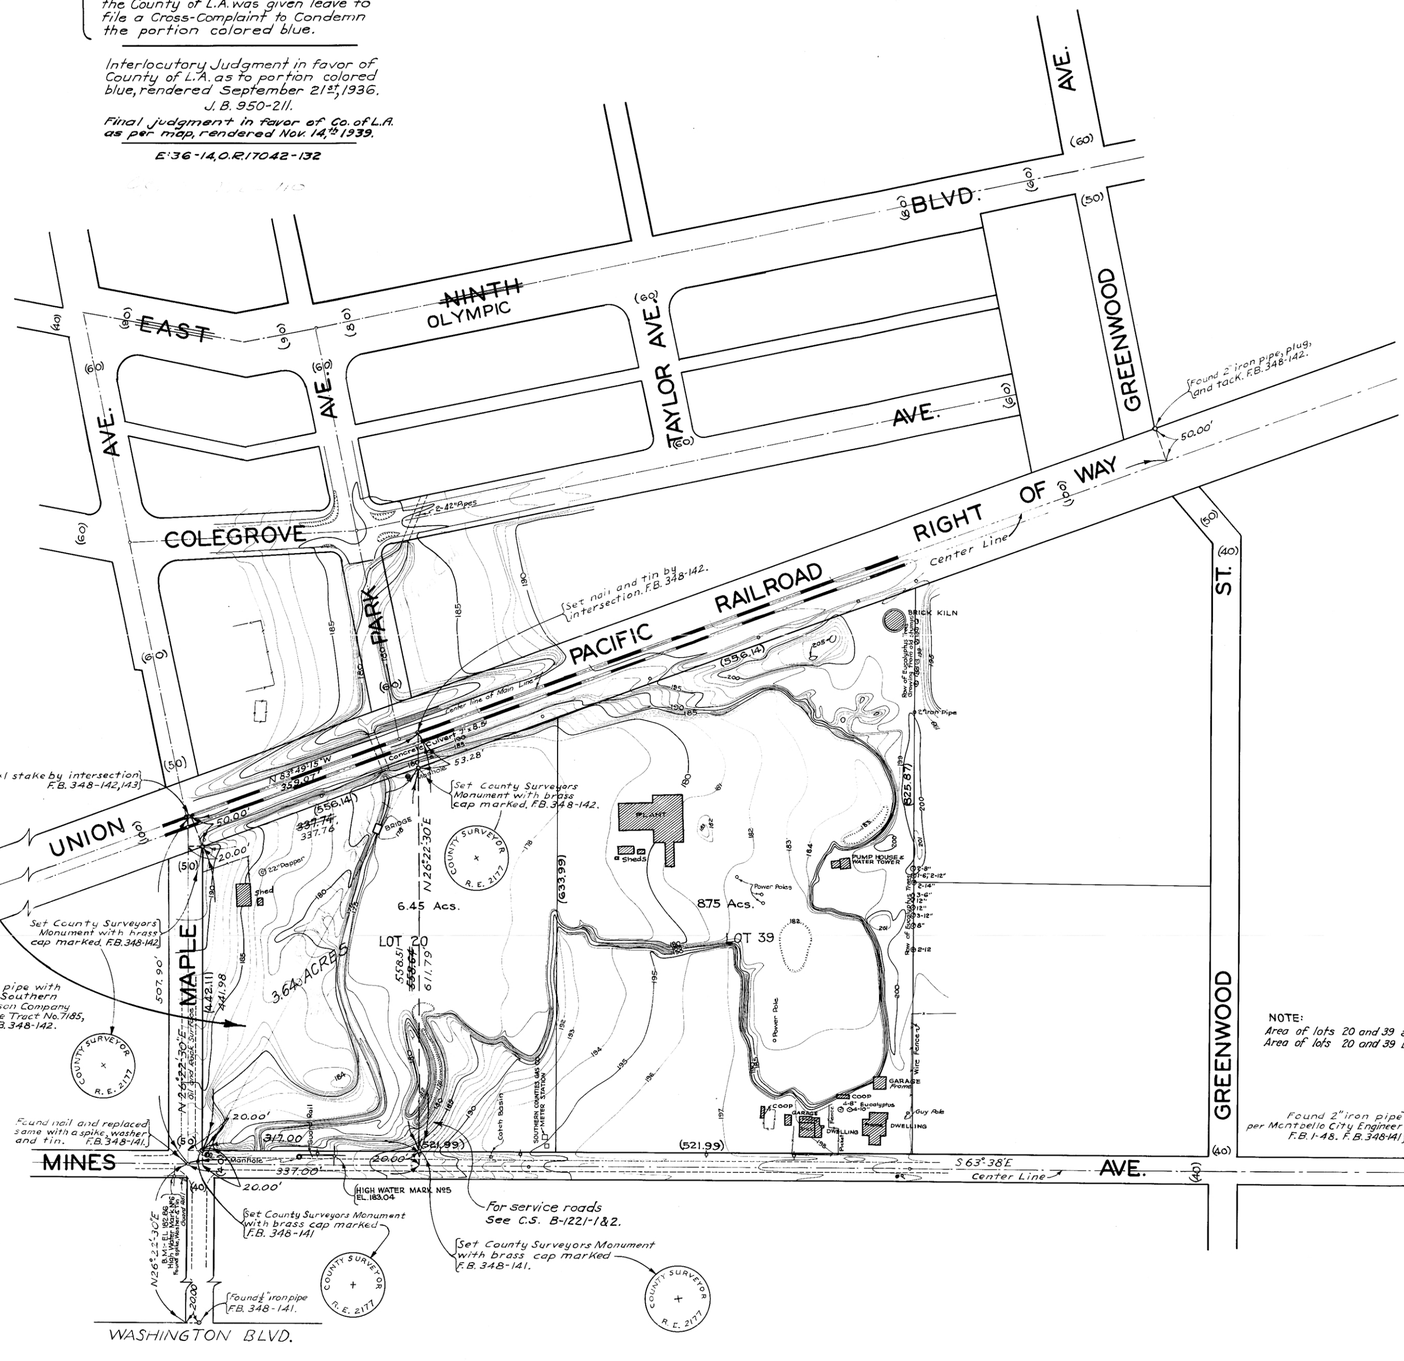

NOTE:
Area of lots 20 and 39 above 192 foot contour 4.40 Acres. Oct. 22, 1935
Area of lots 20 and 39 below 178 foot contour 2.79 Acres. Oct. 22, 1935

TOPOGRAPHIC MAP OF SIMONS BRICK COMPANY PROPERTY

BEING

LOTS 20 AND 39 EL CARMEL TRACT M.B. 7-134-135

AT

MAPLE AVE. AND MINES AVE.

IN

D.D.I. NO. 23

COUNTY SURVEYORS MAP Nº B-1089

SCALE:- 1 INCH = 100 FT.

JOB NUMBER Nº 6523

ALFRED JONES ~ COUNTY SURVEYOR
SURVEYED OCTOBER, 1935

PLANE TABLE SURVEY.

FIELD WORK BY.....T.M. WALSH
OFFICE WORK BY.. W.J. LUCAS
CHECKED BY...W.H. BLACKMER

DATUM ~ U.S.G.S.
For Bench Levels See L.B. 445-66-67 & L.B. 840-223-224

BEARINGS ARE BASED ON THE BEARING OF MINES AVENUE AS SHOWN ON EL CAMEL TRACT-M.B. 7-134-135

REVISED - FEB. 1950 - W.F.L.