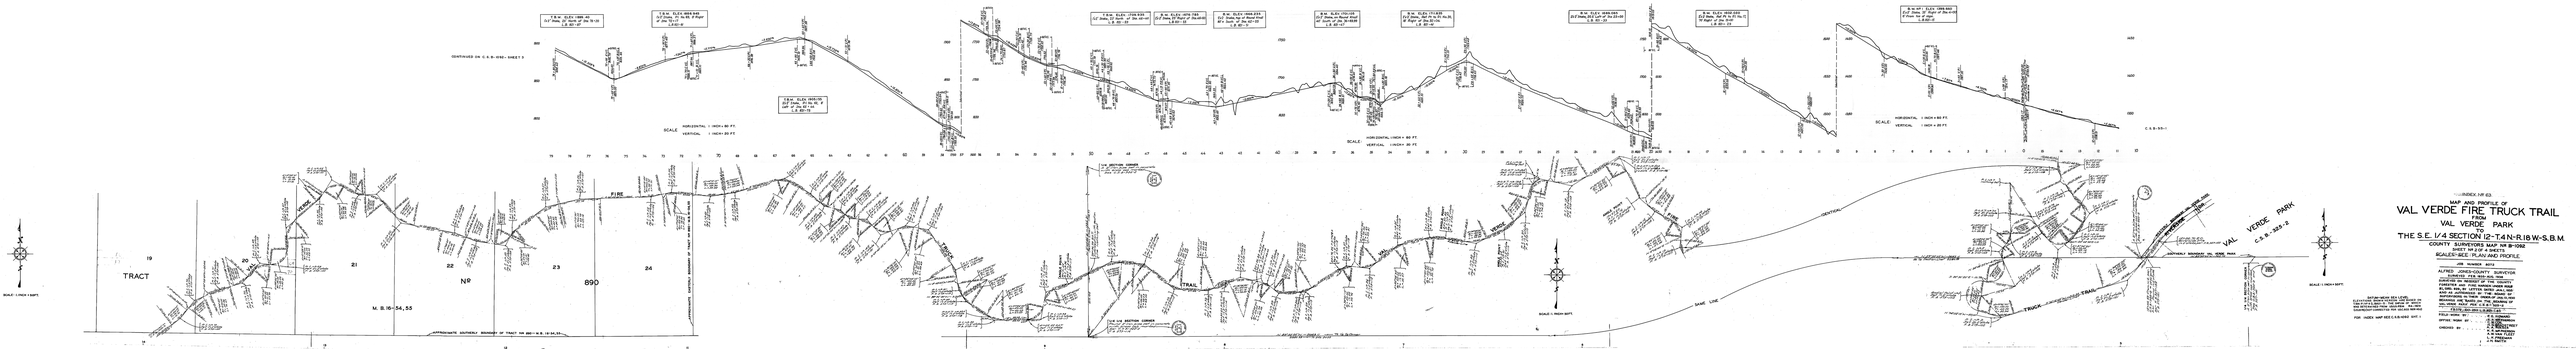
CONTINUED ON C.S.B.-1092 - SHEET 2
SCALE HORIZONTAL 1 INCH = 100 FT.
VERTICAL 1 INCH = 20 FT.
C.S.B.-55-1
TRACT
M. B. 16-54, 55
APPROXIMATE SOUTHERLY BOUNDARY OF TRACT NO 890 - M.B. 16-54,55
APPROXIMATE NORTHERLY BOUNDARY OF TRACT NO 890 - M.B. 16-54,55
FIRE TRAIL
TRUCK TRAIL
SAND LINE
VAL VERDE PARK
SCALE 1 INCH = 50 FT.
SCALE 1 INCH = 100 FT.
INDEX NO 63
MAP AND PROFILE OF
VAL VERDE FIRE TRUCK TRAIL
VAL VERDE PARK
TO
THE S.E. 1/4 SECTION 12-TAN-R.18.W-S.B.M.
SHEET NO 2 OF 4 SHEETS
SCALES-SEE PLAN AND PROFILE
JOB NUMBER 8011
ALFRED JONES-COUNTY SURVEYOR
SURVEYED BY ALFRED JONES-COUNTY SURVEYOR
FIELD WORK BY ... A. JONES
A. MARSHALL
OFFICE WORK BY ... A. JONES
A. MARSHALL
CHECKED BY ... A. JONES
H. PRESCOTT
L. H. FRASER
H. WATTS
ELEVATIONS SHOWN HEREON ARE BASED ON
BENCH MARKS ESTABLISHED BY THE U.S.C.&G.S.
AND ARE REFERRED TO MEAN SEA LEVEL DATUM
AS ADJUSTED IN 1929
FOR USERS MAP SEE C.S.B.-1092 SHT. 1
SCALE 1 INCH = 800 FT.