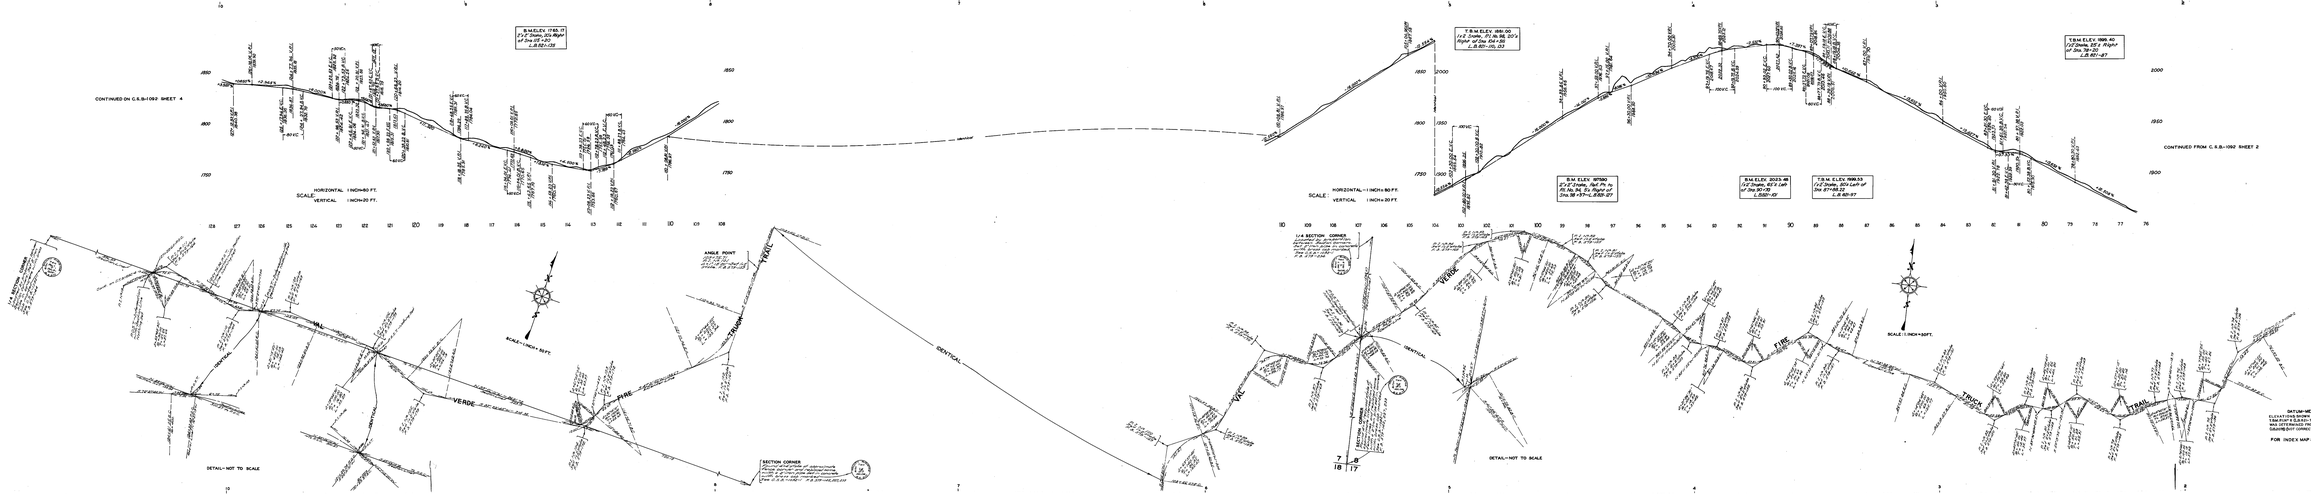

INDEX NR 63

MAP AND PROFILE OF

VAL VERDE FIRE TRUCK TRAIL

FROM

VAL VERDE PARK

TO

THE S.E. 1/4 SECTION 12-T4N-R18 W-S.B.M.

COUNTY SURVEYORS MAP NR B-1092

SHEET NR 3 OF 4 SHEETS

SCALES-SEE PLAN AND PROFILE

JOB NUMBER 8072

ALFRED JONES-COUNTY SURVEYOR

SURVEYED FEB. 1931-1935, 1936

SURVEYED ON REQUEST OF THE COUNTY FORESTER AND FIRE WARDEN UNDER R.L.S. 21,093, 929 BY LETTER DATED JAN. 1,1931 AND R.L.S. 21,093, 1000 BY LETTER DATED SURVEYS MADE IN THEIR ORDER OF JAN.8,1931. BEARINGS ARE BASED ON THE BEARING OF VAL VERDE MARK PER C.S.B.-1091-2

FS 579-00-2351.J.B.2185-00.00-1929-143

FIELD WORK BY . . . . . F.C. HOWARD

OFFICE WORK BY . . . . . C.S. MCCREDIE
C.S. MCCREDIE
R. DUGGET
R. DUGGET

CHECKED BY . . . . . A.R. SWEPSON
A.R. SWEPSON
J.H. SMITH
J.H. SMITH

DATUM-MEAN SEA LEVEL

ELEVATIONS SHOWN HEREON ARE BASED ON ELEVATIONS OF BENCH MARKS OF THE COUNTY SAN DIEGO FROM 1925-1928 R.L.S. 21,093, 929 BY LETTER DATED JAN.1,1930 AND R.L.S. 21,093, 1000 BY LETTER DATED JAN.8,1931 IN THEIR ORDER OF JAN.8,1931.

FOR INDEX MAP SEE C.S.B.-1092 SHT. 1