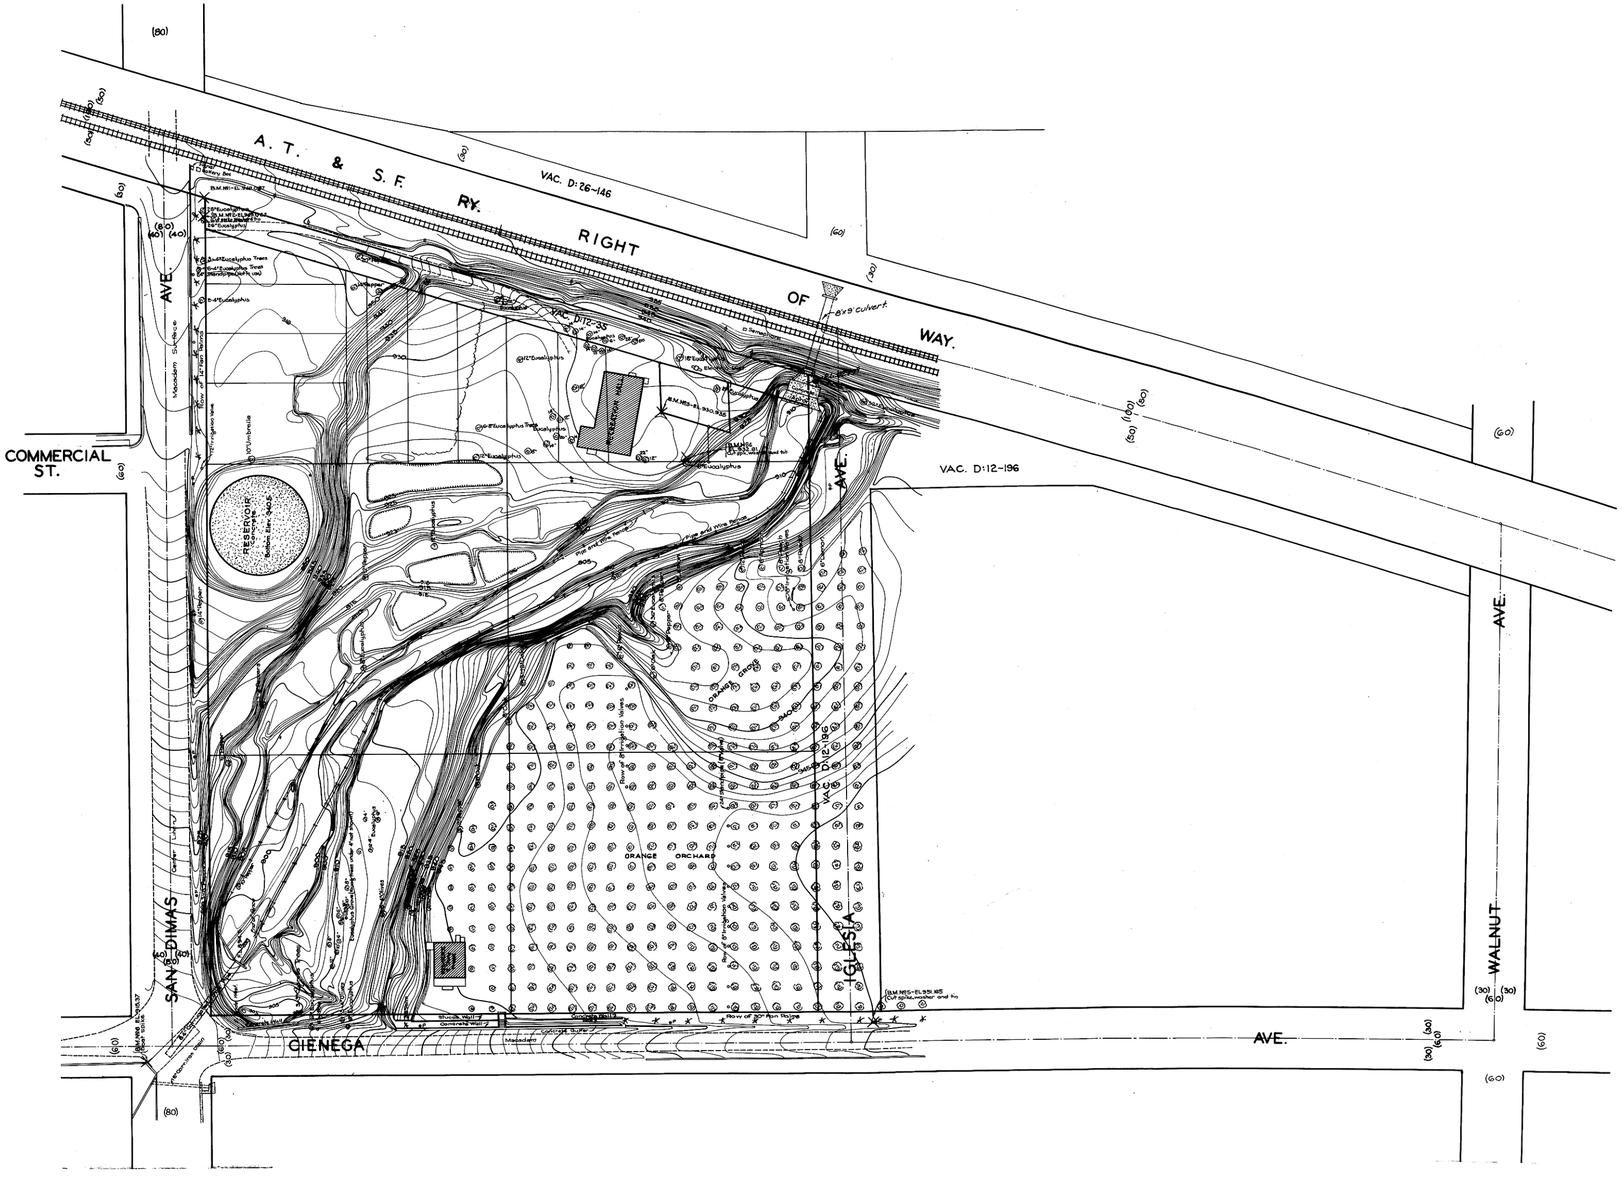

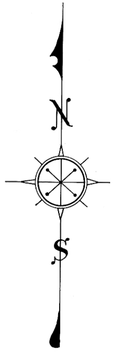

TOPOGRAPHIC MAP OF SAN DIMAS RECREATION CENTER

BEING

A PORTION OF LOT 618 AND ALL OF LOTS 620 TO 628 INCLUSIVE OF TOWN OF SAN DIMAS M.R.16-53-54

COUNTY SURVEYORS MAP Nº B-1093

SHEET Nº 2 OF 2 SHEETS

SCALE:- 1 INCH = 50 FT.

JOB NUMBER 8106

ALFRED JONES – COUNTY SURVEYOR

SURVEYED NOVEMBER 1935

SURVEYED UNDER INSTRUCTIONS OF THE BOARD OF SUPERVISORS PER ORDER DATED JULY 2, 1935

BEARINGS ARE BASED ON THE BEARING OF BONITA AVE AS SHOWN ON C.S.B-147-3

PLANE TABLE SURVEY

FIELD WORK BY TED.M.WALSH

OFFICE WORK BY WM.J.LUCAS

CHECKED BY D.M.FINLEY

FOR PROPERTY LINE SURVEY SEE C.S.B-1093-1

FOR BLUE PRINTING

WIDTH OF MAP =	24	INCHES
AREA/FOOT LENGTH –	2	SQ. FT.
TOTAL AREA OF MAP =	10	SQ. FT.