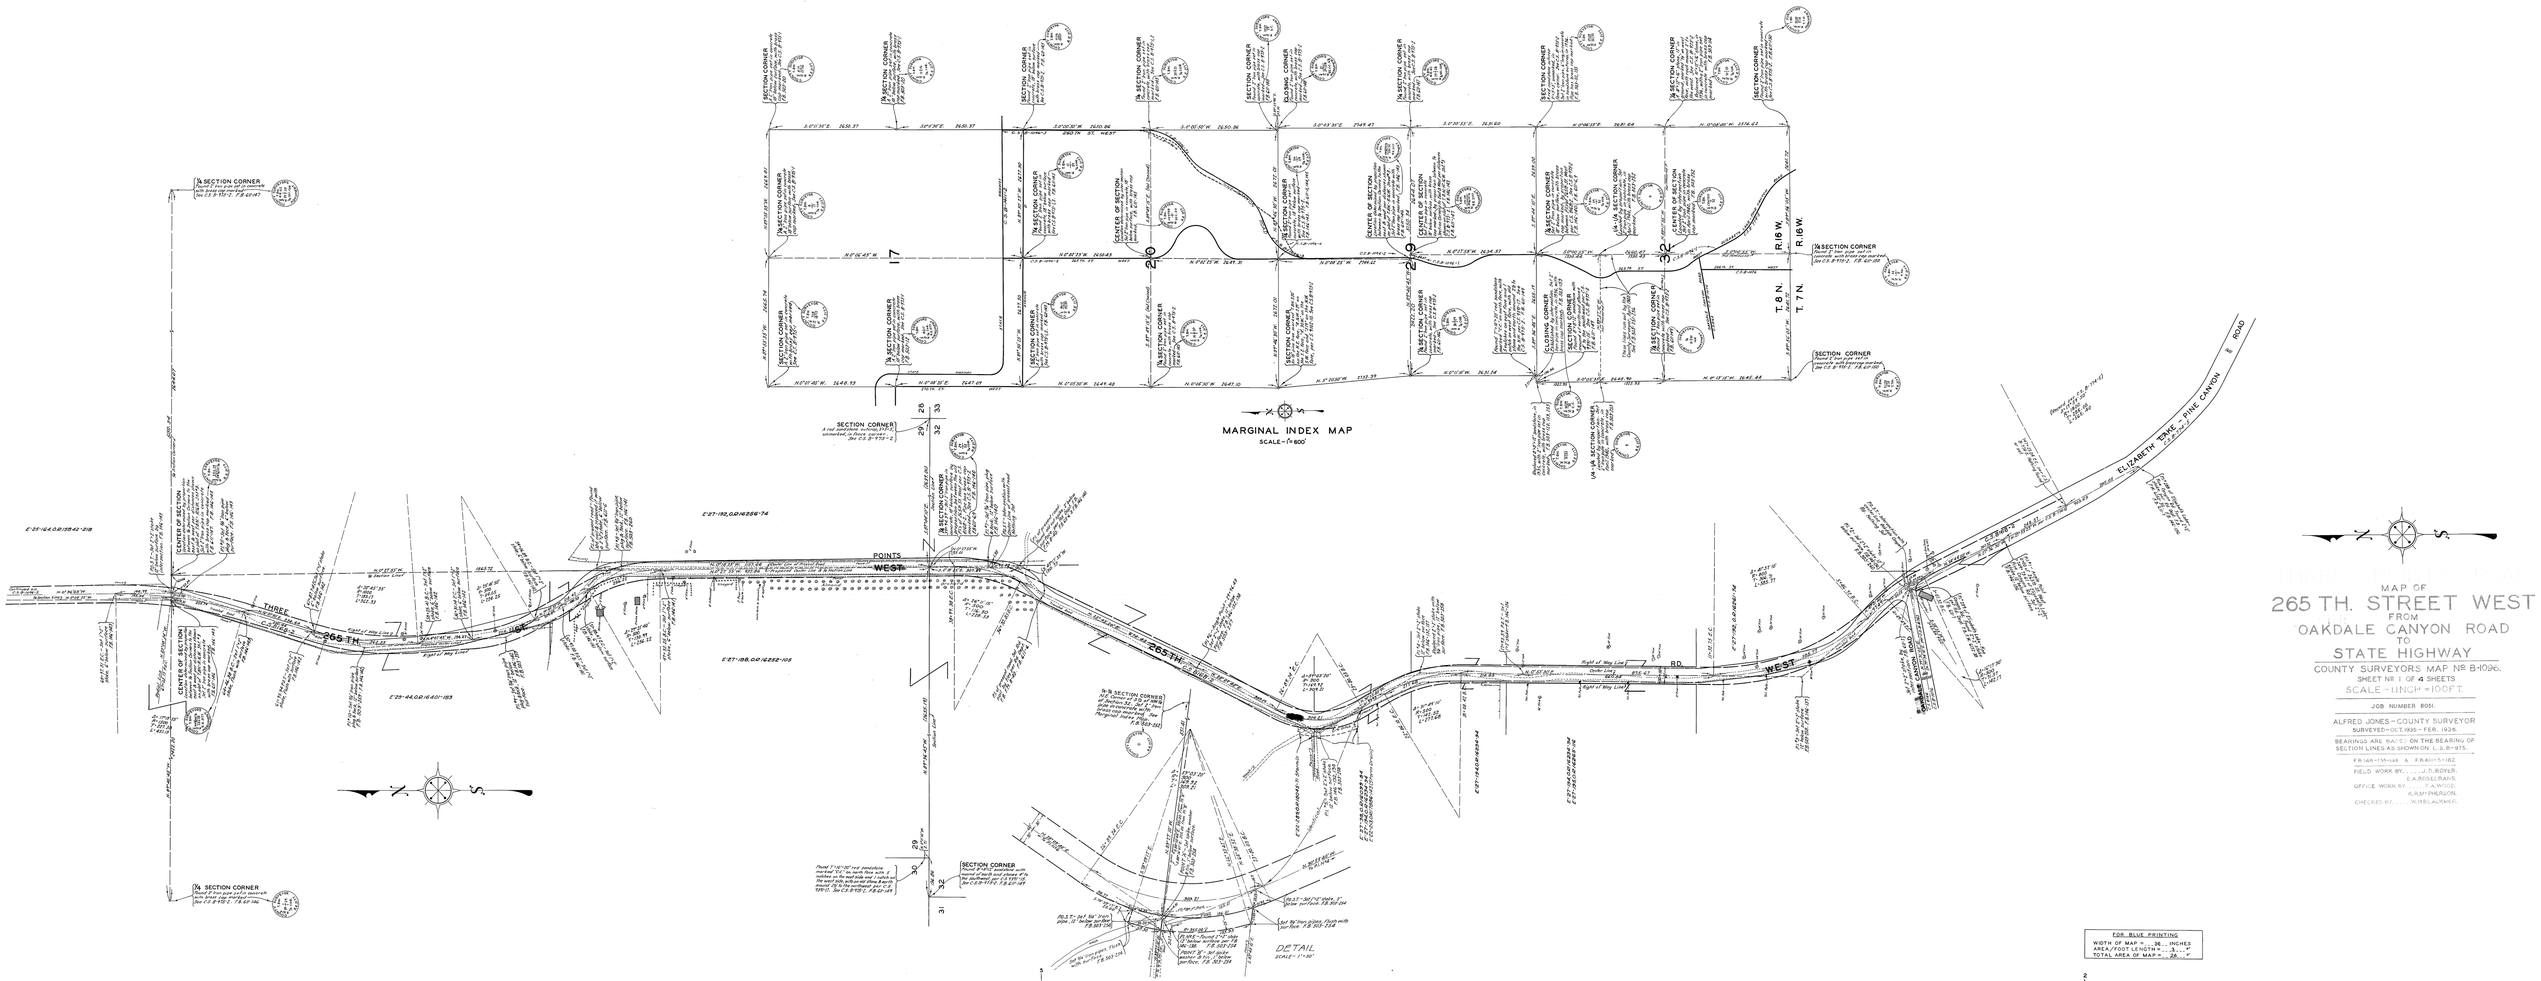

MAP OF
265 TH. STREET WEST
FROM
OAKDALE CANYON ROAD
TO
STATE HIGHWAY

COUNTY SURVEYORS MAP No. B-1096.
SHEET No. 1 OF 4 SHEETS
SCALE - 1 INCH = 100 FT.

JOB NUMBER 8051.

ALFRED JONES - COUNTY SURVEYOR
SURVEYED - OCT. 1935 - FEB. 1936.

BEARINGS ARE BASED ON THE BEARING OF SECTION LINES AS SHOWN ON C.S.B.-975.

F.B. 146-135-146 & F.B. 411-5-182

FIELD WORK BY..... J.D. BOYLER, E.A. ROSECRANS.
OFFICE WORK BY..... F.A. WOOD, K.R. McPHERSON.
CHECKED BY..... J.H. BLACKMER.