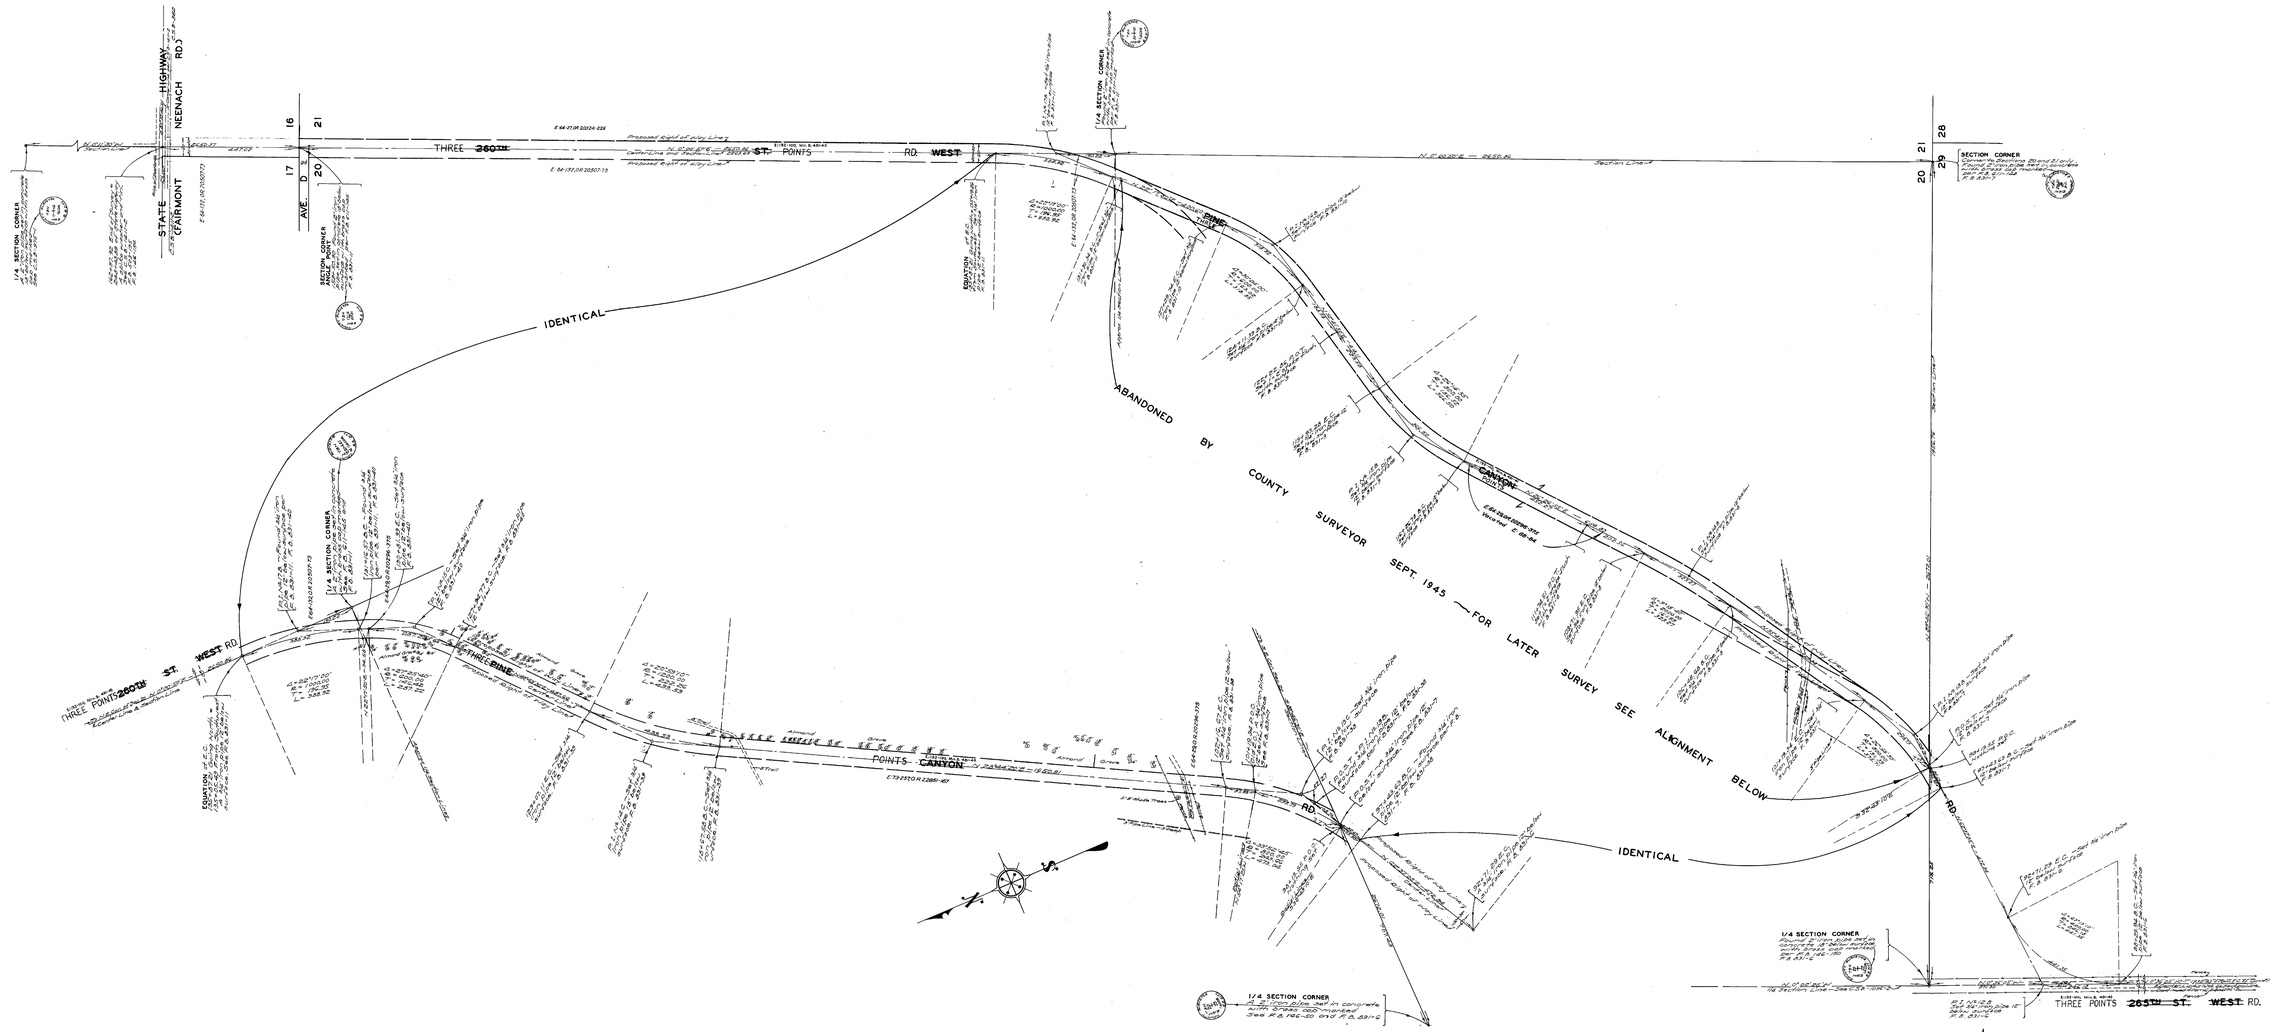

THREE ~~PINE~~ ~~CANYON~~ POINTS ROAD
AND
260TH STREET WEST
FROM
265TH STREET WEST
TO
FAIRMONT-NEENACH ROAD

MAP OF

COUNTY SURVEYORS MAP Nº B-1096

SHEET Nº 4 OF 4 SHEETS

SCALE: 1 INCH = 100 FT.

JOB NUMBER 8051

ALFRED JONES - COUNTY SURVEYOR
SURVEYED — FEB. 1940

BEARINGS ARE BASED ON BEARINGS OF SECTION LINES AS SHOWN ON C.S.B.-975

F.B. 831-STO 11

FIELD WORK BY . . . . . E. A. ROSECRANS
OFFICE WORK BY . . . . . MR PHERSON & COX
CHECKED BY . . . . . A.H. DREW

INDEX 73

Revised Sept. 1942 - C.H. Cox