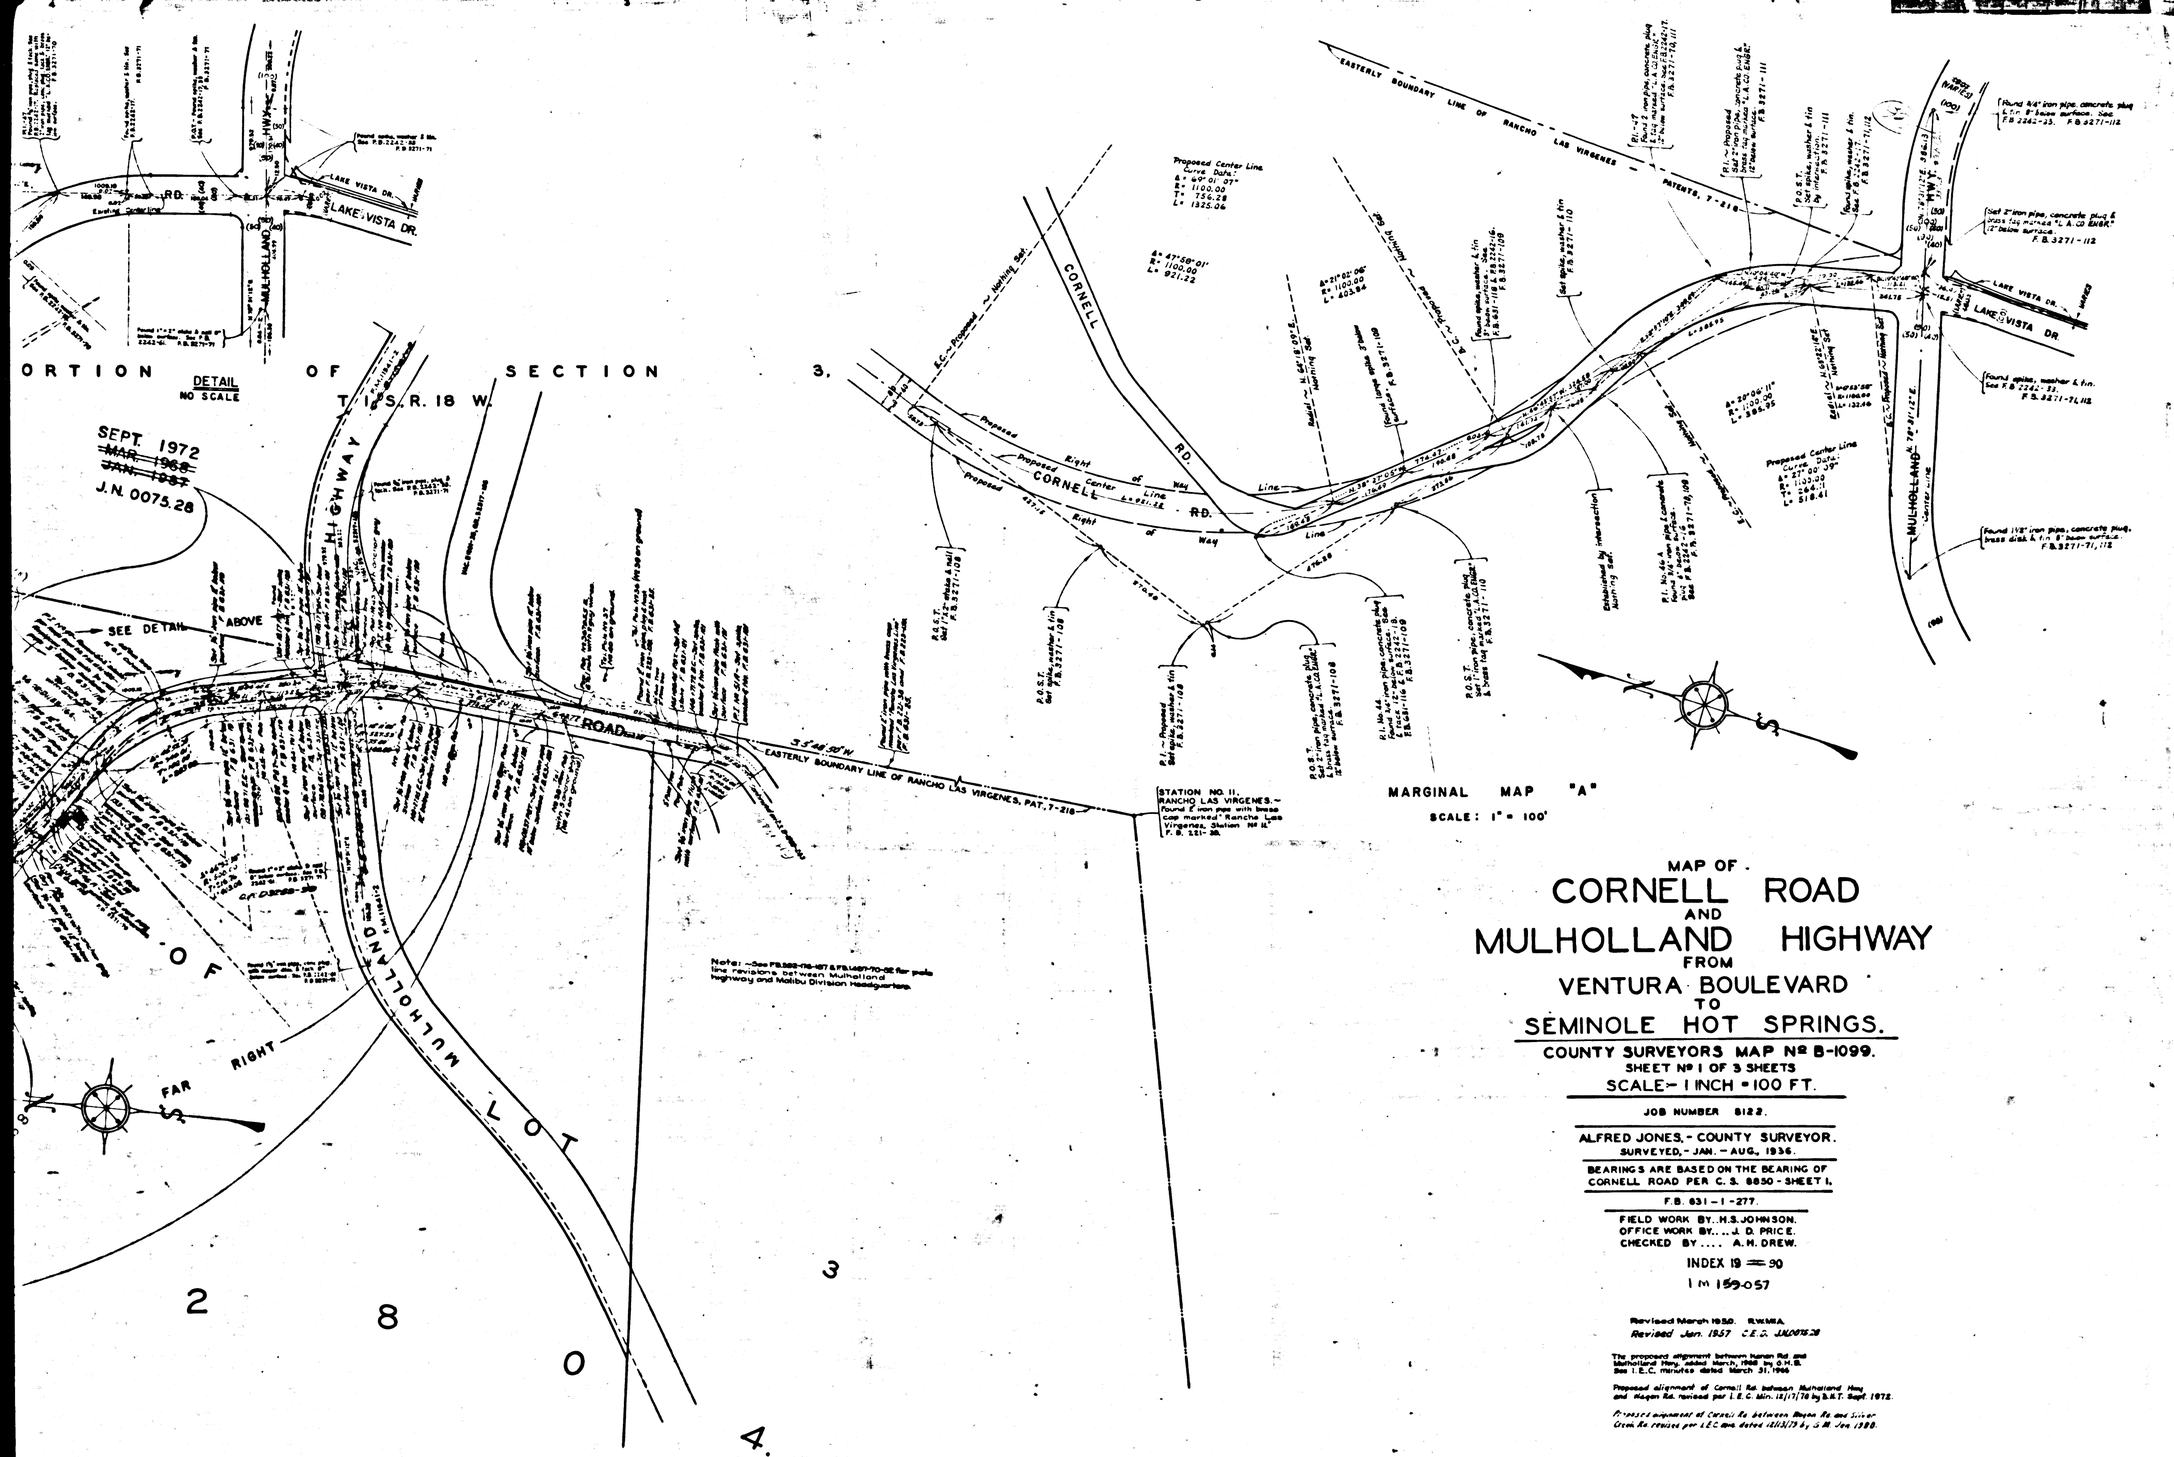

MAP OF CORNELL ROAD AND MULHOLLAND HIGHWAY FROM VENTURA BOULEVARD TO SEMINOLE HOT SPRINGS.

COUNTY SURVEYORS MAP Nº B-1099.
SHEET Nº 1 OF 3 SHEETS
SCALE:- 1 INCH = 100 FT.

JOB NUMBER 8122.

ALFRED JONES,- COUNTY SURVEYOR.
SURVEYED,- JAN. - AUG., 1936.

BEARINGS ARE BASED ON THE BEARING OF CORNELL ROAD PER C. S. 8850 - SHEET 1.

F.B. 831 - 1 - 277.

FIELD WORK BY..H.S.JOHNSON.
OFFICE WORK BY....J. D. PRICE.
CHECKED BY.... A.H. DREW.

INDEX 19 = 90
1 M 159-057

Revised March 1958. R.W.M.A.
Revised Jan. 1957 C.E.C. J.N.0075.28

The proposed alignment between Hanon Rd. and Mulholland Hwy. added March, 1968 by D.H.S. See I.E.C. minutes dated March 31, 1966.

Proposed alignment of Cornell Rd. between Mulholland Hwy. and Hagen Rd. revised per I.E.C. Min. 12/17/76 by S.M.T. Sept. 1978.

Proposed alignment of Cornell Rd. between Hagen Rd. and Silver Creek Rd. revised per I.E.C. min. dated 12/13/79 by S.M. Jan. 1980.

CSB-1099-1
A1 OF A4

FOR BLUE PRINTING.
WIDTH OF MAP = ..36.. INCHES.
AREA/FOOT LENGTH = ..3 -- "
TOTAL AREA OF MAP = ..41 -- "

PORTION OF LOT 2

PORTION OF SECTION 34, T.1 N., R.18 W.

THIS ALIGNMENT ABANDONED ~~ADOPTED~~ BY COUNTY ENGINEER SEPT. 1972 ~~MAR. 1968~~ ~~JAN. 1937~~ J.N. 0075.28

DETAIL NO SCALE

PORTION OF T.1 S., R.18 W.

SEE DETAIL ABOVE

PORTION OF TRACT NO. 2828

THIS ALIGNMENT ESTABLISHED BY COUNTY ENGINEER SEPT. 1972

M.B. 33-95 L.S. 8-13

DETAIL NO SCALE

THIS ALIGNMENT ABANDONED BY COUNTY ENGINEER MARCH, 1968

SEE MARGINAL MAP "A" ABOVE FOR RIGHT OF WAY FAR

CSB-1099-1
A2 OF A4

PORTION OF LOT 1 TRACT NO. 2804

PORTION OF LOT 2 TRACT NO. 2804

M.B. 33-95 L.S. 8-13.

CORNELL ROAD

MALIBU DIVISION RECLAMATION CO.

TR. NO. 26749

M. B. 679

TRACT NO. 7202

M. B. 104-23,24.

ROAD WAY

SILVER CREEK

MALIBU CREEK

MALIBU WAY

SEE C.S.B-5382

SEE DETAIL BELOW

R.S. 69-1-2

RD.

WAGON

OLD OAK

STREET

THIS ALIGNMENT ESTABLI

PORTION OF LOT 2 TRACT

DETAIL
NO SCALE

CORNELL RD.

MESA (WESTWARD)

DETAIL
NO SCALE

KANAN

ROAD

DETAIL
NO SCALE

CSB-1099-1
A3 OF A4

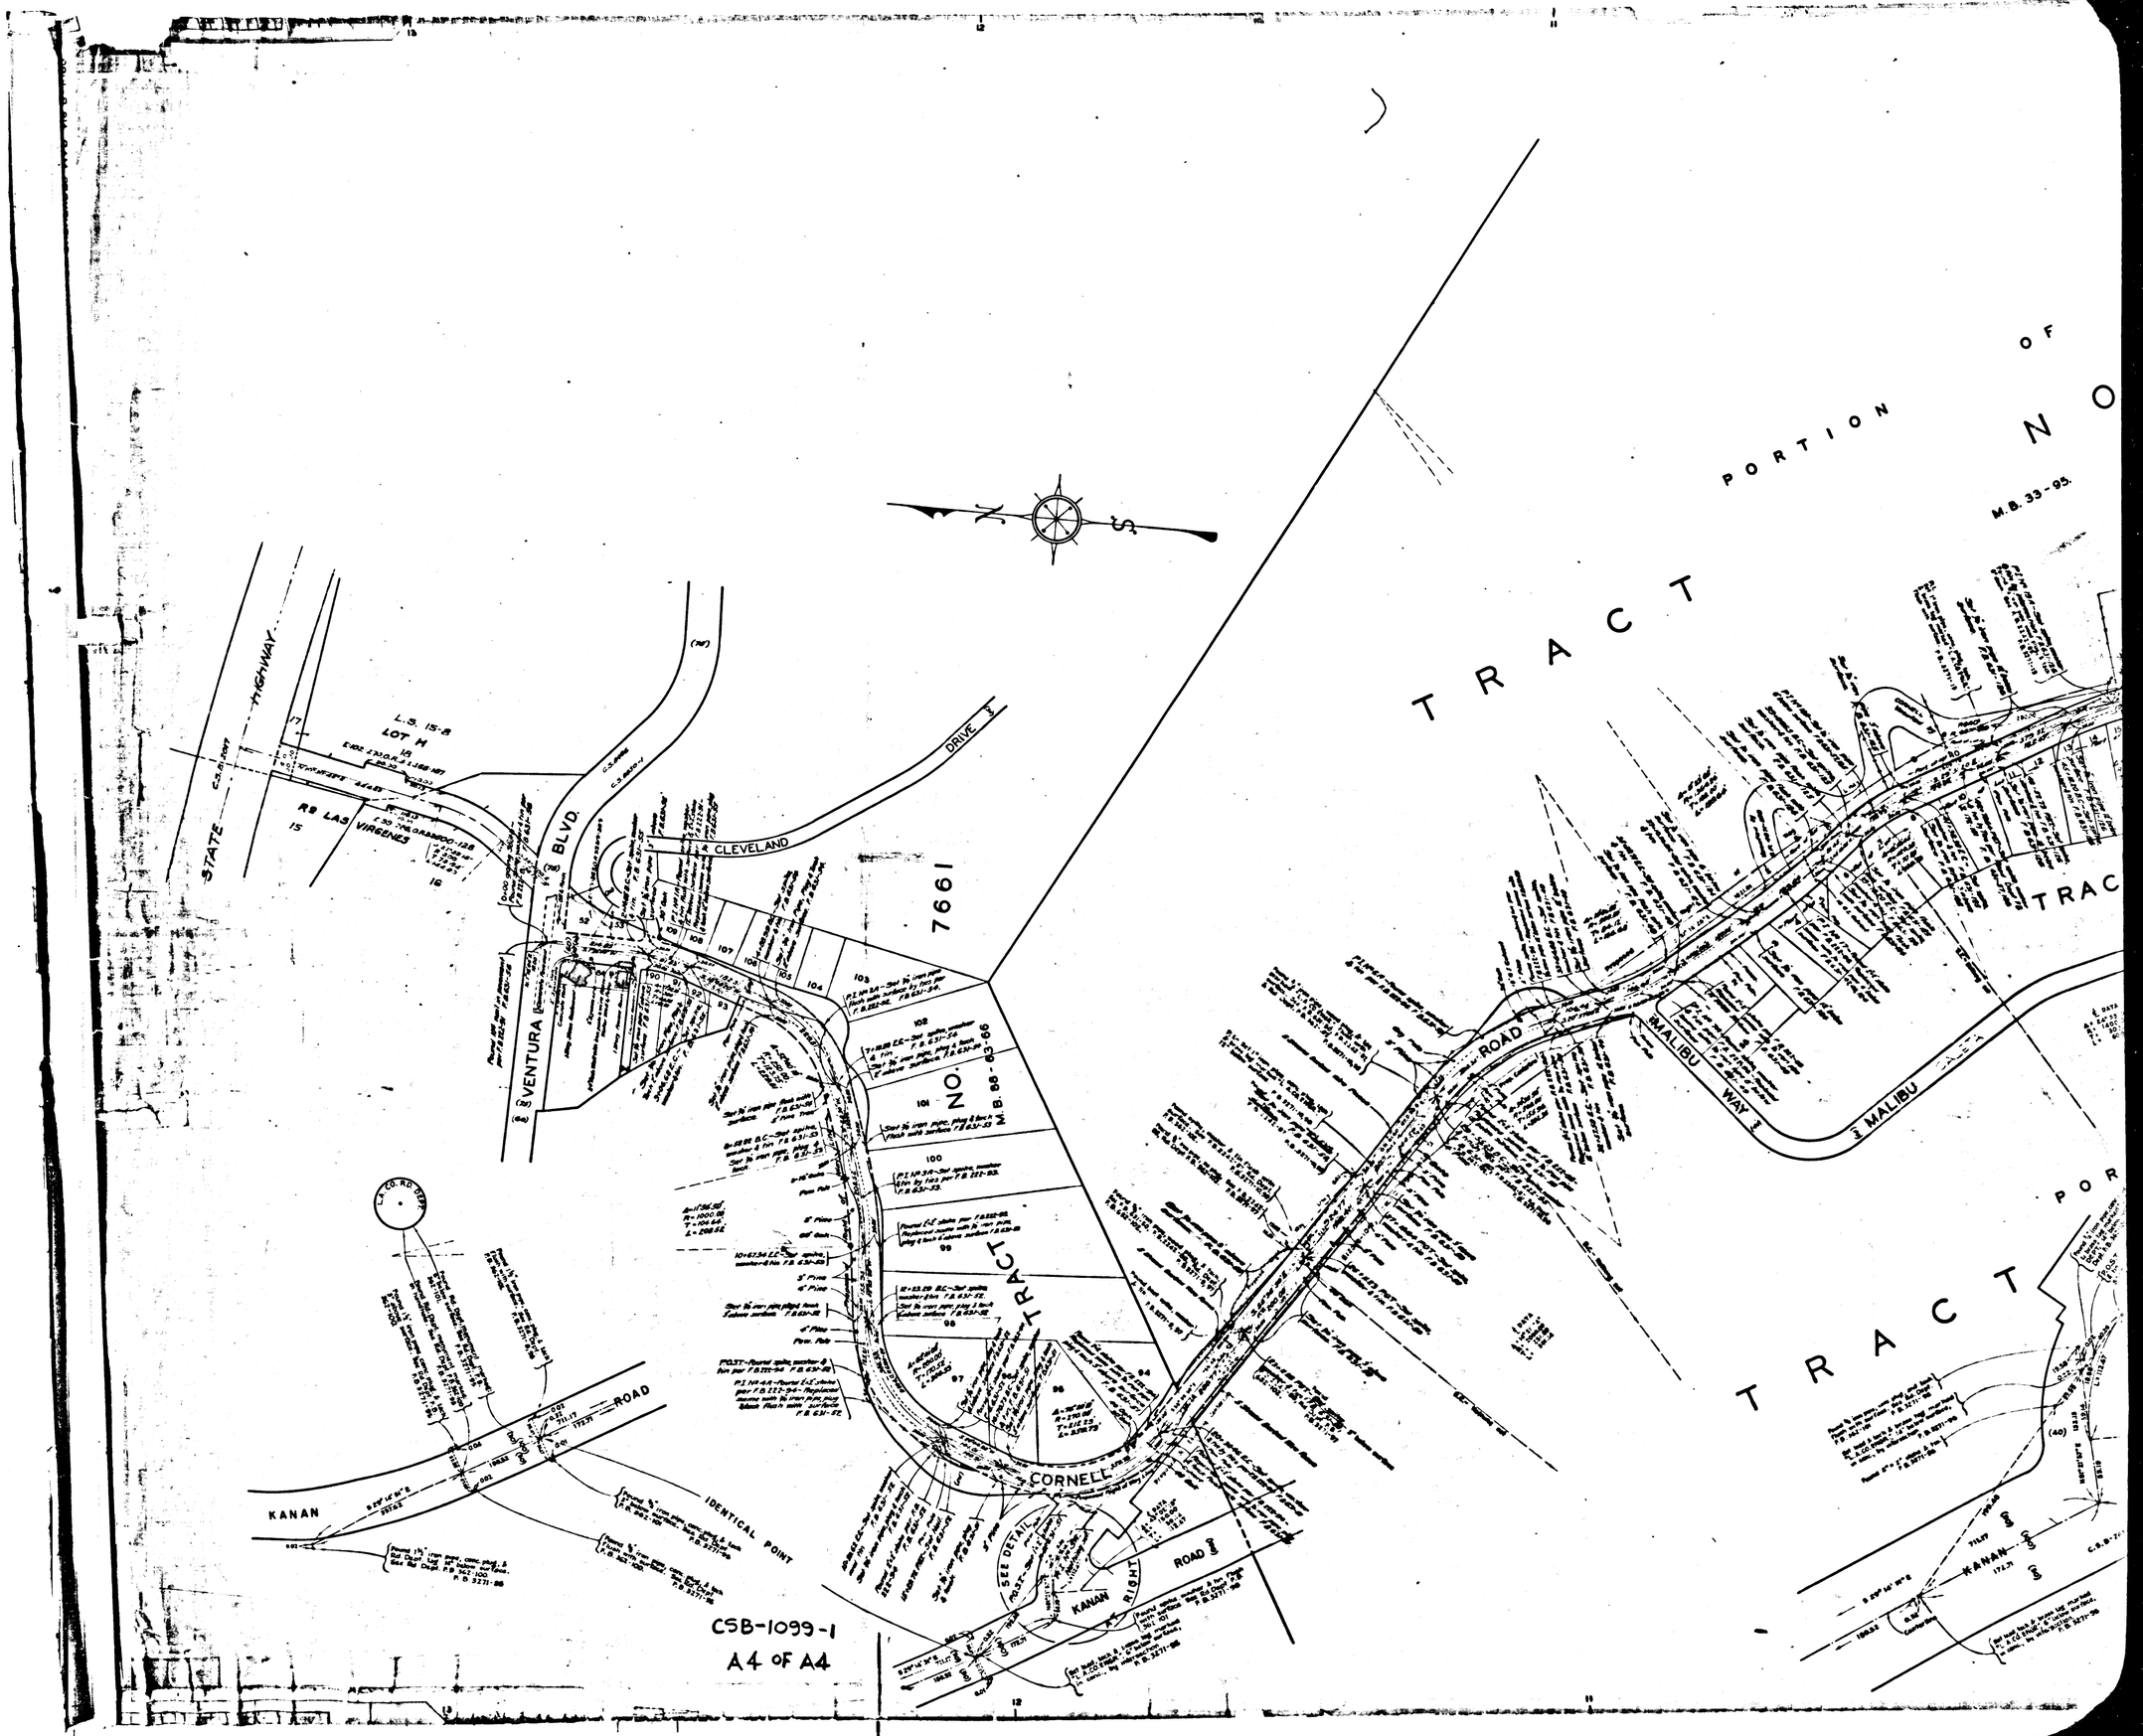

CSB-1099-1
A4 OF A4