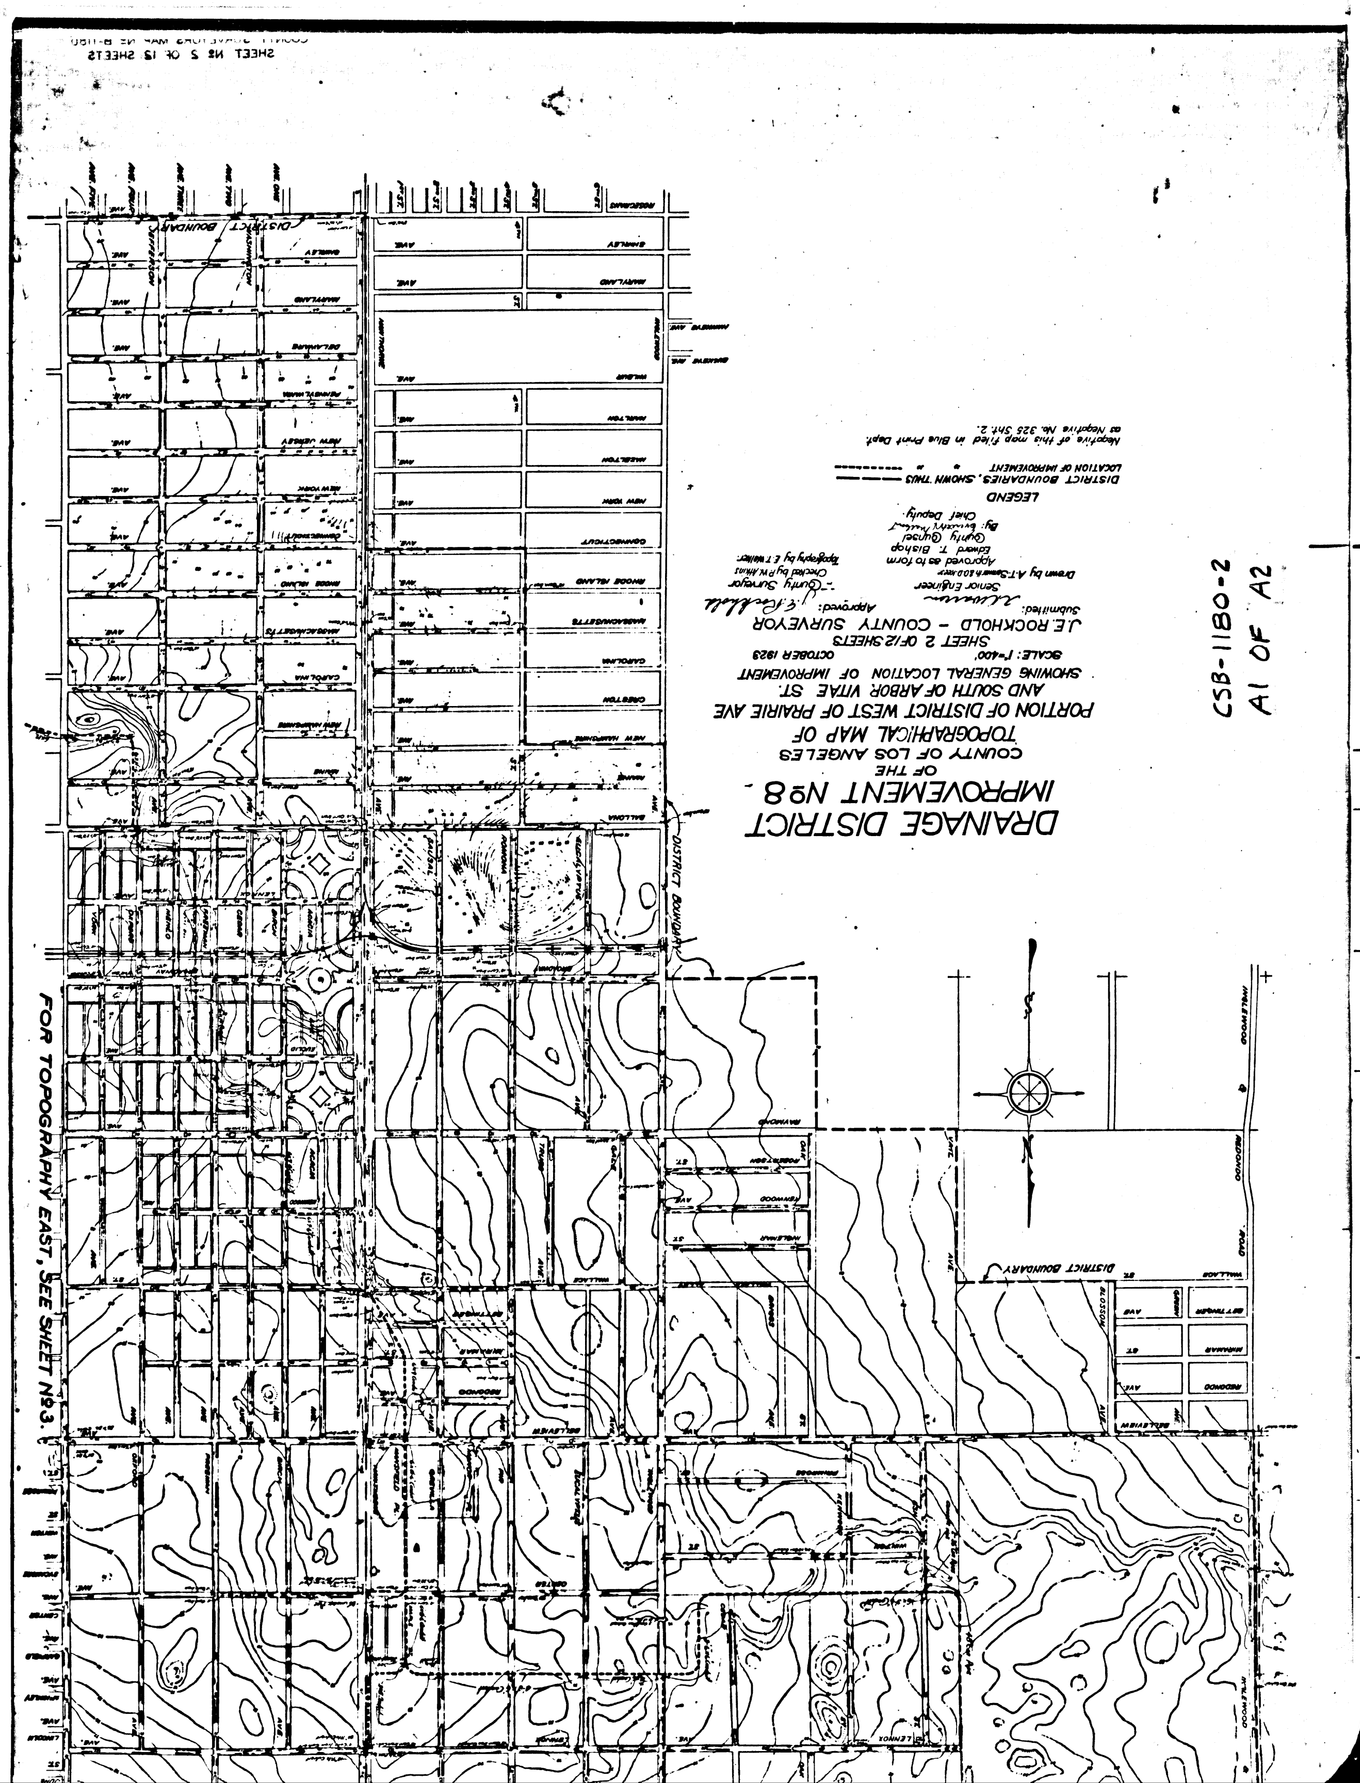
DRAINAGE DISTRICT
IMPROVEMENT No 8
OF THE
COUNTY OF LOS ANGELES
TOPOGRAPHICAL MAP OF
PORTION OF DISTRICT WEST OF PRAIRIE AVE
AND SOUTH OF ARBOR VITAE ST.
SHOWING GENERAL LOCATION OF IMPROVEMENT
SCALE: 1"=400'
OCTOBER 1923
SHEET 2 OF 12 SHEETS
J.E. ROCKHOLD - COUNTY SURVEYOR
Submitted:
Senior Engineer
Approved:
County Surveyor
Drawn by A.T. Sauerhaber
Checked by P.W. Atkins
Approved as to form
Edward T. Bishop
County Counsel
Chief Deputy
LEGEND
DISTRICT BOUNDARIES, SHOWN THUS
LOCATION OF IMPROVEMENT
Negative of this map filed in Blue Print Dept.
as Negative No. 325 Sht. 2.
CSB-1180-2
A1 OF A2
FOR TOPOGRAPHY EAST, SEE SHEET No 3.
DISTRICT BOUNDARY
SHEET No 2 OF 12 SHEETS

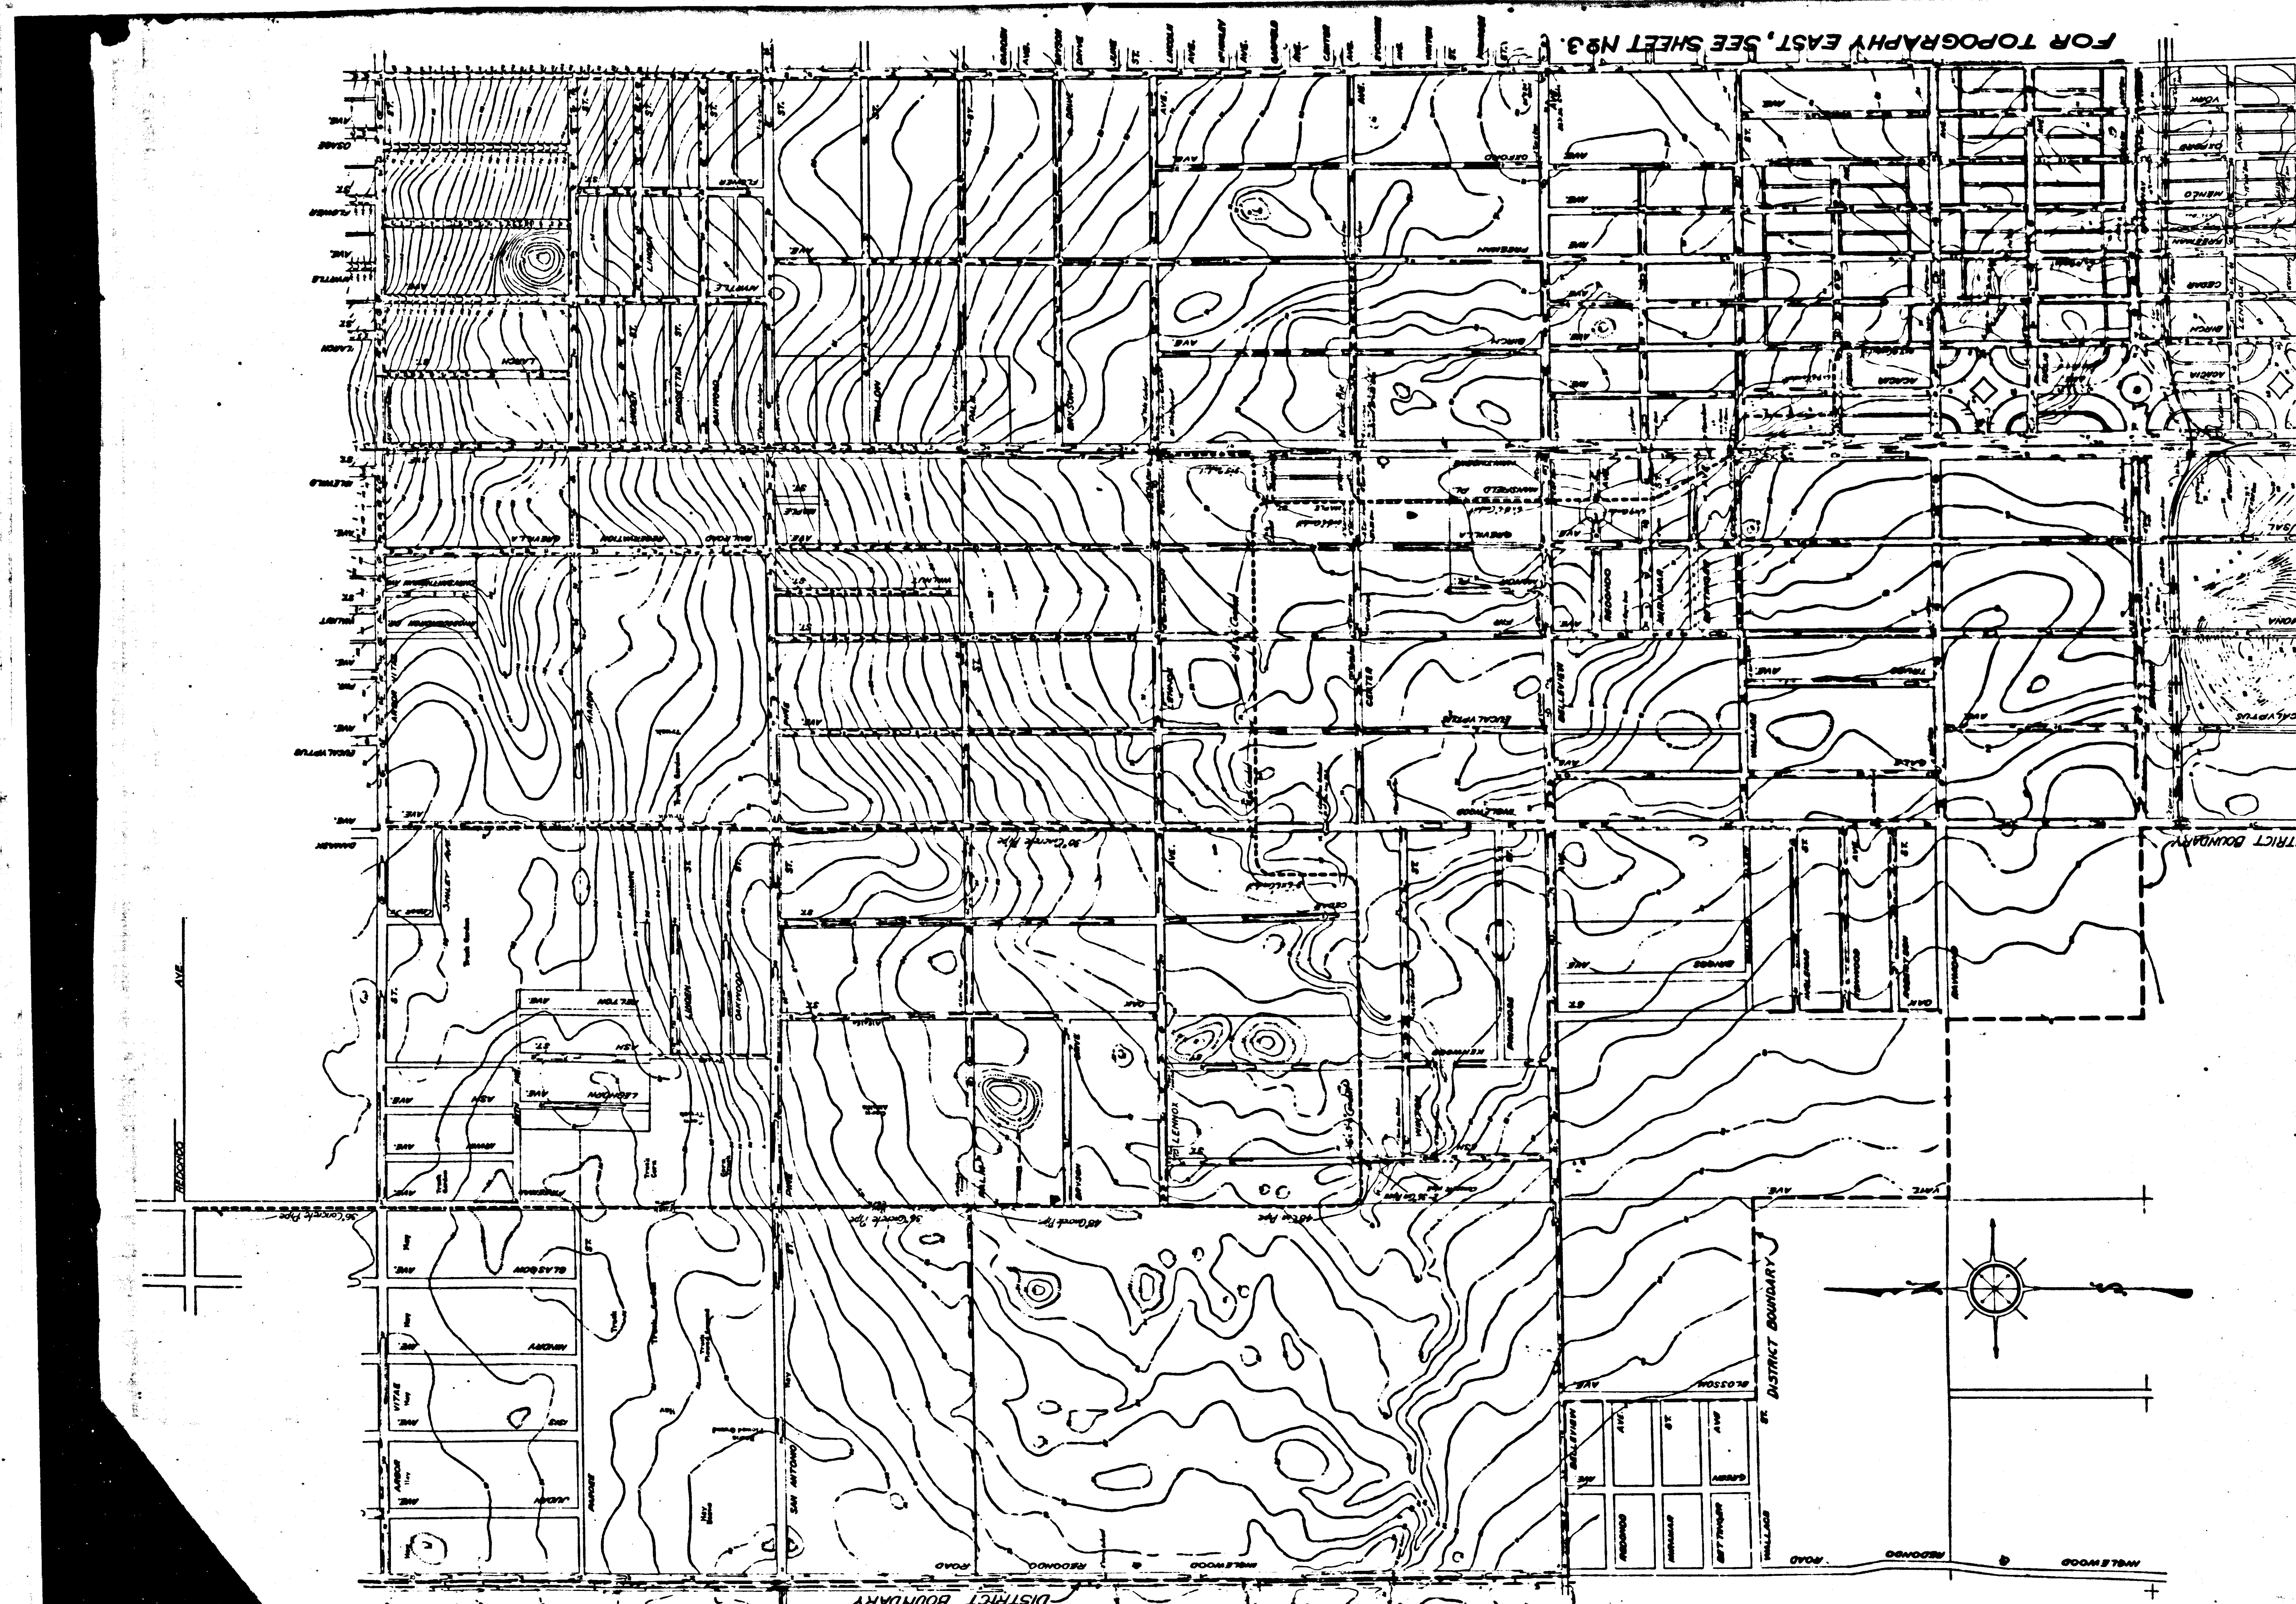

CSB-1180-2
A2 OF A2