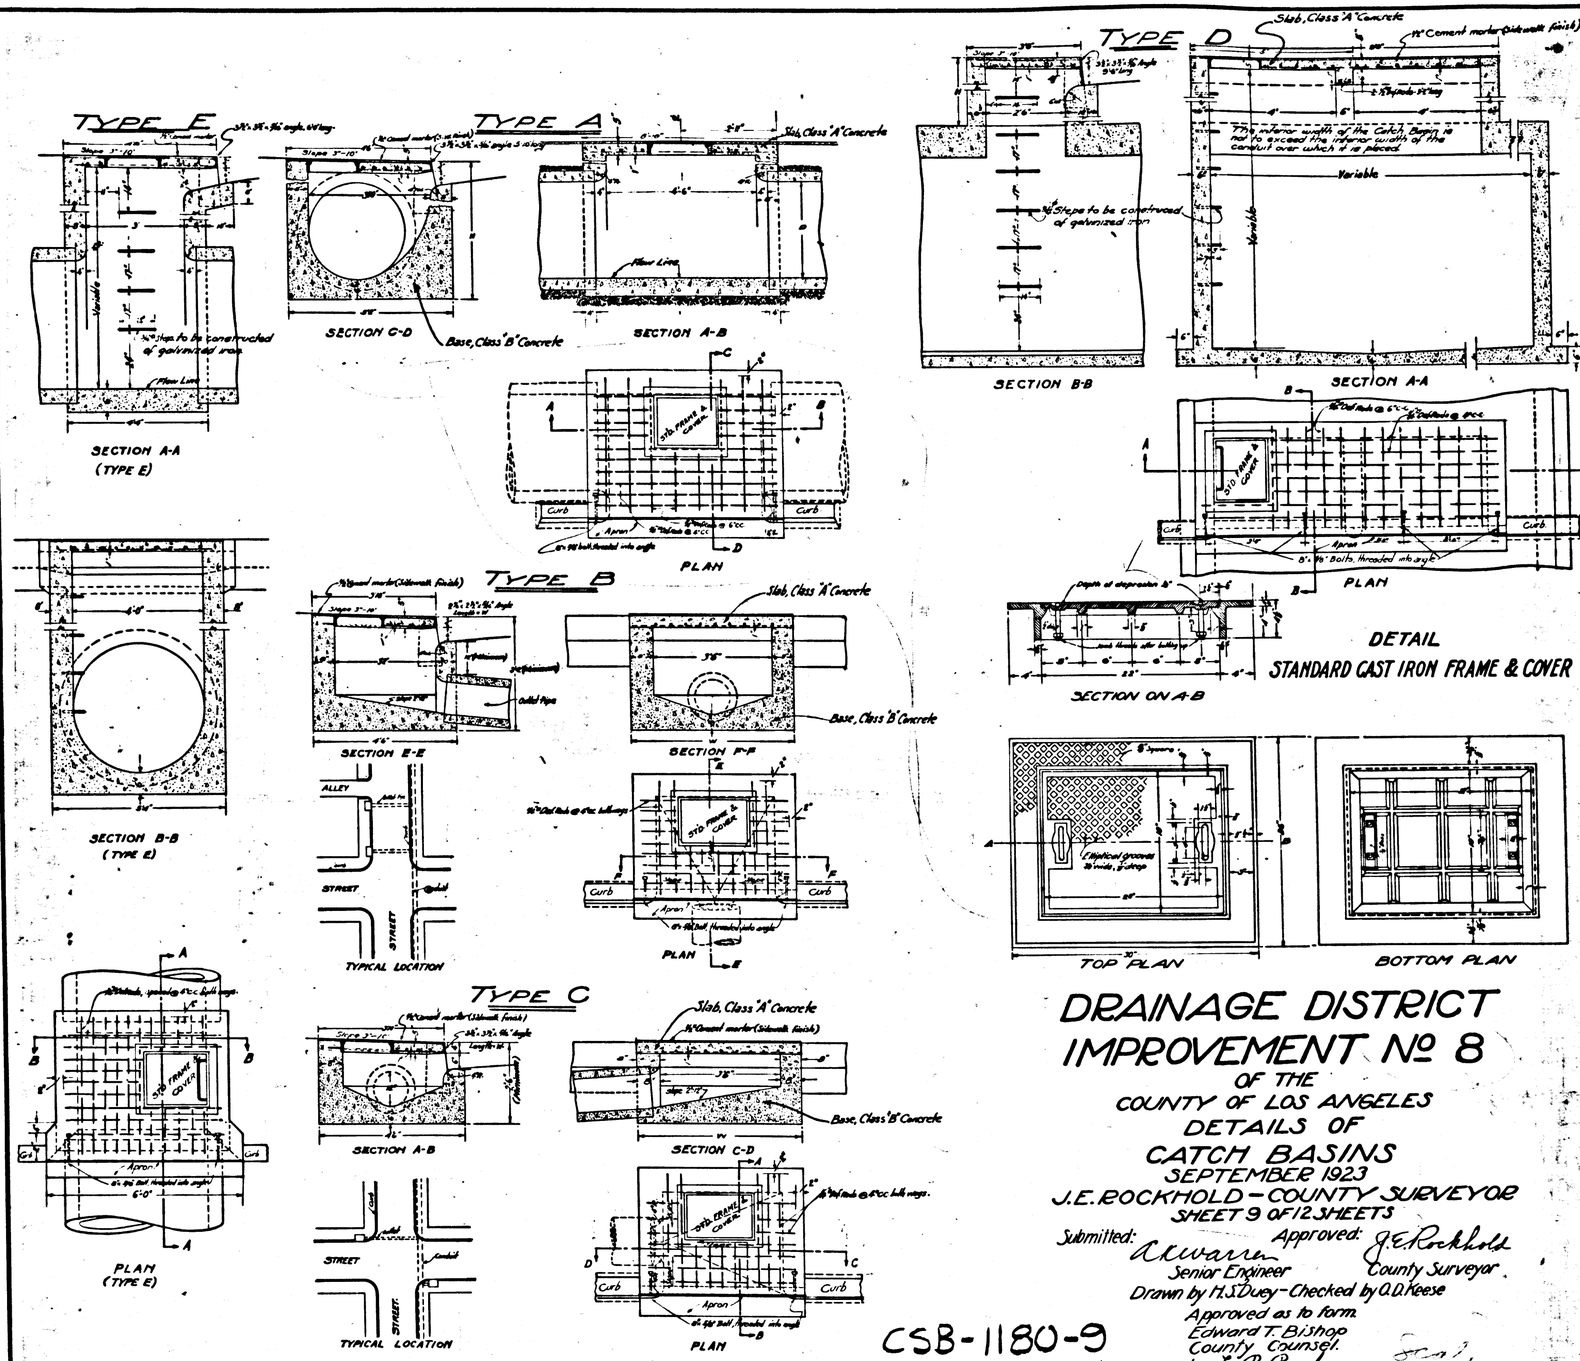

DRAINAGE DISTRICT IMPROVEMENT No 8

OF THE
COUNTY OF LOS ANGELES
DETAILS OF
CATCH BASINS
SEPTEMBER 1923
J.E. ROCKHOLD – COUNTY SURVEYOR
SHEET 9 OF 12 SHEETS

Submitted: A.L. Warren, Senior Engineer
Approved: J.E. Rockhold, County Surveyor.
Drawn by H.S. Duey – Checked by O.D. Keese
Approved as to form.
Edward T. Bishop
County Counsel.
by E.R. Cardum.
Deputy

CSB-1180-9
A1 OF A1