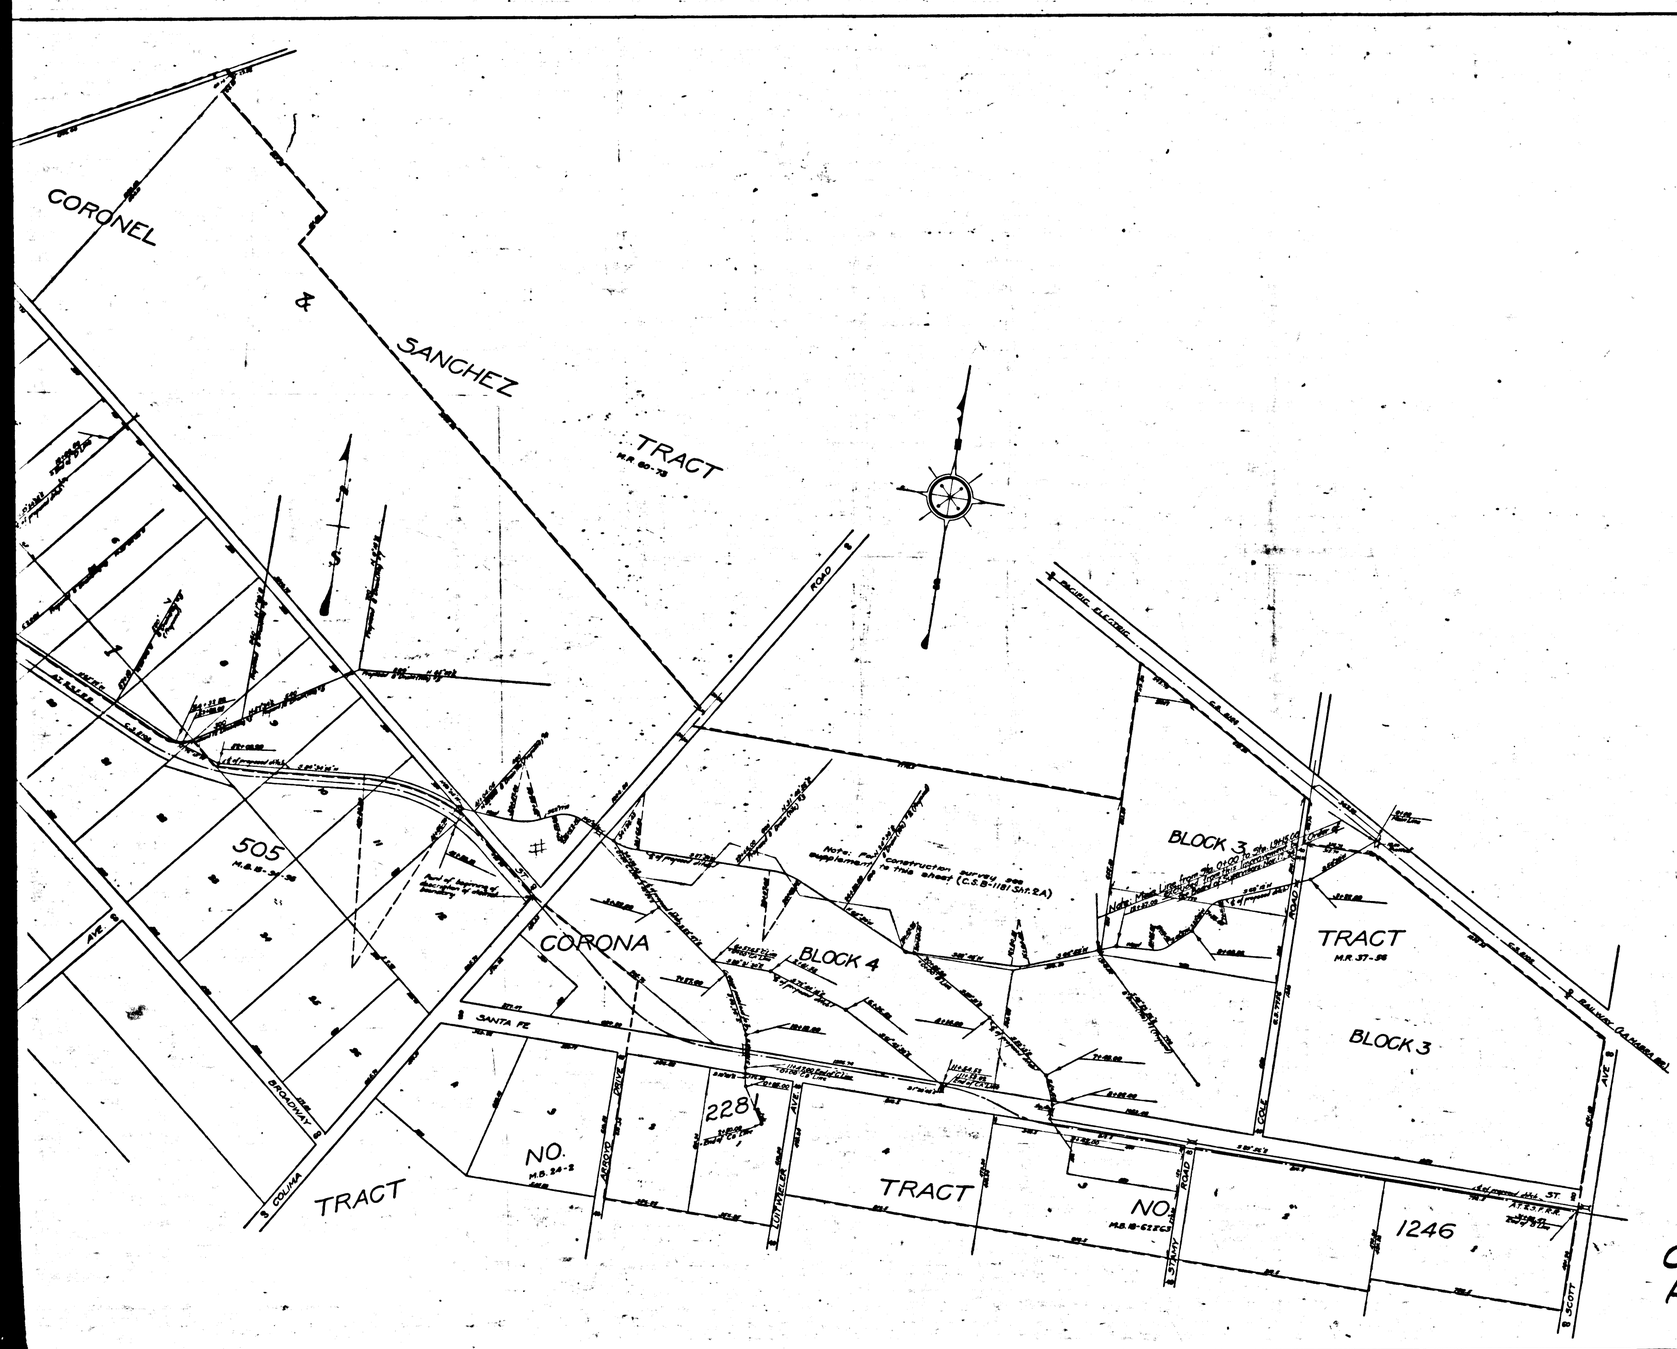

DRAINAGE DISTRICT IMPROVEMENT NO.9

OF THE
COUNTY OF LOS ANGELES

MAP OF ASSESSMENT DISTRICT

SHOWING GENERAL LOCATION OF IMPROVEMENT

SCALE 1" = 200' SEPTEMBER 1924

SHEET 1 OF 4 SHEETS

J.E. ROCKHOLD - COUNTY SURVEYOR.

Submitted A.L. Warren, Senior Engineer

Approved J.E. Rockhold, County Surveyor

Approved as to form Edward T. Bishop County Counsel by J.J. Mooney, Chief Deputy

LEGEND

DISTRICT BOUNDARY SHOWN THUS — — — —

For map showing construction survey see C.S.B-1181 Sht. 2A.
For map showing easements see C.S. 8654.

For Note re transfer to Flood Control District see C. S. Map No. 8654.

CSB-1181-1
A1 OF A2

D.D.I No. 9	
Drawn by Duey	Sept. 1924
Traced by Moock	Sept. 1924
Checked by Moock	Sept. 1924

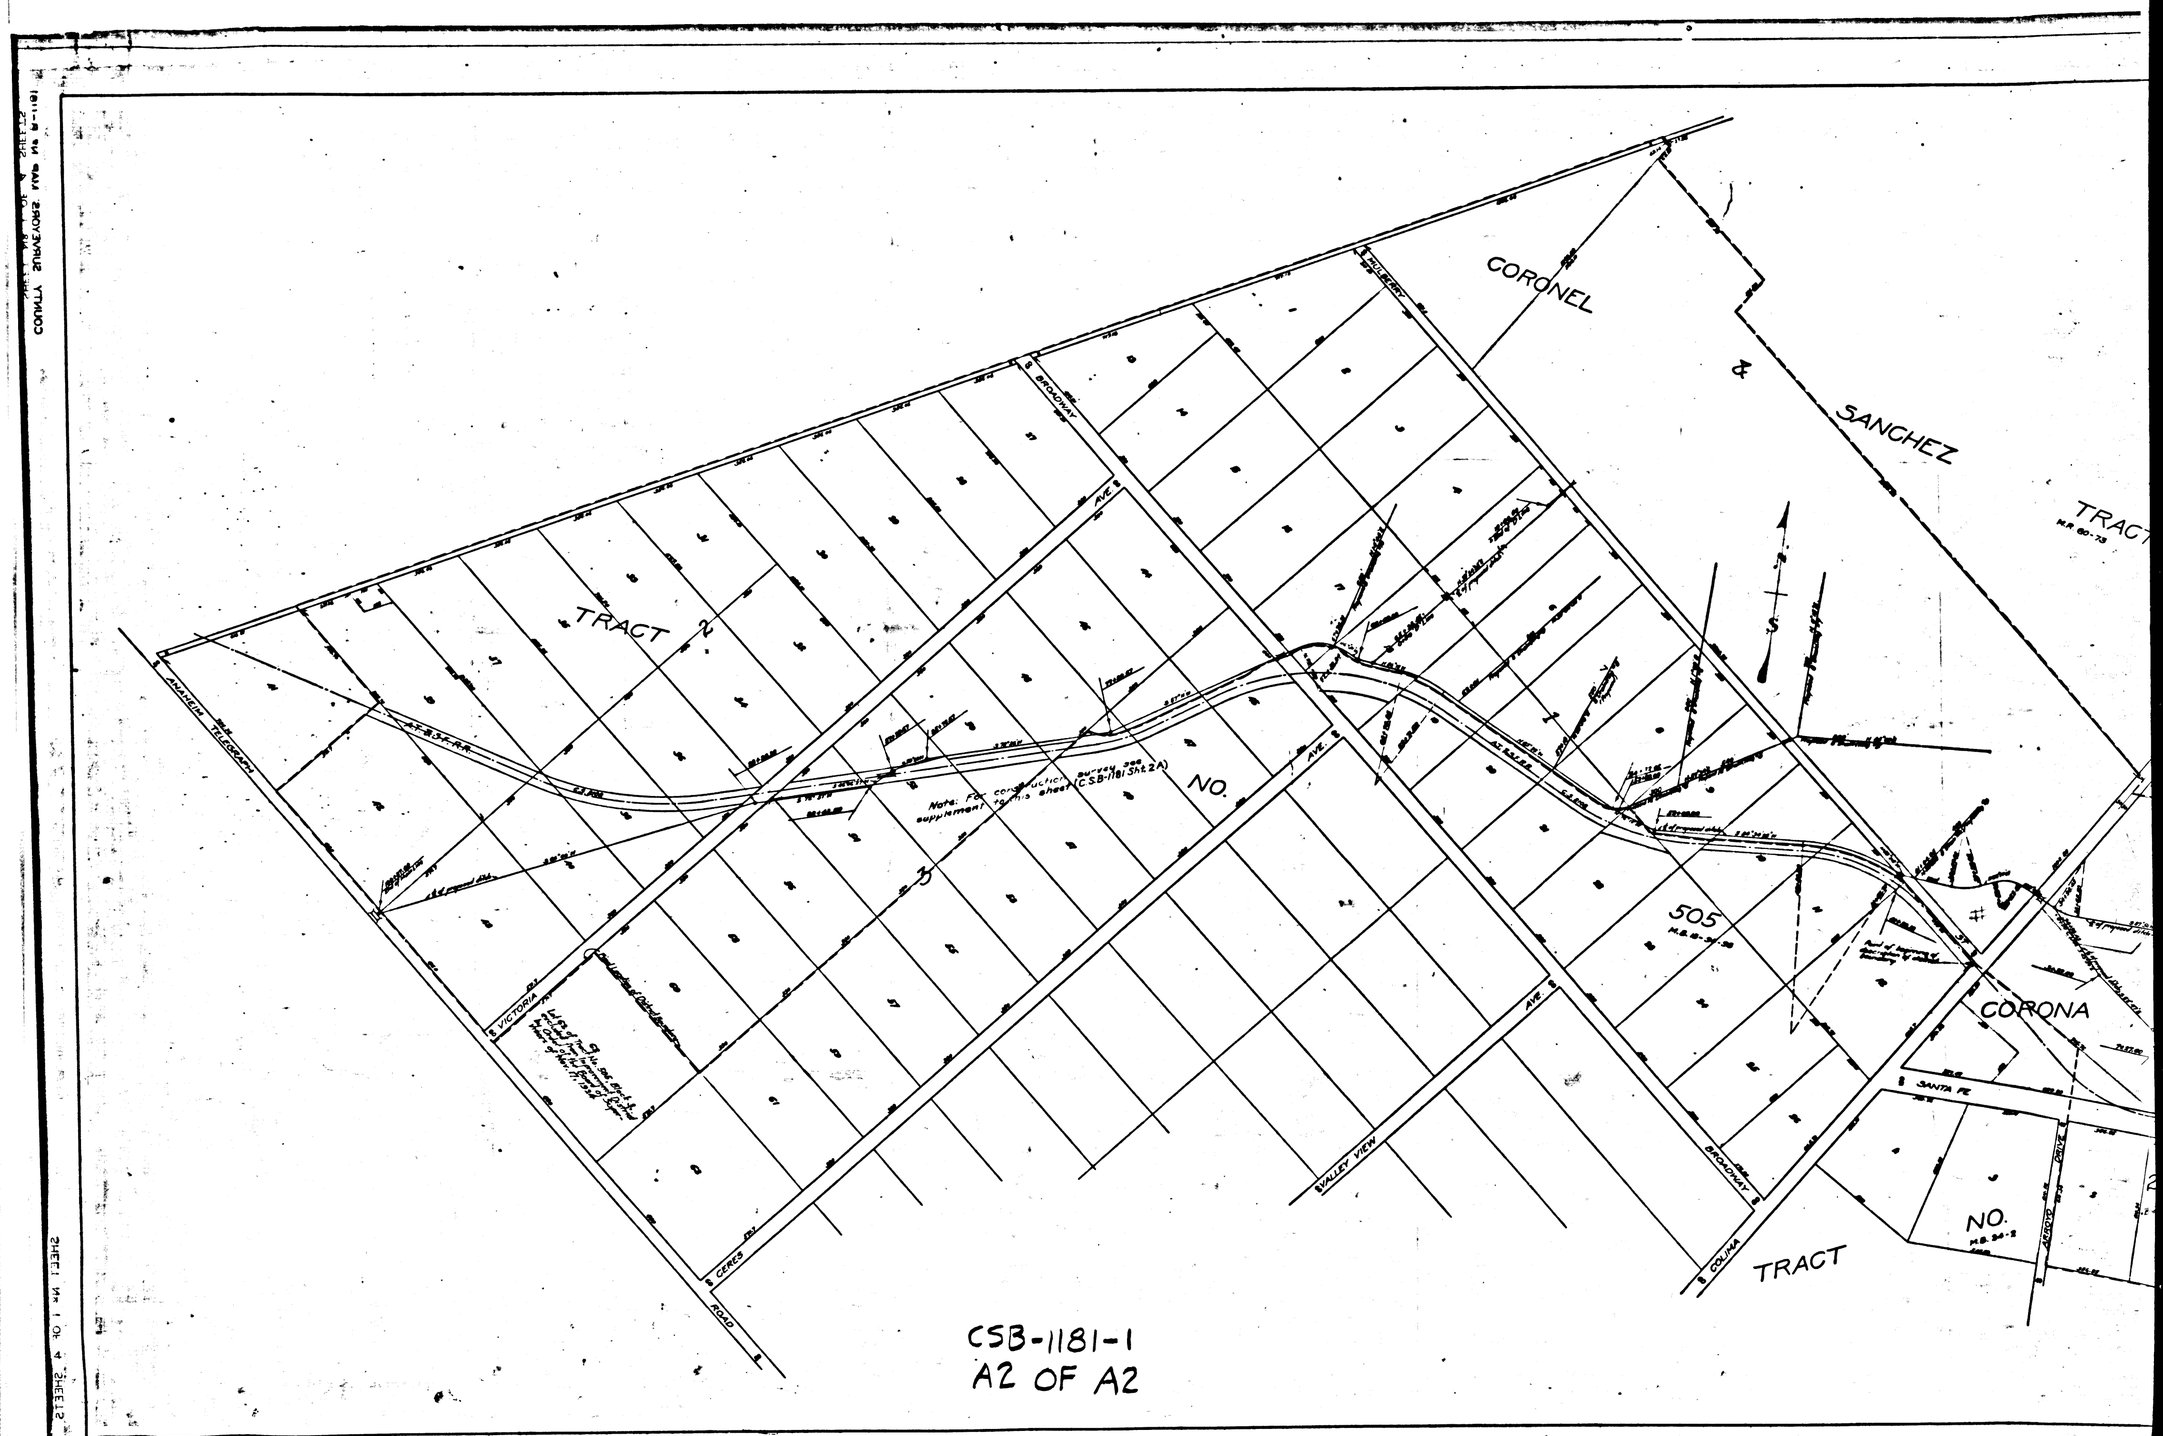

CSB-1181-1
A2 OF A2