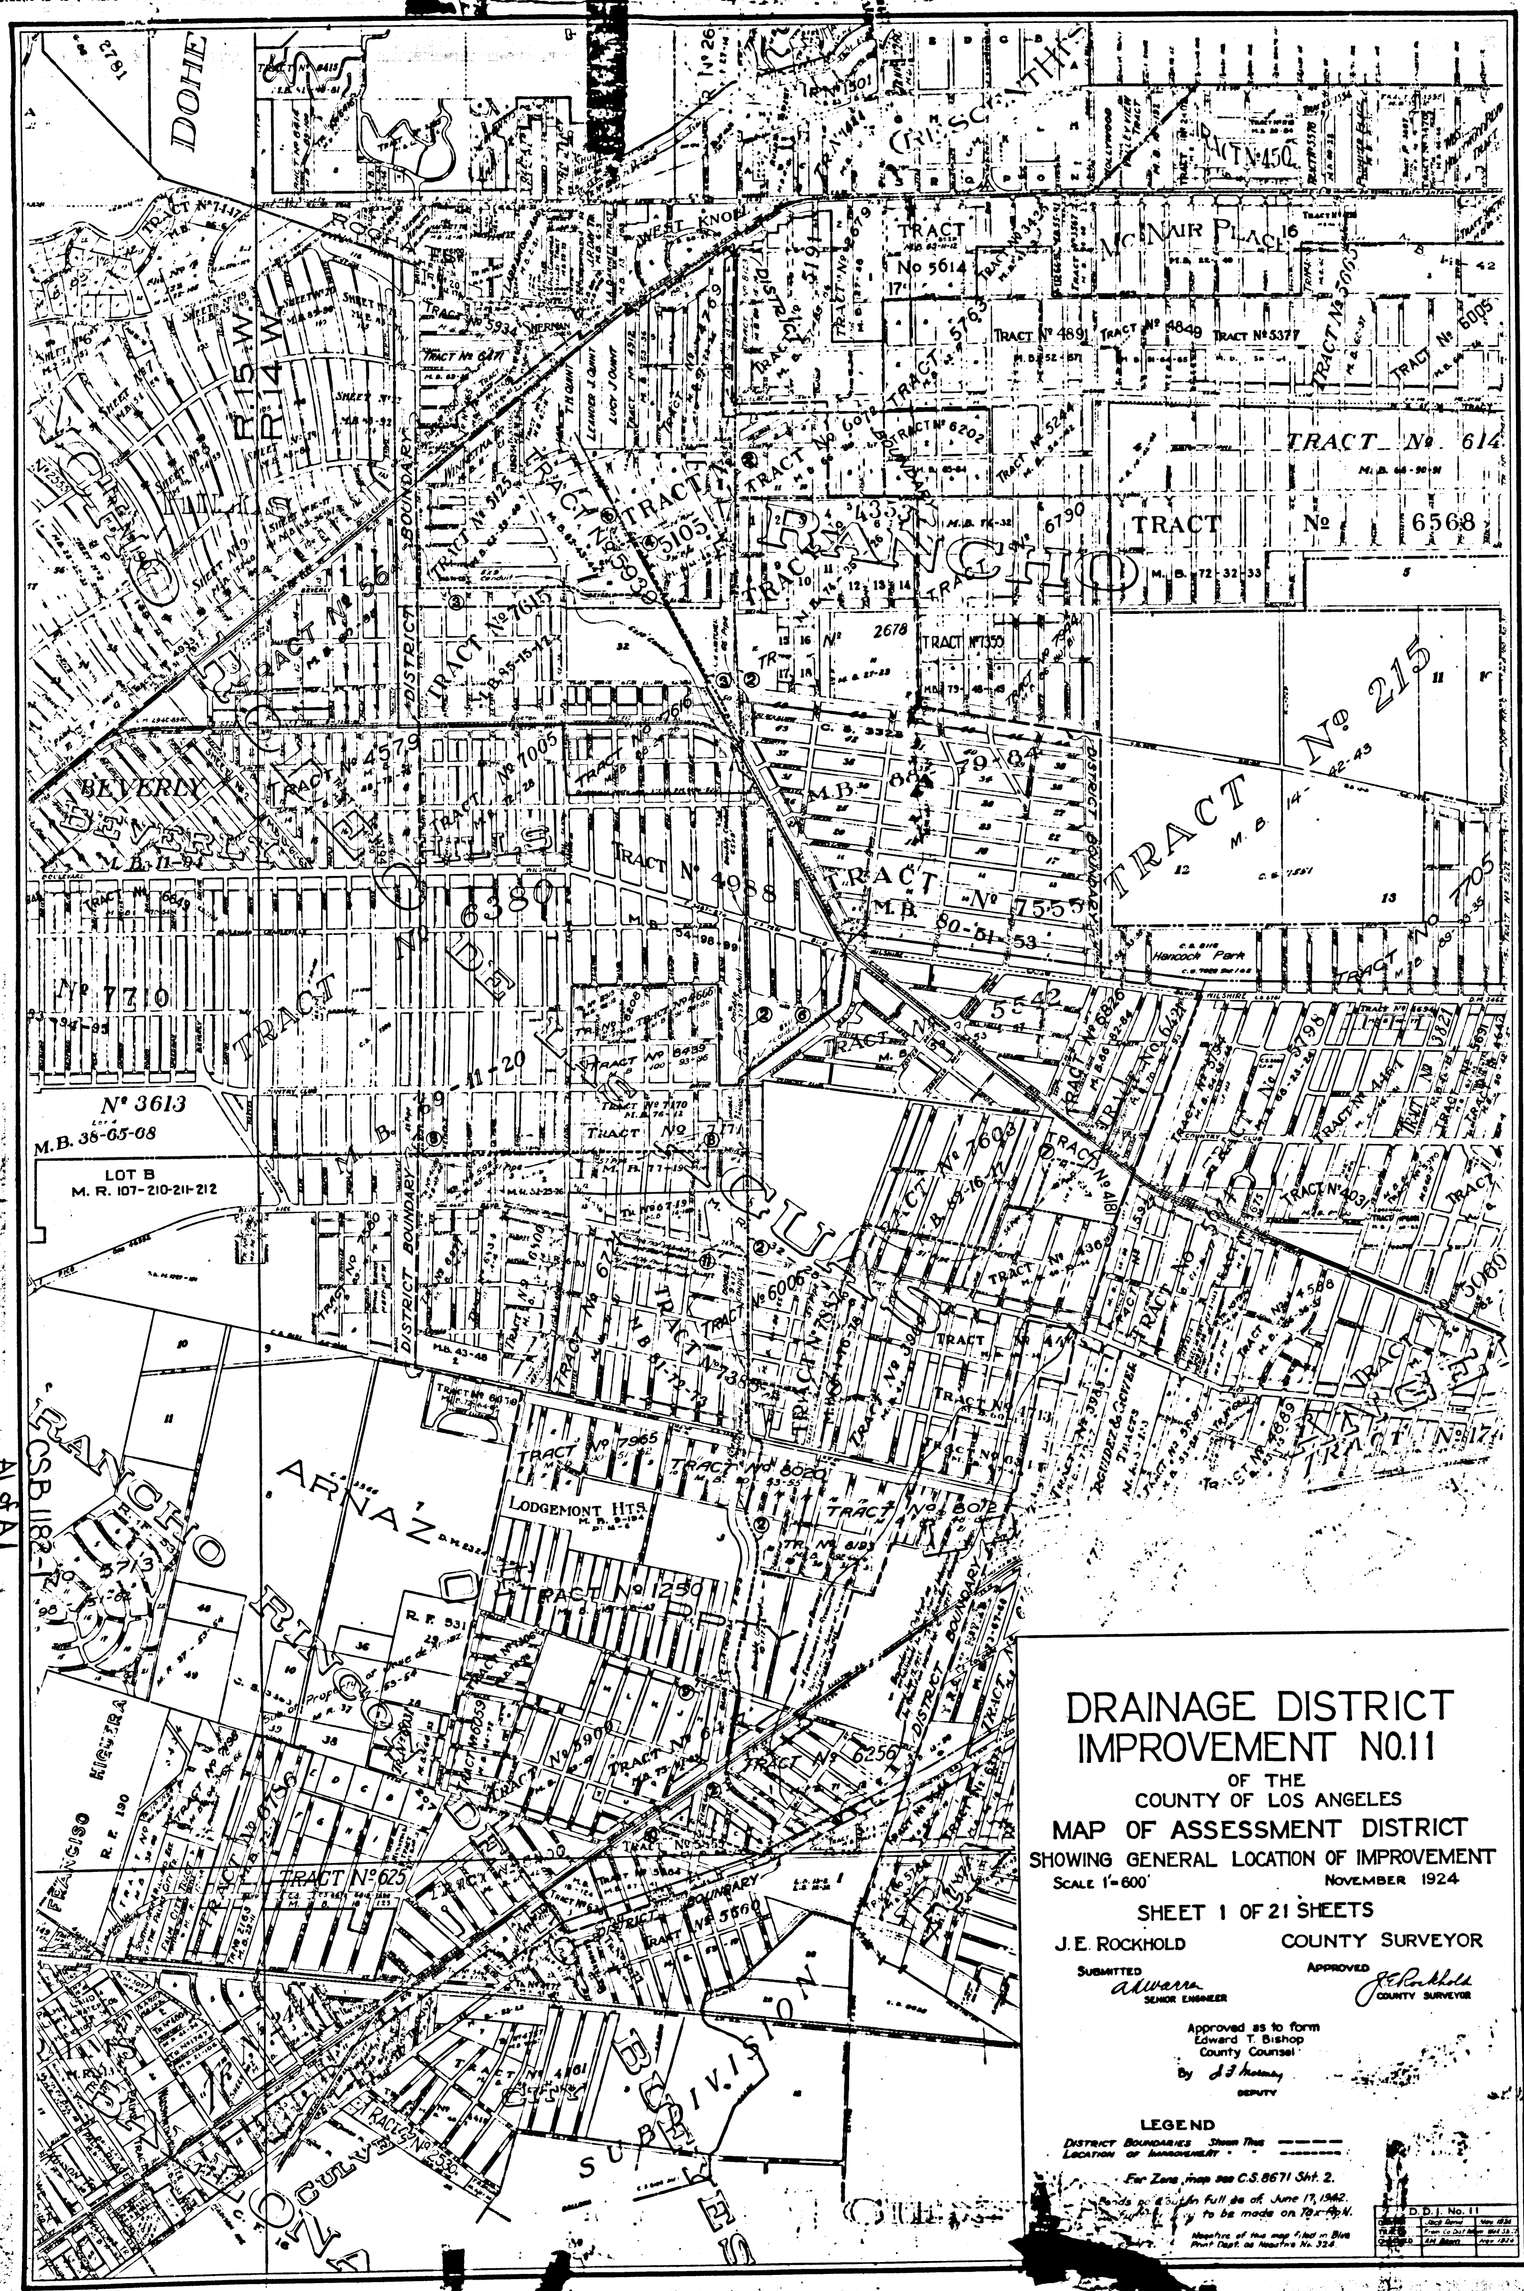

DRAINAGE DISTRICT IMPROVEMENT NO.11

OF THE
COUNTY OF LOS ANGELES

MAP OF ASSESSMENT DISTRICT

SHOWING GENERAL LOCATION OF IMPROVEMENT

SCALE 1"=600' NOVEMBER 1924

SHEET 1 OF 21 SHEETS

J. E. ROCKHOLD COUNTY SURVEYOR

SUBMITTED
A. Warren
SENIOR ENGINEER

APPROVED
J. E. Rockhold
COUNTY SURVEYOR

Approved as to form
Edward T. Bishop
County Counsel
By J. F. Mooney
DEPUTY

LEGEND

DISTRICT BOUNDARIES Shown Thus ———
LOCATION OF IMPROVEMENT " " ———

For Zone map see C.S. 8671 Sht. 2.

Bonds paid in full as of June 17, 1942.
[illegible] to be made on Tax Roll.

Negative of this map filed in Blue Print Dept. as Negative No. 324.

D.D.J. No. 11	
[illegible]	Nov. 1924
[illegible]	Nov. 24-27
[illegible]	Nov. 1924