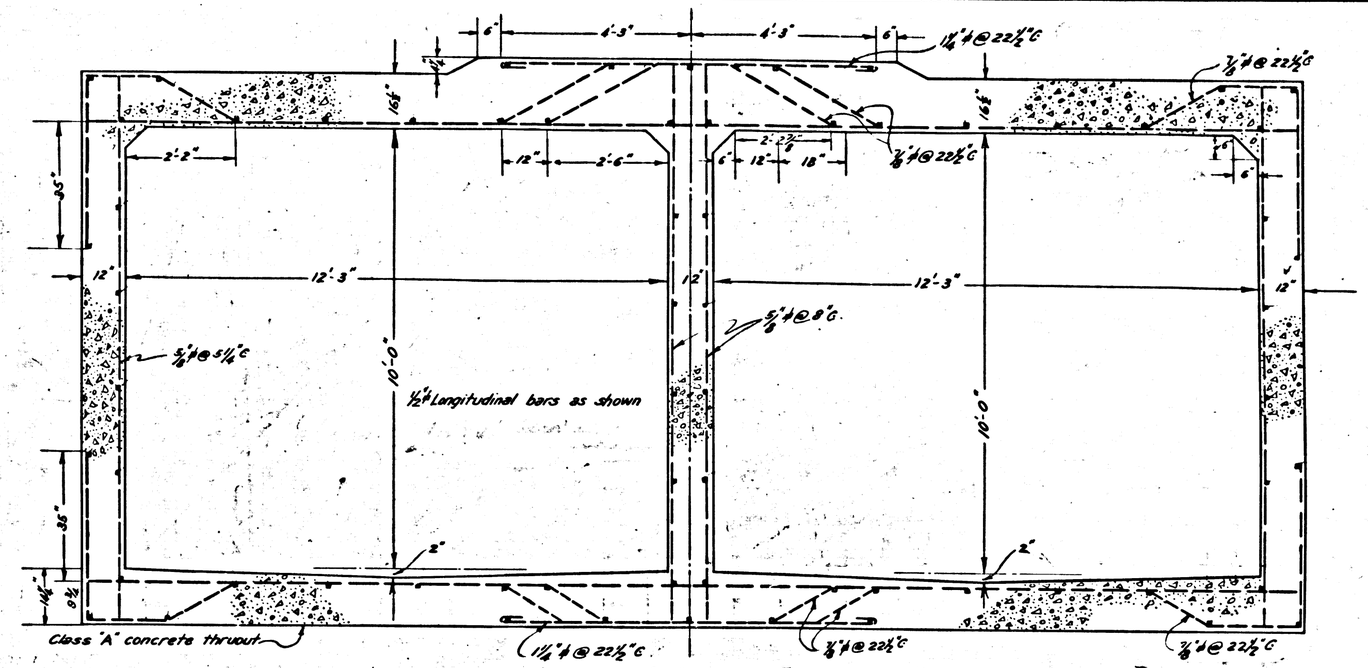

SECTION - 10'-0" x 12'-3" DOUBLE CONDUIT
UNDER PACIFIC ELECTRIC RY. R. OF W. AT LA CIENEGA AND VENICE BLVDS.
SCALE: ½" = 1'
Length = 96.58 lin. ft.

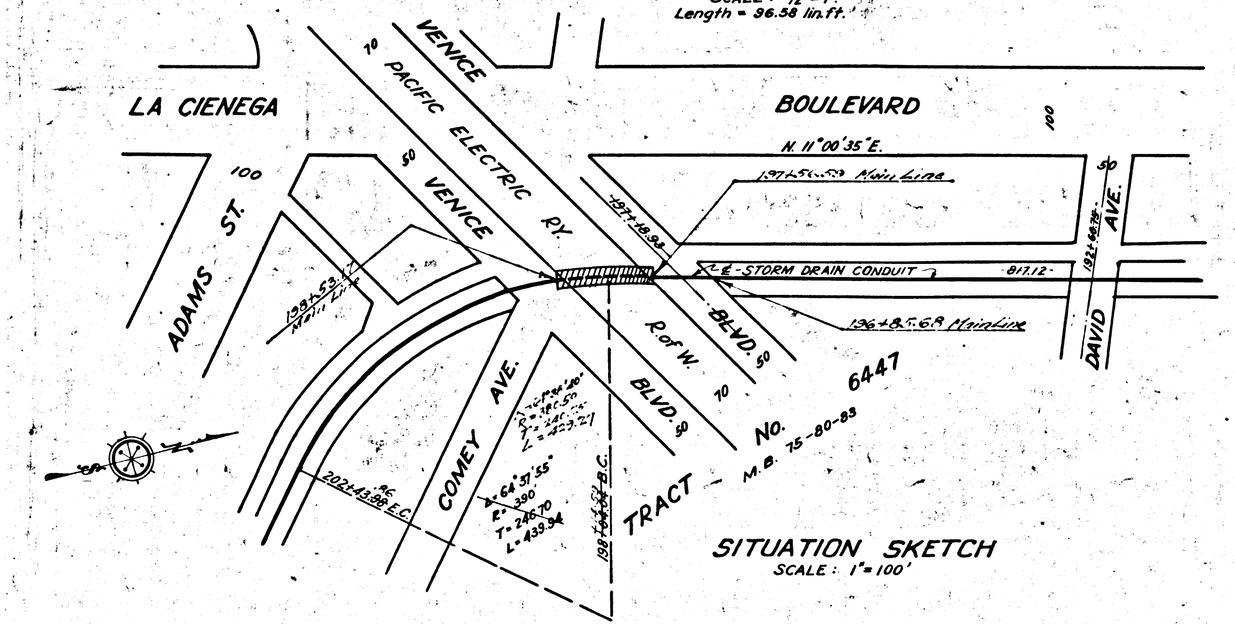

SITUATION SKETCH
SCALE: 1" = 100'

Note: Class "A" Concrete thruout Structure.

DRAINAGE DIST. IMPROVEMENT No. 11
LOS ANGELES COUNTY, CALIFORNIA
CONDUIT SECTION
PACIFIC ELECTRIC RY. R of W. XING
AT LA CIENEGA AND VENICE BLVDS.
SCALES: = As shown
Nov. 15, 1924

J. E. ROCKHOLD
COUNTY SURVEYOR

Submitted
A K Warren
SENIOR ENGINEER

Approved
J. E. Rockhold
COUNTY SURVEYOR

Approved as to form
Edward T. Bishop
County Counsel
By J. F. Moroney
DEPUTY

D.D.I. No. 11		
DRAWN	C H Reeves	11-10-24
TRACED	Jack Renie	11-15-24
CHECKED	AM Rawn	11-24
Revised		2-9-27

SHEET 14 OF 21 SHEETS

CSB 1182-14
A1 of A1

COUNTY SURVEYORS MAP No B-1182
SHEET No 14 OF 21 SHEETS
COUNTY SURVEYORS MAP No B-1182
SHEET No 14 OF 21 SHEETS