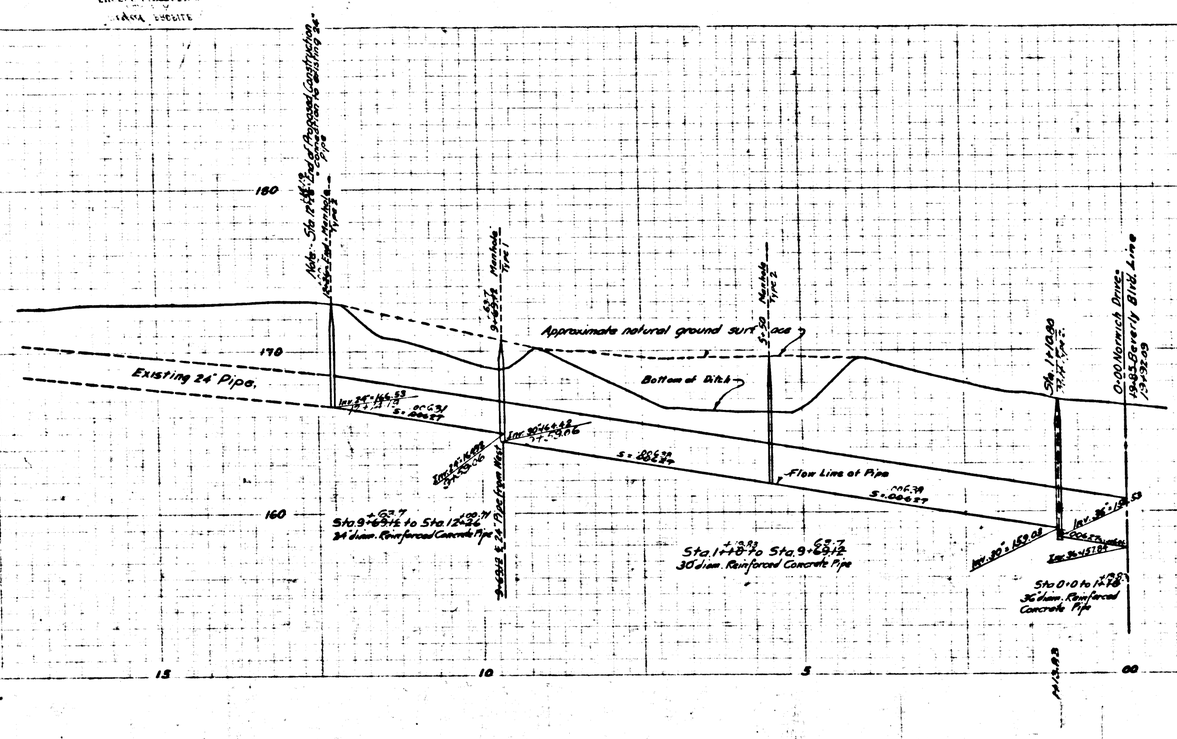

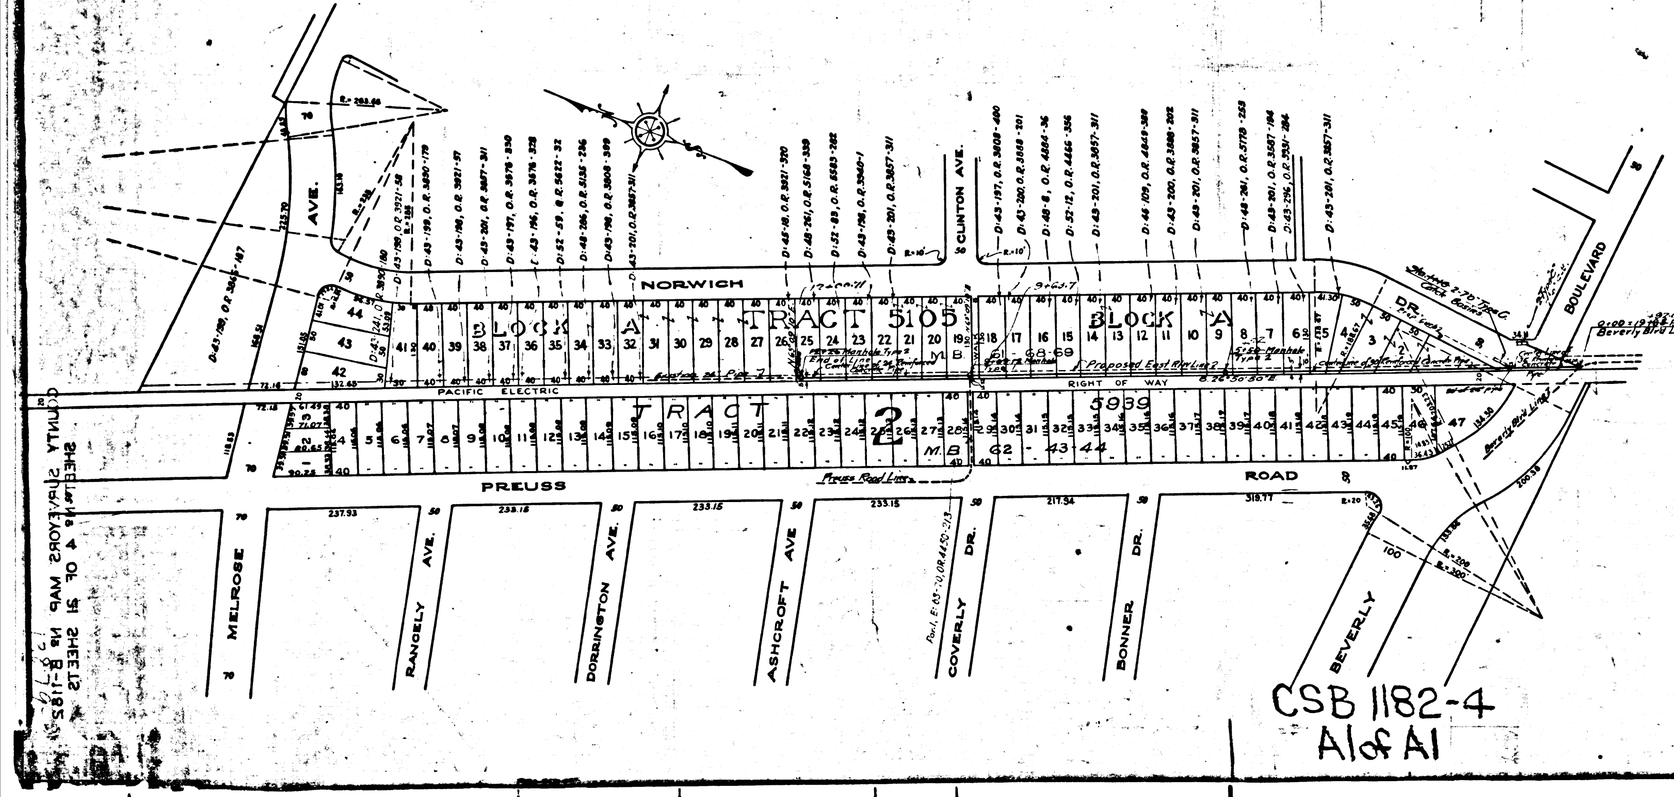

DRAINAGE DISTRICT IMPROVEMENT Nº 11.

OF THE

COUNTY OF LOS ANGELES

PLAN AND PROFILE OF NORWICH DRIVE - MELROSE AVE. LINE

SCALES: { VERT. - 1" = 4', HORIZ. - 1" = 100' }

OCTOBER 1924

SHEET 4 OF 21 SHEETS

J. E. ROCKHOLD
Submitted
A H Warren
SENIOR ENGINEER

COUNTY SURVEYOR
Approved
J E Rockhold
COUNTY SURVEYOR

Approved as to form
Edward T. Bishop
County Counsel
By J J Mooney
DEPUTY

Note: Elevations are in feet above U.S.G.S. or mean sea level datum.

D.D. I. Nº 11		
DRAWN	A.P. Collins	9-24-24
TRACED	J.J. Renné	9-25-24
CHECKED		11-24
		2-9-27

CSB 1182-4
A1 of A1

COUNTY SURVEYORS MAP Nº B-1182
SHEET Nº 4 OF 21 SHEETS