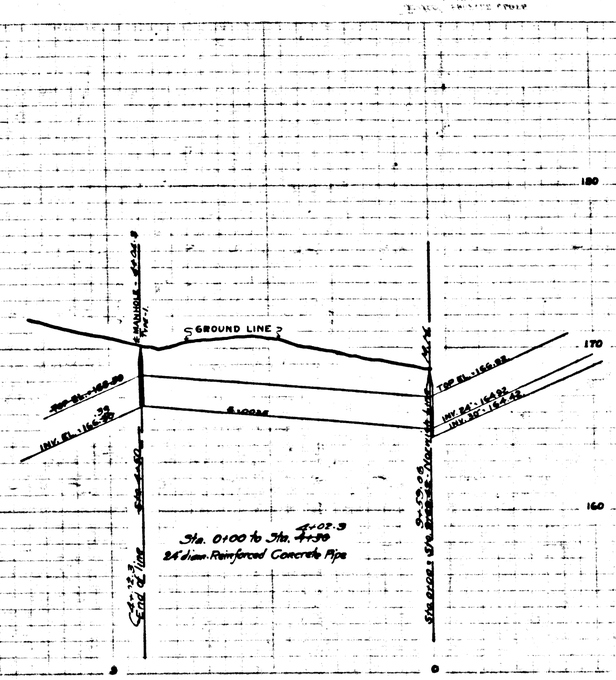

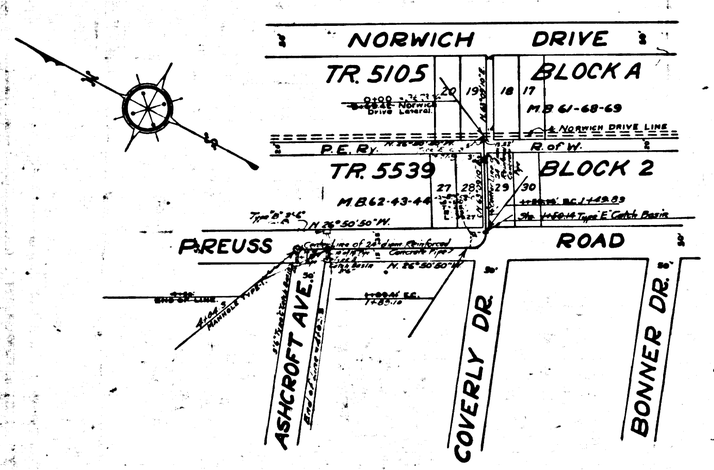

DRAINAGE DISTRICT IMPROVEMENT NO. 11.

OF THE
COUNTY OF LOS ANGELES

PLAN AND PROFILE OF PREUSS ROAD LINE

SCALES { VERTICAL 1" = 4'-0"
HORIZONTAL 1" = 100'

OCTOBER 1924

SHEET 5 OF 21 SHEETS

J.E. ROCKHOLD - COUNTY SURVEYOR

Submitted
Senior Engineer

Approved
J.E. Rockhold
County Surveyor

Approved as to form
Edward T. Bishop
County Counsel

by J. J. Mahoney
Deputy

Note:
Elevations are in feet above U.S.G.S. or mean sea level datum.

D.D.I. No. 11.	
Drawn by Burns	Oct. 1924
Traced by McGilvray	" "
Checked by Rown	" "

Revised 2-8-27

CSB 1182-5
A1 of A1

COUNTY SURVEYORS MAP No. B-1182
SHEET No. 2 OF 21 SHEETS

COUNTY SURVEYORS MAP No. B-1182
SHEET No. 2 OF 21 SHEETS

COUNTY SURVEYORS MAP No. B-1182
SHEET No. 2 OF 21 SHEETS

COUNTY SURVEYORS MAP No. B-1182
SHEET No. 2 OF 21 SHEETS