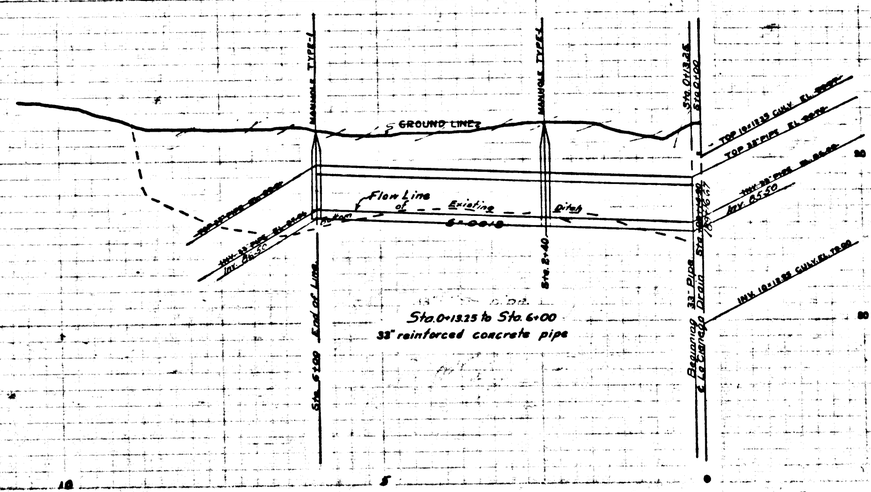

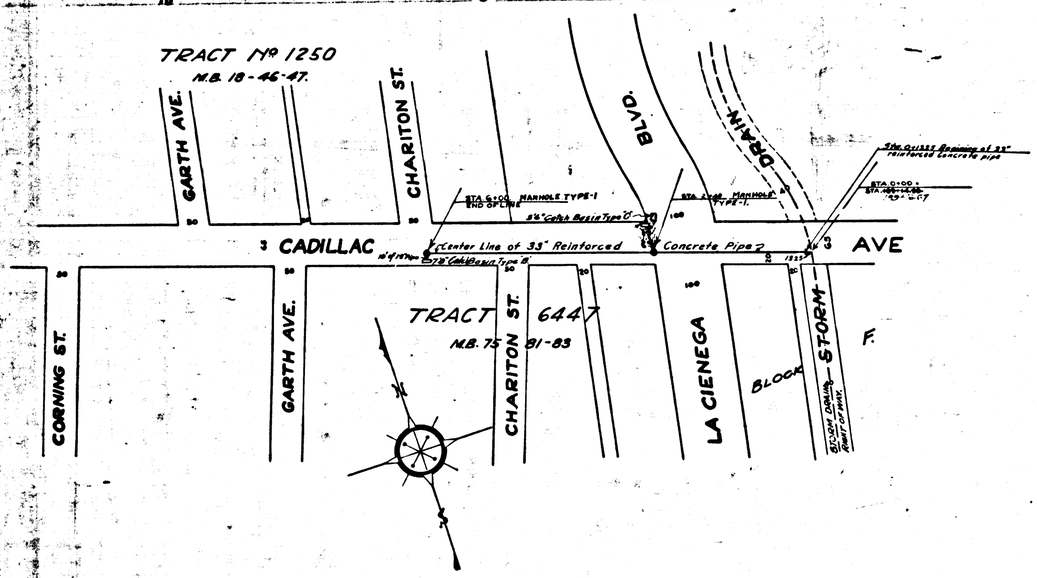

DRAINAGE DISTRICT IMPROVEMENT NO. 11.

OF THE
COUNTY OF LOS ANGELES

PLAN AND PROFILE OF CADILLAC AVE. LINE.

SCALES { VERTICAL 1" = 4'-0"
HORIZONTAL 1" = 100' }

OCTOBER 1924

SHEET 9 OF 21 SHEETS
J.E. ROCKHOLD - COUNTY SURVEYOR

Submitted
A. Warren
Senior Engineer

Approved
J. E. Rockhold
County Surveyor

Approved as to form
Edward T. Bishop
County Counsel
by J. F. Mooney
Deputy

CSB 1182-9
A1 of A1

Note: Elevations are in feet above U.S.G.S. or mean sea level datum.

D.D.T. No. 11.	
Drawn by Burns	Oct. 1924
Traced by McGilvray	" "
Checked by	" "
Revised 2-8-27	

COUNTY SURVEYOR'S MAP No. B-1182
SHEET No. 9 OF 21 SHEETS