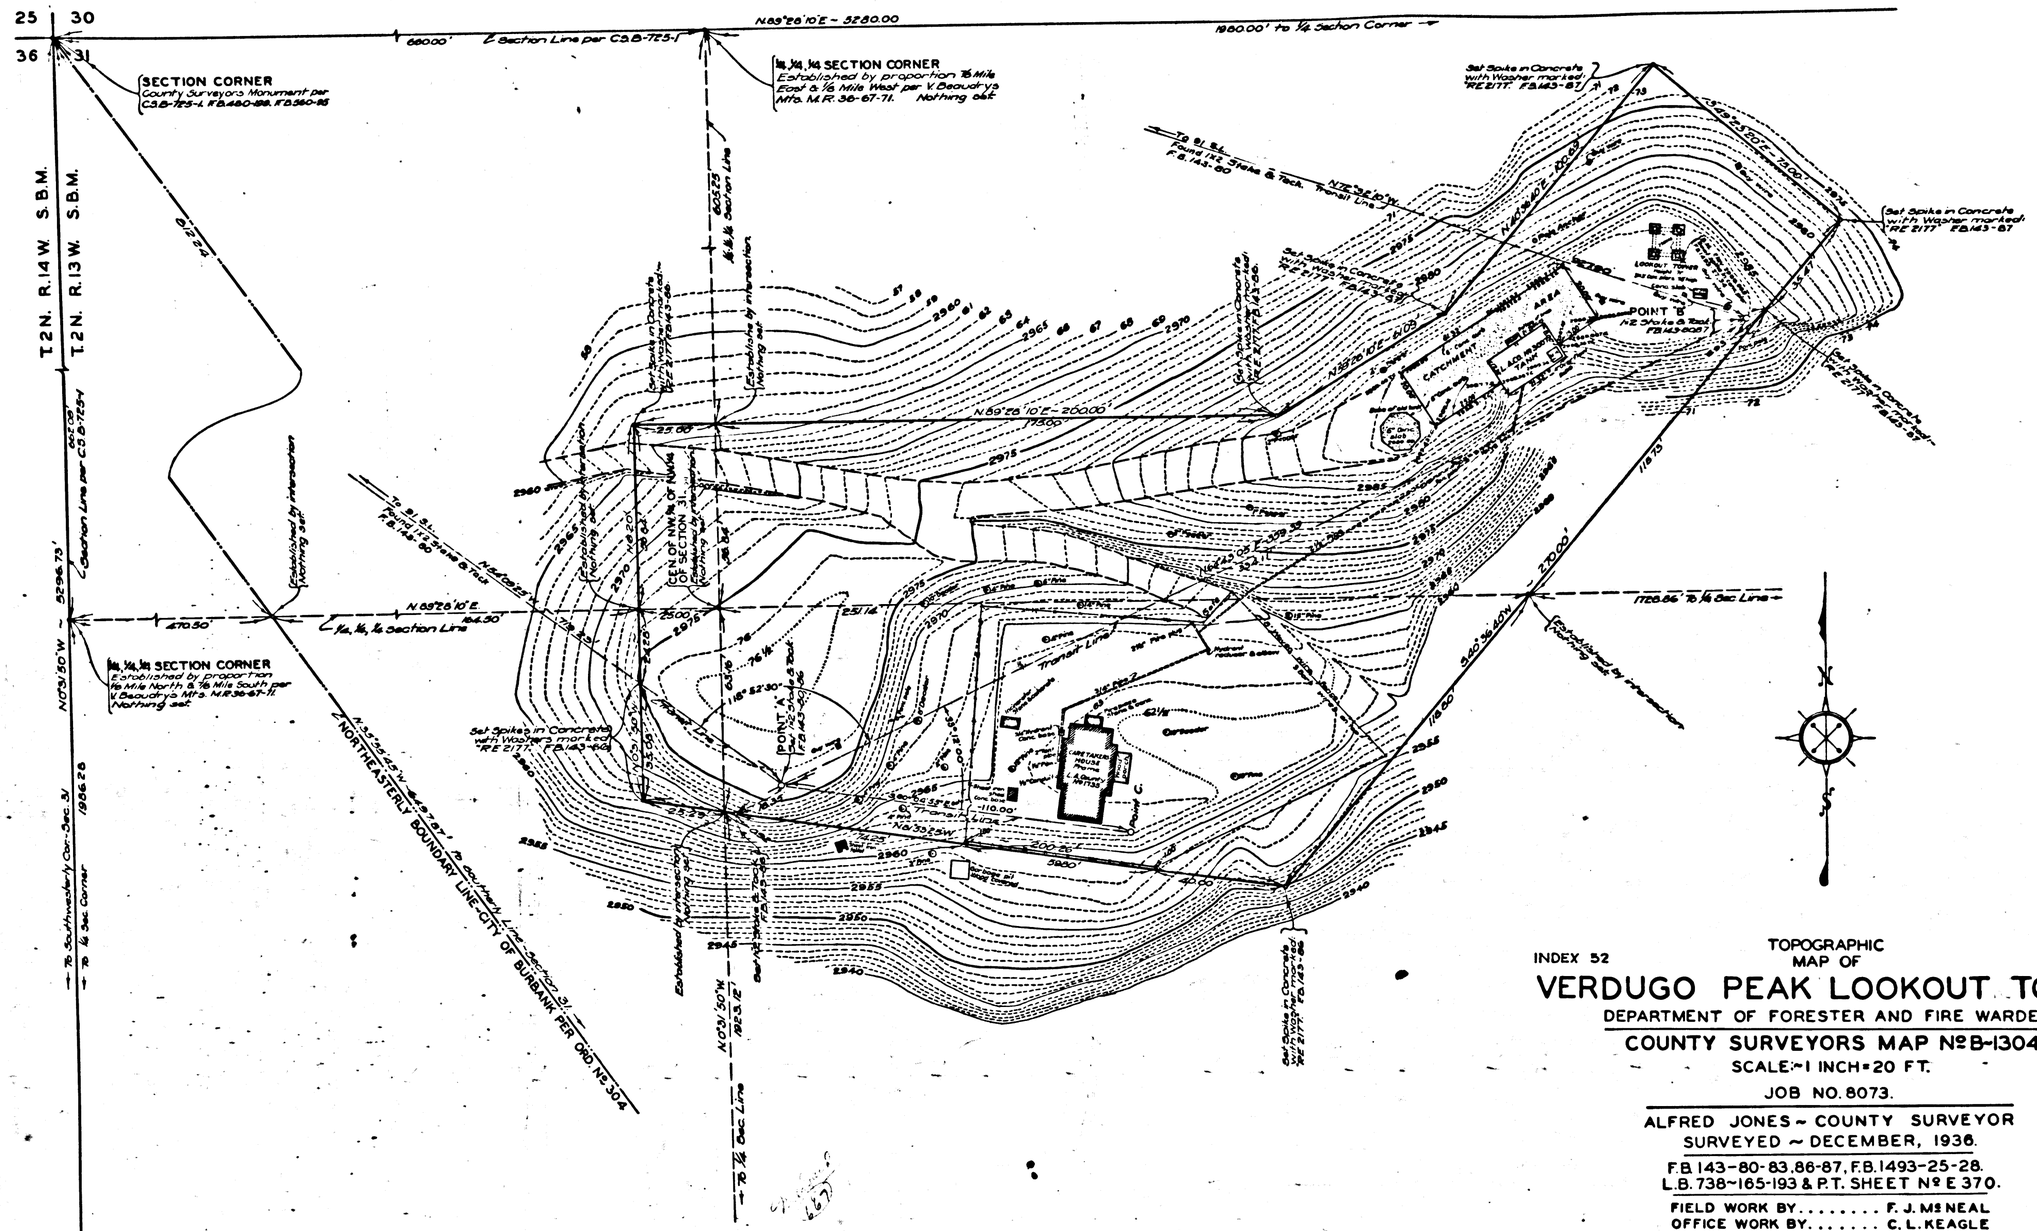

INDEX 52

TOPOGRAPHIC MAP OF

VERDUGO PEAK LOOKOUT TOWER

DEPARTMENT OF FORESTER AND FIRE WARDEN

COUNTY SURVEYORS MAP Nº B-1304

SCALE:~1 INCH=20 FT.

JOB NO. 8073.

ALFRED JONES ~ COUNTY SURVEYOR

SURVEYED ~ DECEMBER, 1936.

F.B. 143-80-83, 86-87, F.B. 1493-25-28.
L.B. 738~165-193 & P.T. SHEET Nº E 370.

FIELD WORK BY..... F. J. McNEAL
OFFICE WORK BY..... C. L. KEAGLE
A. W. VAN FLEET
CHECKED BY..... C. L. KEAGLE
D. M. FINLEY.

SURVEYED ON REQUEST OF THE COUNTY FORESTER AND FIRE WARDEN UNDER RULE 21, ORD. 929, BY LETTER DATED JAN. 30TH 1935, AND AS AUTHORIZED BY THE BOARD OF SUPERVISORS IN THEIR ORDER OF JAN. 31, 1930.

BEARINGS ARE BASED ON THE BEARING OF THE WESTERLY LINE OF SEC. 31. T.2N. R.13W. AS SHOWN ON C.S.B~725~1.

NOTE: PROPERTY WITHIN THE BLUE BORDER, ORIGINALLY LEASED, NOW OWNED BY THE COUNTY OF LOS ANGELES, BEING A PORTION OF PROPERTY ACQUIRED PER O.R. 23691-405 (E77-60) AND O.R. 26551-369 (E84-19). SUBJECT TO EASEMENT RECORDED O.R. 3007-64.

DATUM:~MEAN SEA LEVEL. ELEVATIONS SHOWN HEREON ARE BASED ON B.M. Nº 1-L.B. 267-3, THE ELEVATION OF WHICH WAS DETERMINED FROM THE REFERENCE MARK TO U.S.G.S. R.S. 5-1924, (U.S. 913) BASED UPON THE U.S.G.S. FIELD ELEV.

Note Added 9-4-51 WAE.

Revised Oct. 1942 by R.W.McA.
Revised Aug. 1931 by D.A.W.

CSB-1304

A1 OF A1