TOPOGRAPHIC MAP OF

ARROYO SEQUIT CROSSING

OF

MULHOLLAND HIGHWAY

COUNTY SURVEYORS MAP Nº B-1306

SCALE:- 1 INCH = 10 FT.

JOB NUMBER 8117

ALFRED JONES - COUNTY SURVEYOR
SURVEYED - DECEMBER 1936

SURVEYED UNDER INSTRUCTIONS OF THE BOARD OF SUPERVISORS PER ORDER DATED NOV. 18, 1935
BEARINGS ARE BASED ON THE BEARING OF MULHOLLAND HIGHWAY PER C.S. 8824-14

PLANE TABLE SURVEY

FIELD WORK BY TED M. WALSH
OFFICE WORK BY C.J. TERRY
CHECKED BY J.A. LYON

FOR ALIGNMENT SEE C.S.B-8824 SHEET 14
FOR PROFILE SEE C.S.B-1218 SHEET 1
FOR CROSS SECTIONS SEE C.S.B-1218 SHEET 3

DATUM
BENCH MARK ELEVATIONS SHOWN HEREON ESTABLISHED FROM C.S.B.M. 265 (UNADJUSTED)
(L.B. 277-279 : F.B. 549-185)

15-20

CSB-1306
A1 OF A2

COUNTY SURVEYORS MAP NO. B-1306

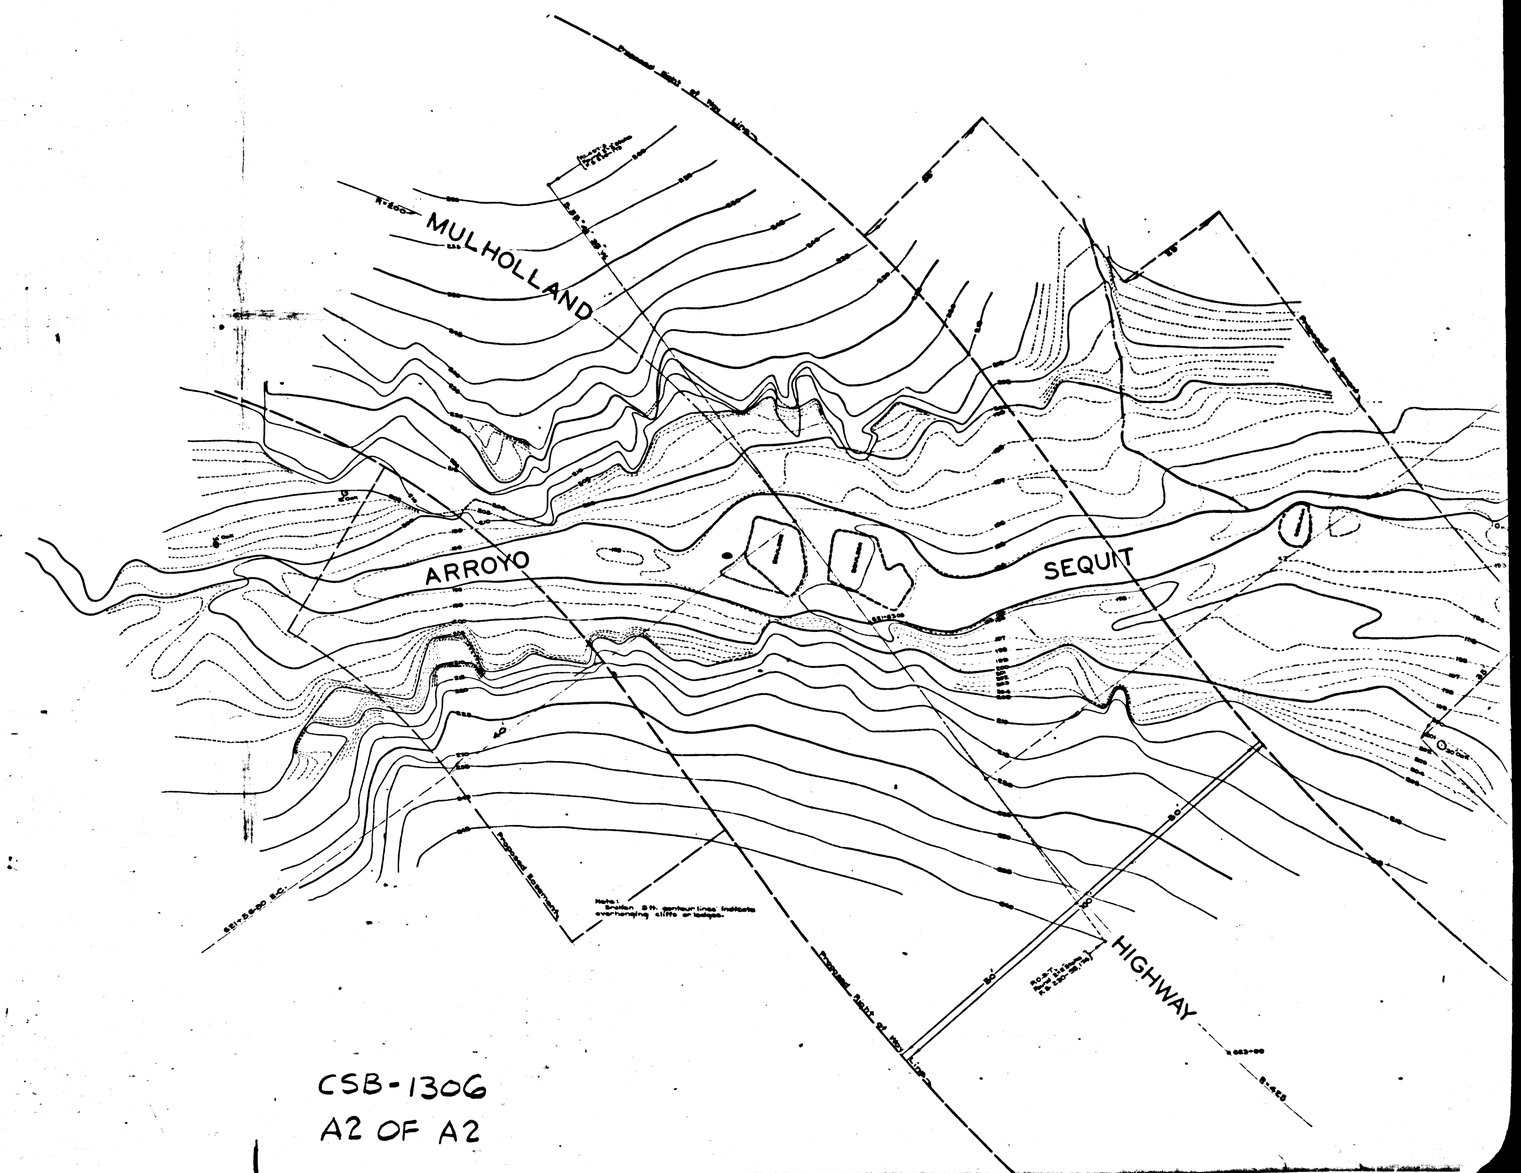

CSB-1306
A2 OF A2

COUNTY SURVEYOR MAP NO. CSB-1306