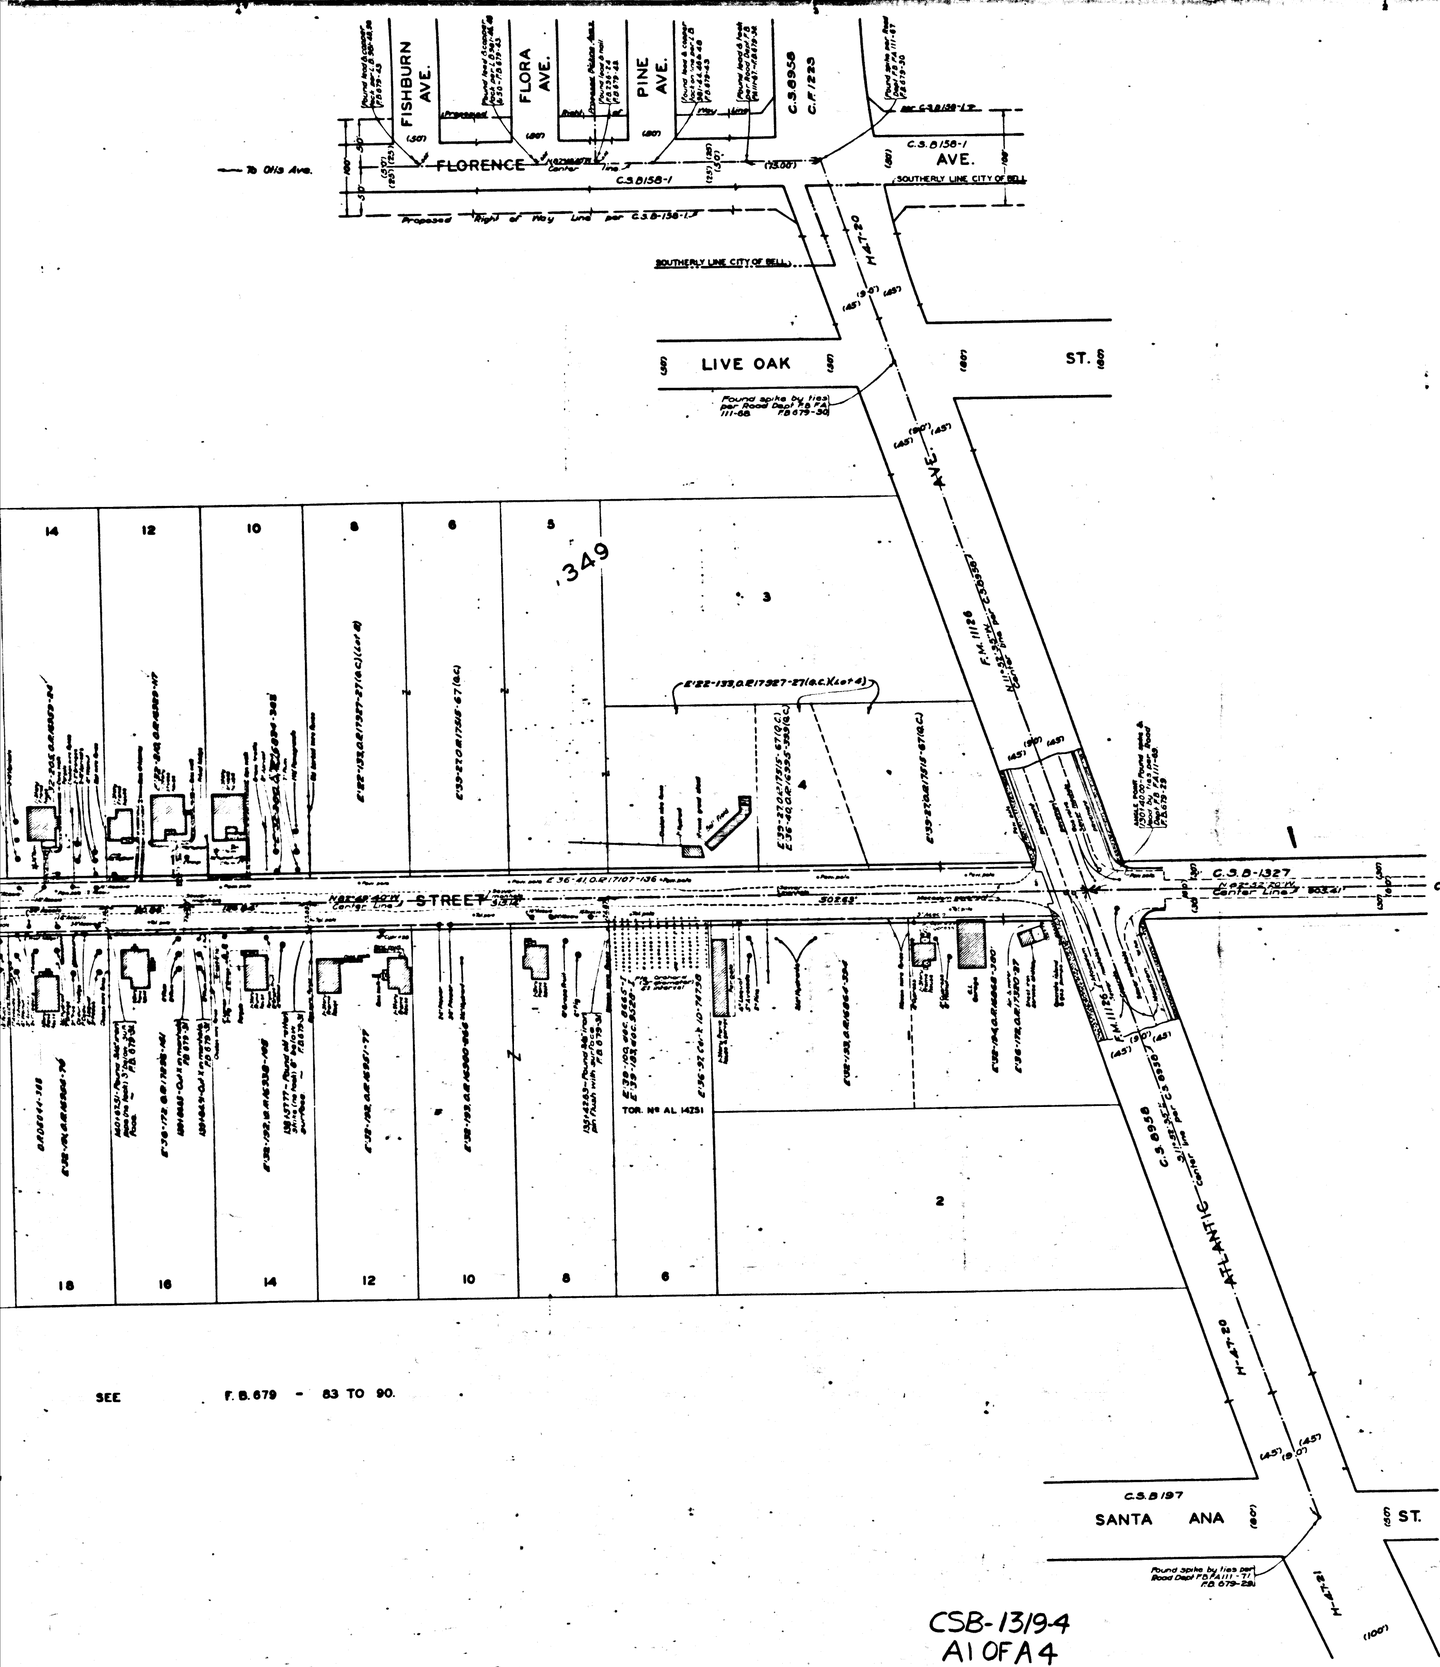

MAP OF

CLARA STREET

FROM

RIO HONDO ~~RIVER~~

TO LAKE AVE

LOS ANGELES AND SALT LAKE RAILROAD

COUNTY SURVEYORS MAP Nº B-1319

SHEET Nº 4 OF 4 SHEETS

SCALE: 1 INCH = 50 F.T.

JOB NUMBER 8160

ALFRED JONES COUNTY SURVEYOR

SURVEYED OCT. 1936 TO JAN 1937.

SURVEYED UNDER INSTRUCTIONS OF THE BOARD OF SUPERVISORS PER ORDER DATED JUNE 16, 1936.

BEARINGS ARE BASED ON THE BEARING OF CLARA STREET AS SHOWN ON C.S.B-158-4

INDEX 7

F. B. 679 - 1 - 102

FIELD WORK BY.....M.F. EVANS

OFFICE WORK BY.....C.W. COX

D.A. WHITE

CHECKED BY.....D.M. FINLEY

FLORENCE AVE. (Center Line C.S.B.-158-1)

To Bear St.

To Atlantic Ave.

To Otis Ave.

Proposed Right of Way

LIVE OAK ST.

HARTLE AVE. Cnt 134.1

ST.

N.82°-40'-55"W Center Line per F.B.833-4-14

N.82°-44'-53"W Center Line per F.B.833-3-14

N.82°-49'-30"W Center Line per Road Book F.B.PC643-5-47

B

C

D

E

F

1662

6645

TRACT

No M.B. 71-4-3

No M.B. 14-194-195

OTIS AVE.

CLARA STREET

OLIVE ST.

ELIZABETH ST. C.S.8958

C.S.B.-197 STREET C.S.8958

SALT LAKE RAILROAD

NORTHEASTERLY LINE CITY OF SOUTHGATE

NORTHEASTERLY LINE CITY OF HUNTINGTON PARK

F.B. 679 - 90 TO 97.

FOR TOPOGRAPHY SEE F.B. 679 - 83 TO 90.

CSB-1319-4
A2OFA4

FLORENCE AVE.

WALNUT

LIVE OAK

FLOWER

BEAR

LOS ANGELES SALT LAKE AND SALT LAKE RAILROAD

FOR TOPOGRAPHY SEE F.B. 679 - 90 TO 97.

CLARA STREET

TRACT No 6645

TRACT No 1662

OLIVE ST.

ELIZABETH

SANTA ANA

STREET

Continued From Main Map to the Right.

Continued from Main Map to the Right.

CSB-1319-4
A3 OF A4

SLAUSON AVE.
C.F. 1438
C.S. 8686
F.W. 16570
C.M.S. R.R.
F.W. 16504
MILES AVE.
MOUNTAIN VIEW AVE.
PASSAIC ST.
MARCONI ST.
ARBUTUS AVE.
CEDAR ST.
MISSION PL.
BENSON AVE.
PLASKA AVE.
STATE ST.
C.F. 1654-2
GLENWOOD AVE.
NEWELL ST.
C.F. 1426
BEAR AVE.
SAN LUIS AVE.
CORONA AVE.
FLORENCE AVE.
C.S. 8731
C.F. 1294
C.S. 8686-1
C.S. 8-156-1
C.S. 7648
Proposed Right of Way Line per C.S. 8-156-1
2262
2599
CALIFORNIA ST.
SALT LAKE
TRACT
M.B. 23-126,127
SCALE - 1 INCH = 100 FT.
WALNUT ST.
26-50
1662
M.B. 21-10,11
Continued From Main Map to the Right.
LIVE OAK ST.
FLOWER ST.
HOPE ST.
CLARA ST.
ANGELES LAKE TOPOGRAPHY AND
SEE F.B. 679-97
TO 102.
RAILROAD
ALAMEDA
MARGINAL MAP
NO SCALE
THIS PORTION OF MAP
SCALE: 1 INCH = 100 FEET

CSB-13194
A4 OF A4