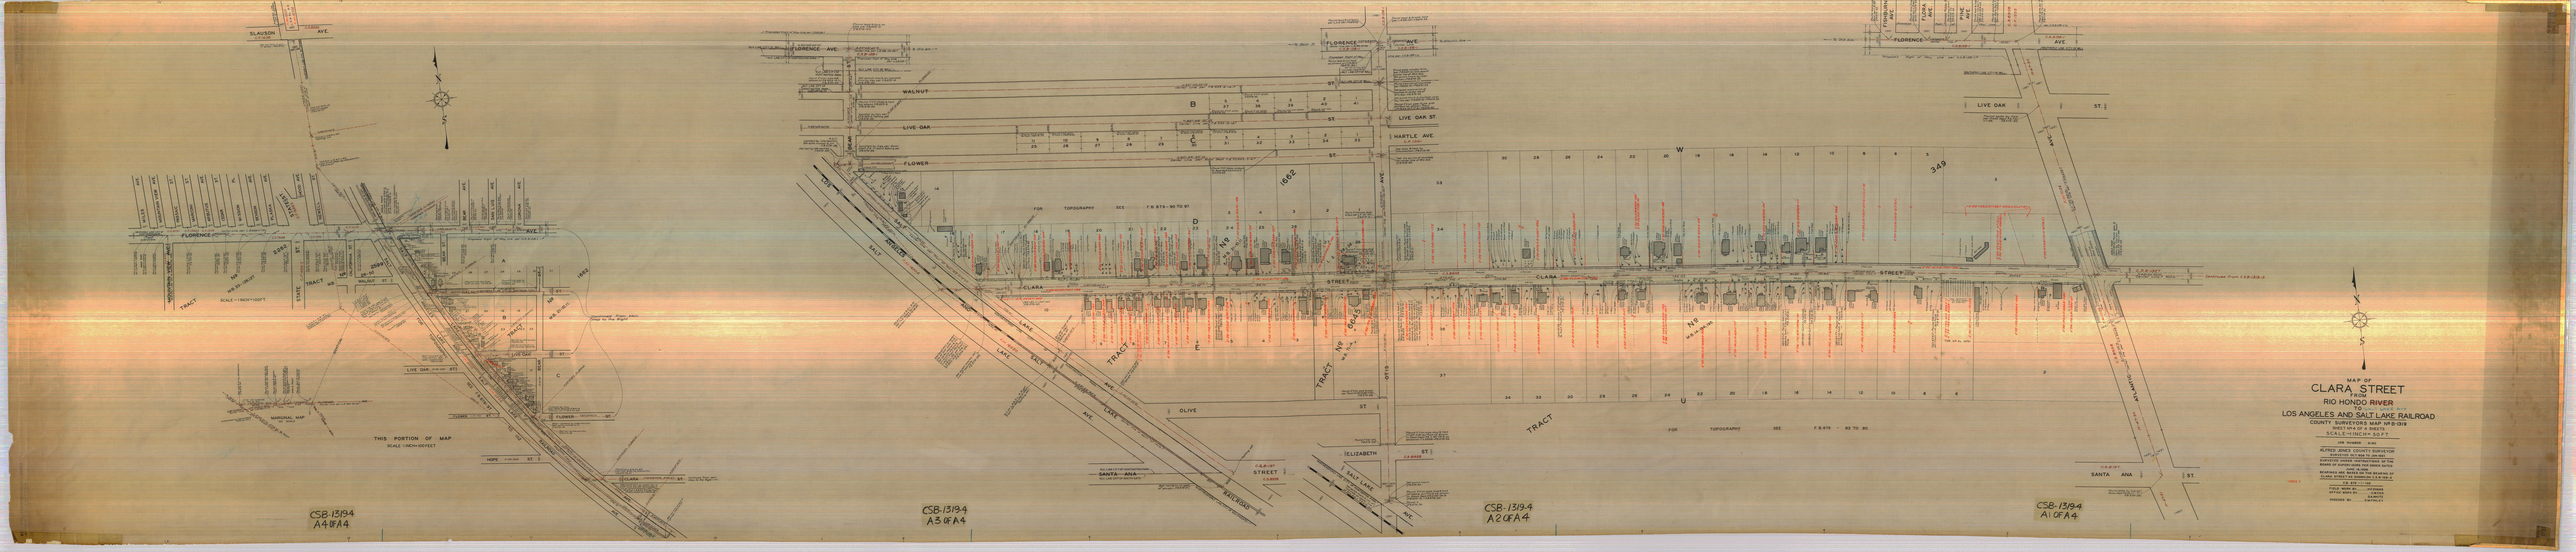
MAP OF
CLARA STREET
FROM
RIO HONDO RIVER
TO
LOS ANGELES AND SALT LAKE RAILROAD
COUNTY SURVEYORS MAP Nº B-1319
SHEET 1 OF 4 SHEETS
SCALE-1 INCH = 50 FT
JOB NUMBER 8-50
ALFRED JONES COUNTY SURVEYOR
SURVEYED AND MAP TO ACCORD
WITH THE CONDITIONS OF THE
BOARD OF SUPERVISORS FOR DIRECT DATUM
DATE AUG 1 1950
DRAWINGS AND NOTES ON THE DRAWING OF
CLARA STREET AS SHOWN ON C.S.B. 1319-4
FIELD BOOK NO. 1 OF 1 DRAWN
OFFICE BOOK NO. 1 OF 1 CHECKED
DRAWN BY A.M. ROTH
CHECKED BY A.M. ROTH
CSB-1319-4
A4 OF A4
CSB-1319-4
A3 OF A4
CSB-1319-4
A2 OF A4
CSB-1319-4
A1 OF A4
THIS PORTION OF MAP
SCALE 1 INCH = 100 FEET
SLAUSON AVE.
FLORENCE AVE.
WALNUT
LIVE OAK
FLOWER
HARTLE AVE.
LIVE OAK ST.
CLARA STREET
OLIVE ST.
ELIZABETH ST.
SANTA ANA ST.
SALT LAKE AVE.
ATLANTIC AVE.
TRACT
1862
349
6845
FOR TOPOGRAPHY SEE F.B. 679-90 TO 97
FOR TOPOGRAPHY SEE F.B. 679-83 TO 90
SCALE - 1 INCH = 100 FT
MARGINAL MAP
SCALE - 1 INCH = 100 FT