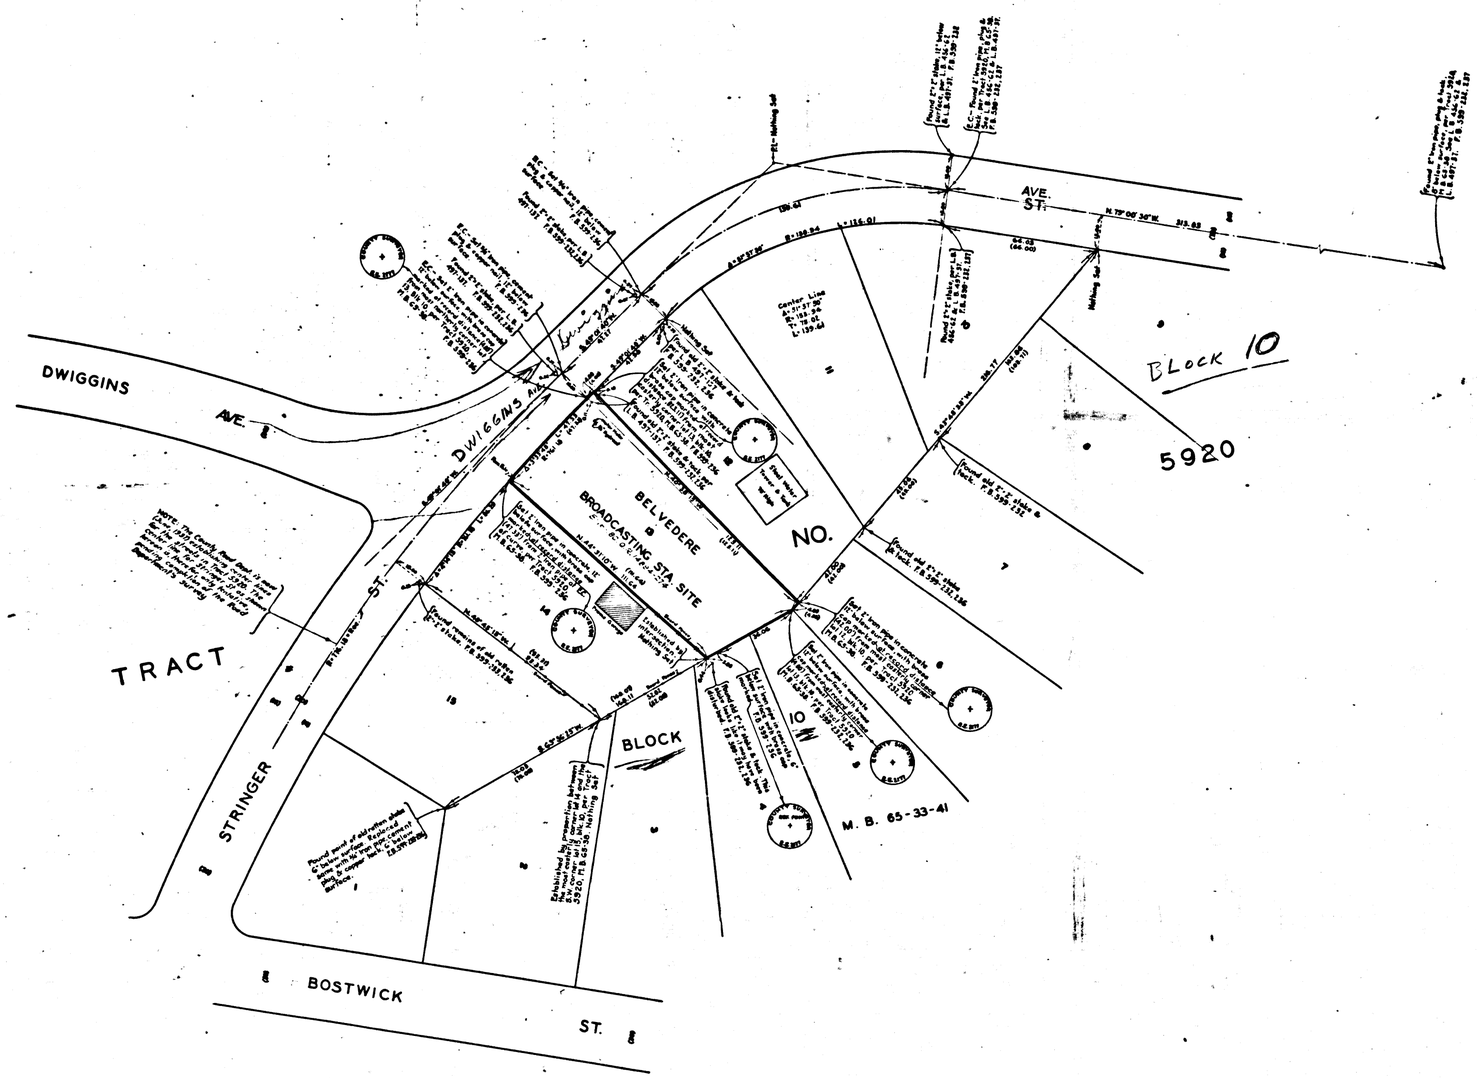

MAP OF

BELVEDERE BROADCASTING STATION SITE

BEING

LOT 13-BLK. 10, TRACT Nº 5920, M.B. 65-33-41

COUNTY SURVEYORS MAP Nº B-1335.

SCALE - 1 INCH = 20 FT.

JOB NUMBER 8191.

ALFRED JONES - COUNTY SURVEYOR

SURVEYED - APRIL & MAY 1937.

BEARINGS ARE BASED ON THE BEARING OF STRINGER ST. AS SHOWN ON TR. 5920 M.B. 65-38.

F.B. 599 - 231 - 237.

FIELD WORK BY . . . . . H.F. EVANS.
OFFICE WORK BY . . . . . F.A. WOOD.
CHECKED BY . . . R.R. McPHERSON.

INDEX 7

CSB-1335
A10FA1

FOR BLUE PRINTING	
WIDTH OF MAP =	30 INCHES
LENGTH OF MAP =	8 FEET
AREA/FOOT LENGTH =	2.5 ✓
TOTAL AREA OF MAP =	12.5 ✓