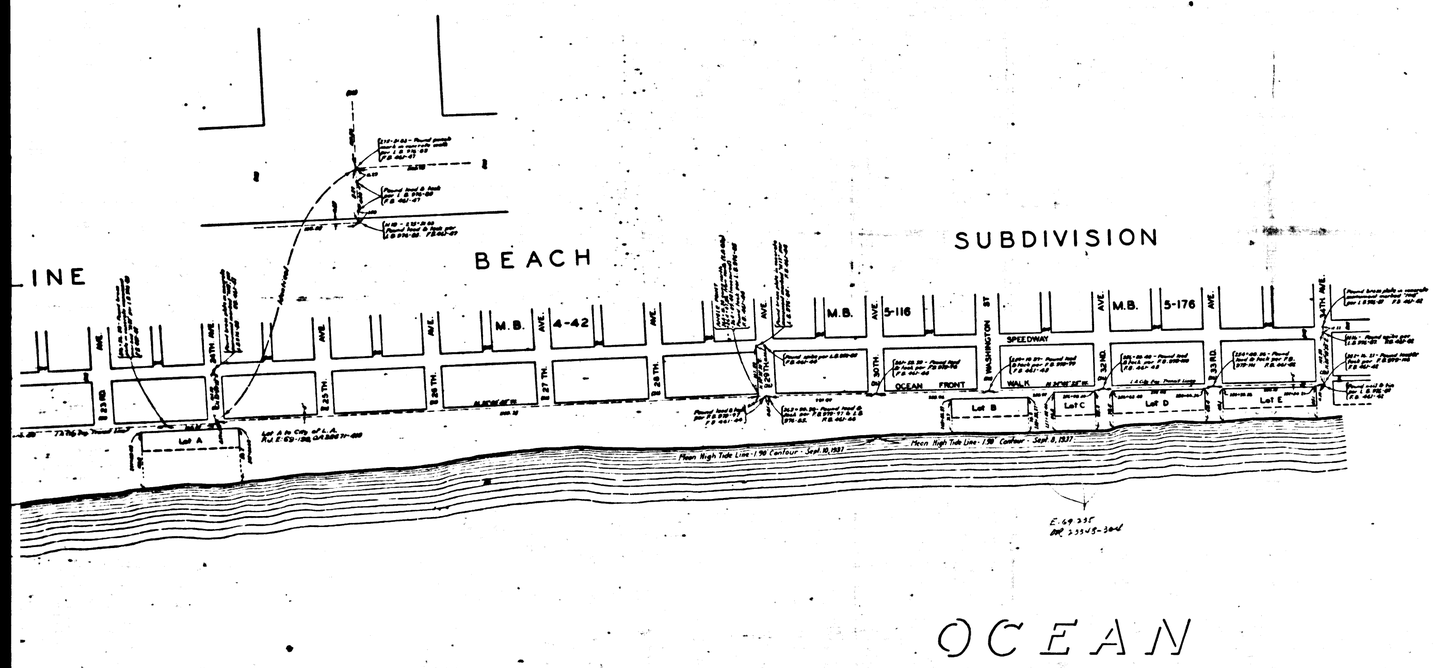

MAP OF

MEAN HIGH TIDE LINE OF VENICE BEACH

BETWEEN

34TH. AVENUE AND WESTMINSTER AVENUE

AS SURVEYED

SEPTEMBER 8, 10 & 13, 1937.

COUNTY SURVEYORS MAP №B-1363.

SCALE - 1 INCH = 100 FT.

JOB NUMBER 4329

ALFRED JONES - COUNTY SURVEYOR
SURVEYED - SEPTEMBER, 1937.

BEARINGS ARE BASED ON THE BEARING OF MERIDIAN LONGITUDE 118° 20' WEST.

F.B. 461-41-56.

FIELD WORK BY.....L.D. MOORE.
OFFICE WORK BY.....F.A.WOOD.
CHECKED BY.....A.H.DREW.

INDEX 25

CSB-1363
A1 OF A2

FOR BLUE PRINTING.
WIDTH OF MAP = 24 INCHES
LENGTH OF MAP = 7 FEET
AREA / FOOT LENGTH = 2 "
TOTAL AREA OF MAP = 14 "

COUNTY SURVEYOR'S MAP №B-1363

COUNTY SURVEYOR'S MAP №B-1363

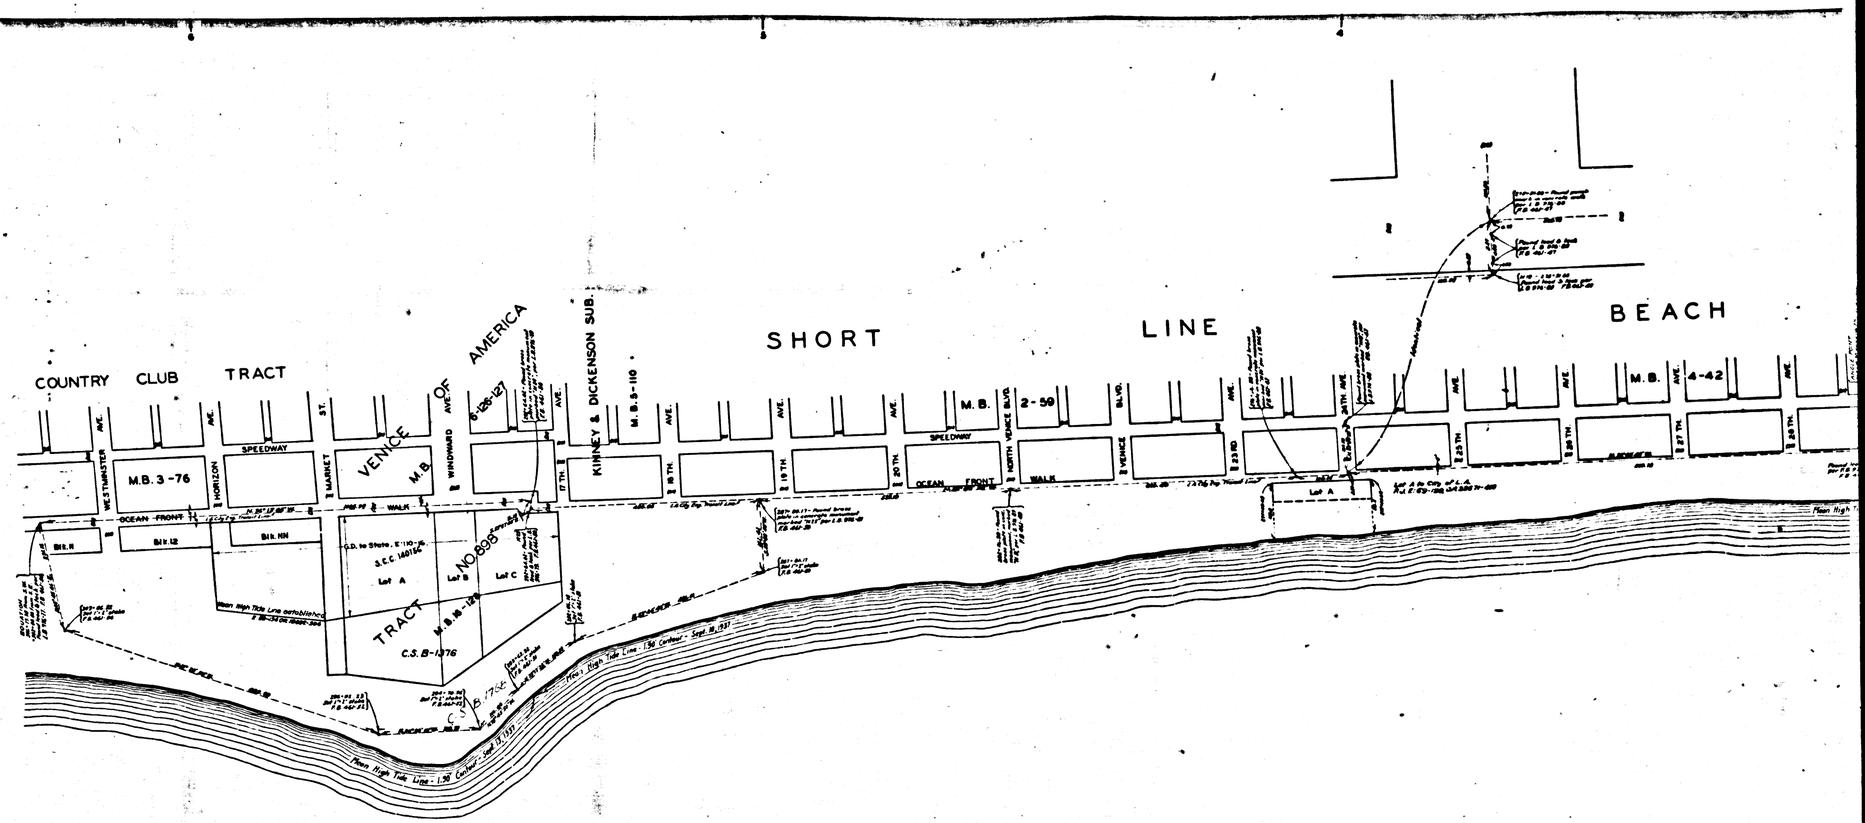

CSB-1363
A2 OF A2

COUNTY SURVEYORS MAP No B-1363

COUNTY SURVEYORS MAP No B-1363