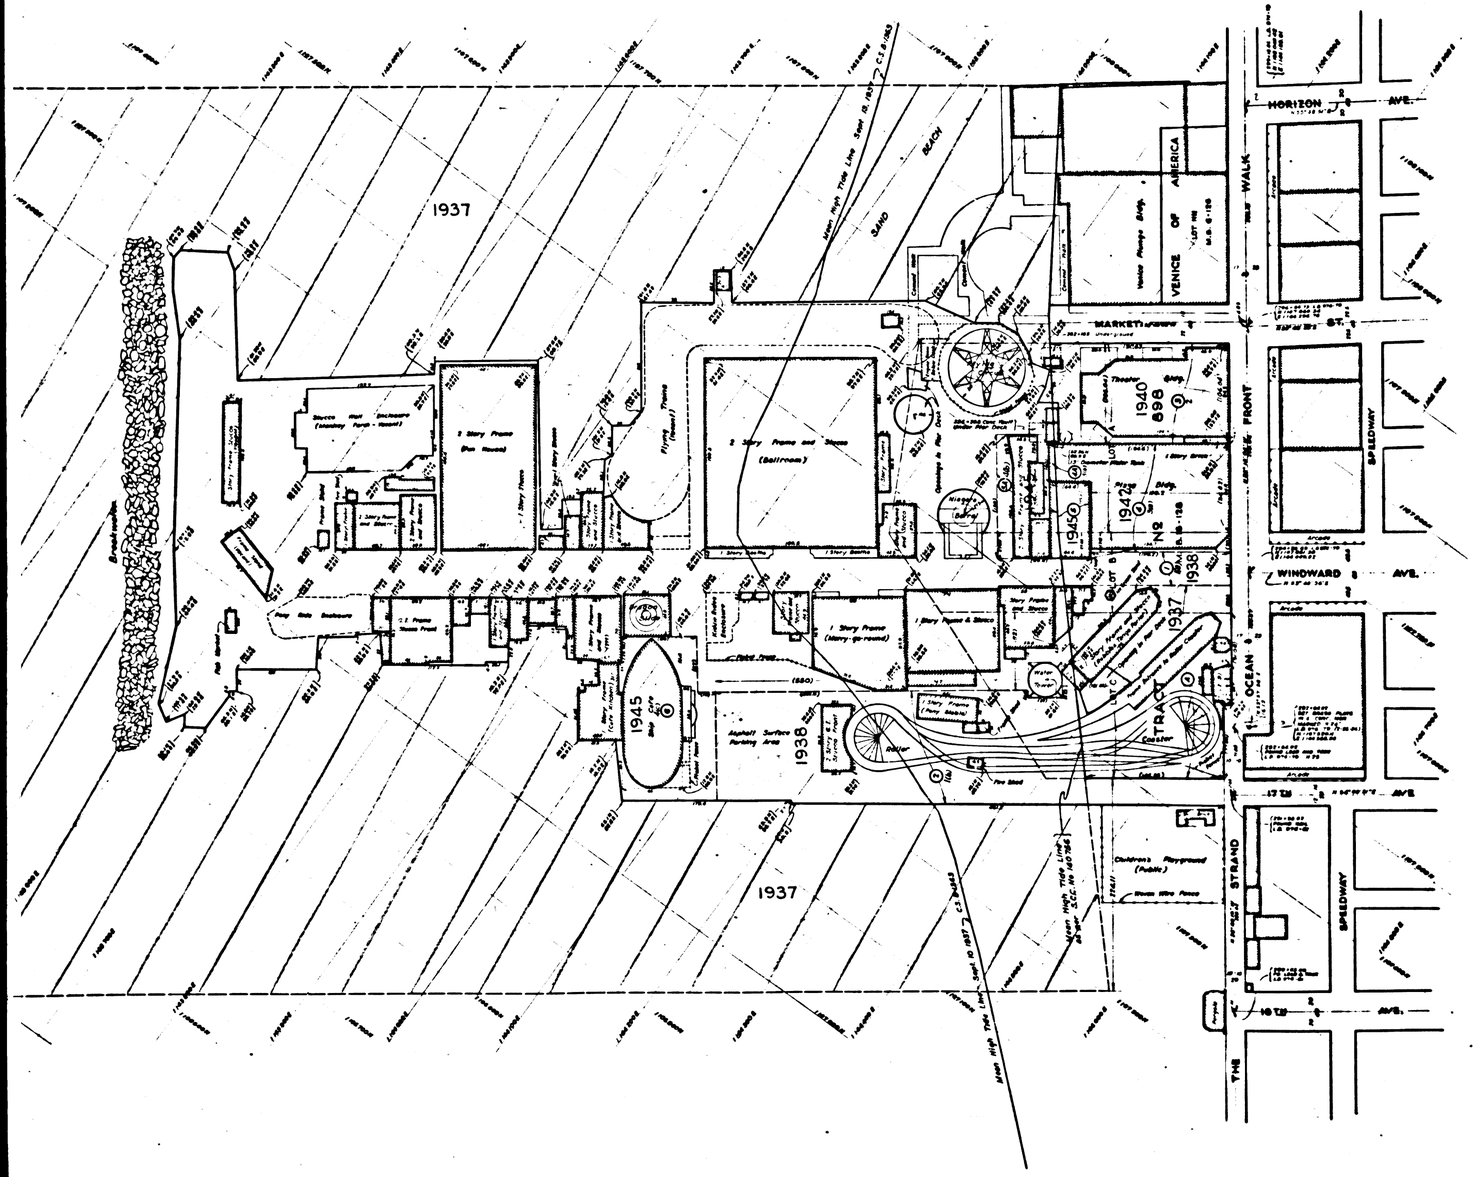

NOTE

THIS MAP MUST NOT BE ALTERED ON ACCOUNT OF THE FACT THAT THE DATA SHOWN HEREON HAS BEEN REFERED TO IN DESCRIPTIONS OF PARCELS IN PROCEEDINGS FOR THE PROPOSED PURCHASE OF 1937.

Alfred Jones
ALFRED JONES
COUNTY SURVEYOR

MAP OF

VENICE PIER

COUNTY SURVEYOR'S MAP Nº B-1373

SCALE: 1" = 50'

JOB NO. 4329

ALFRED JONES - COUNTY SURVEYOR
LOS ANGELES COUNTY, CALIFORNIA.

COMPILED FROM MAP AND SURVEY NOTES MADE BY THE ENGINEERING DEPARTMENT OF LOS ANGELES CITY. AUTHORIZED BY AN ORDER OF THE BOARD OF SUPERVISORS ADOPTED ON JULY 29, 1937.

BEARINGS AND COORDINATES SHOWN HEREON REFER TO GRID B OF THE LOS ANGELES COUNTY SURVEY CONTROL SYSTEM

REFERENCES

L. A. COUNTY L.B. 976 - 79, 80, 81 & OCEAN FRONT WALK
" " F.B. 979 - 81 TO 110 " " " "
L. A. CITY F.B. 17726 - 40, 41 " " " "
" " " 10521 - 22 TO 26 " " " "
L. A. CITY F. B. 15830 TOPOGRAPHY
COUNTY SURVEY DIVISION FILE 43 - 40 FOR GEOGRAPHIC POSITIONS AND PLANE COORDINATES OF POINTS ON OCEAN FRONT WALK

OFFICE WORK BY.....C.H.HUGHES
CHECKED BY.....R.G. LUNT

SEE C.S. B-1376 FOR TRACING OF THIS MAP

Parcels Nos. 1(b), 2, 3(a), 3(b), 4a, 4(b) and 4c, shown in red, refer to report of County Counsel presented to the Board of Supervisors on November 9, 1937.

CSB-1373
A10FA2

COUNTY SURVEYORS MAP NO B-1373

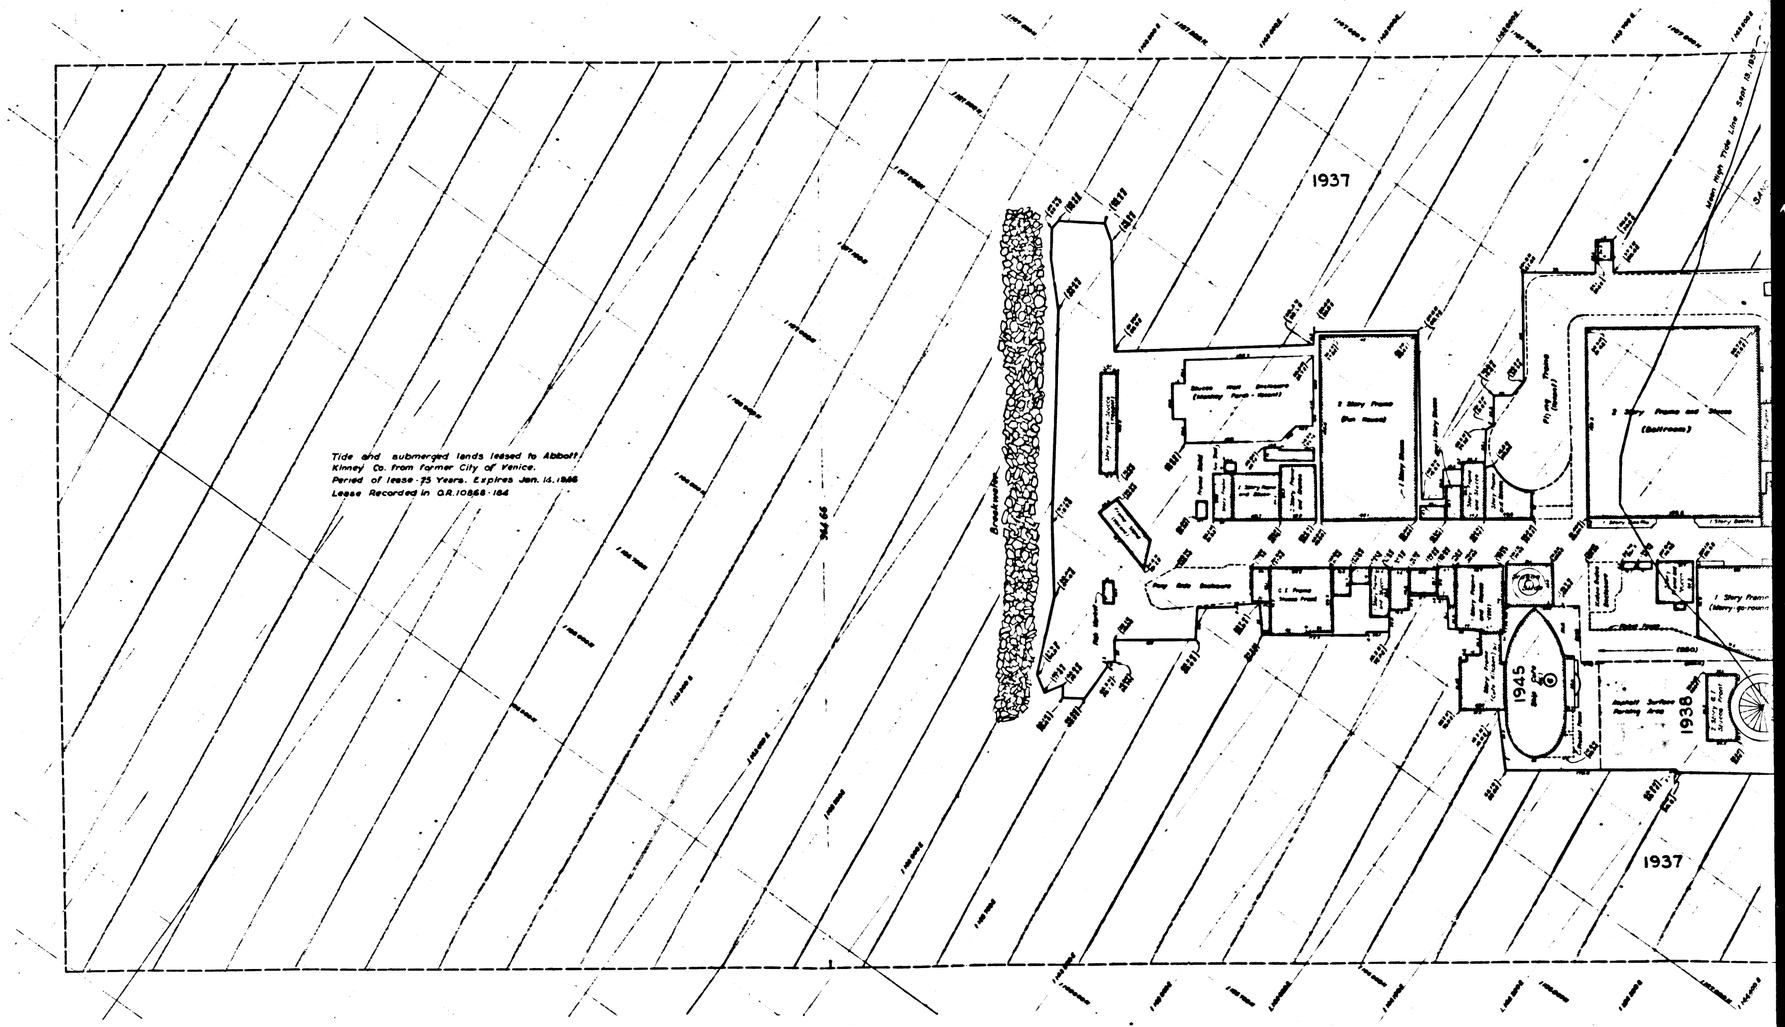

CSB-1373
A2 OF A2