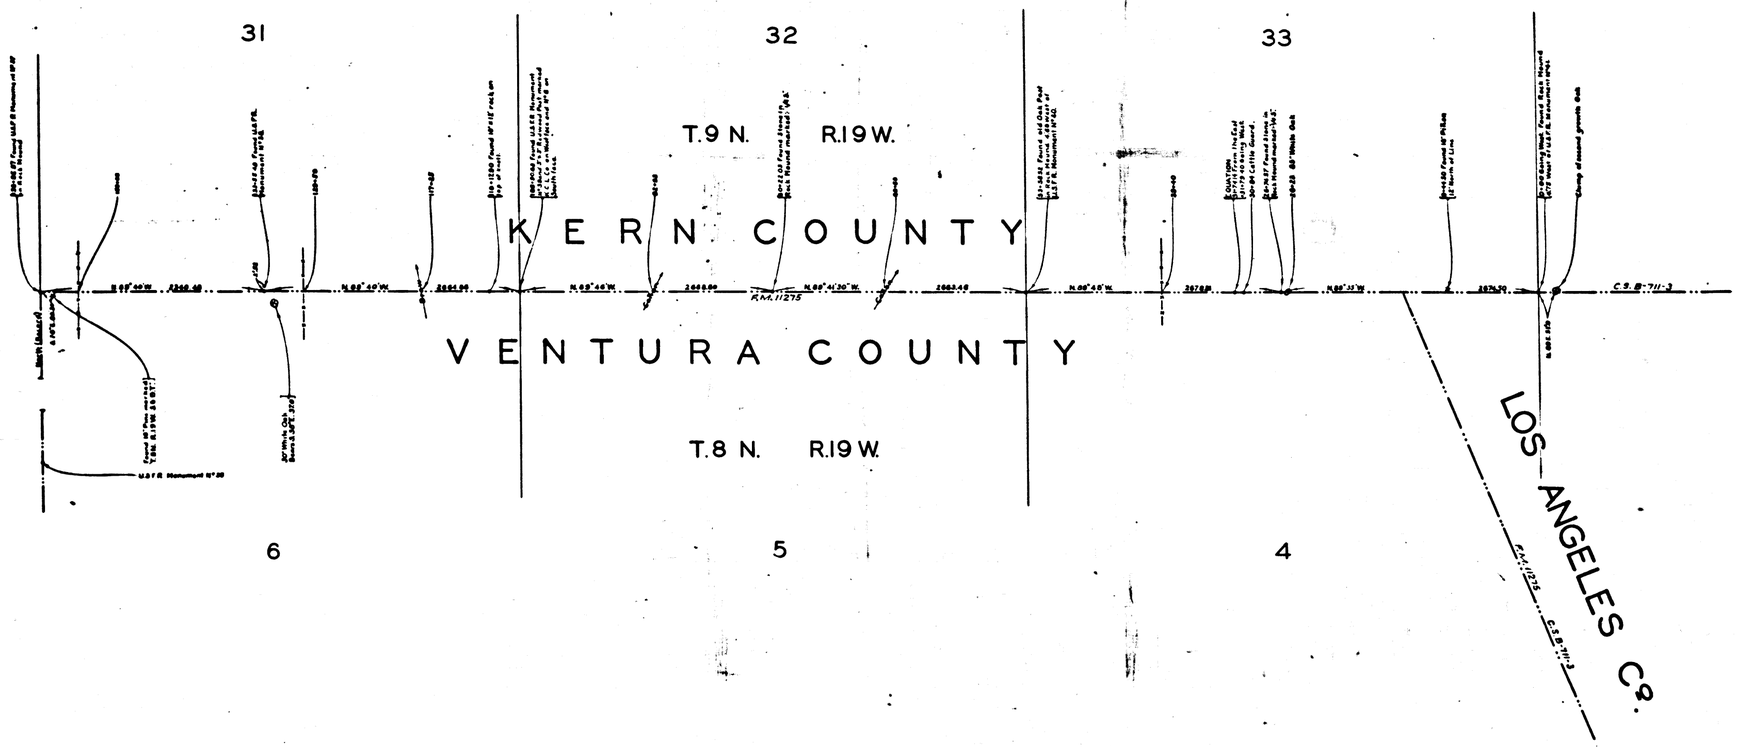

MAP OF PORTION OF

VENTURA-KERN COUNTY LINE

BETWEEN

T.8 N.- R.19 W. AND T.9 N.- R.19 W.

S.B.- B.&M.

MAY, 1929

COUNTY SURVEYORS MAP No. 8-1378

SCALE: 1 INCH = 500 FT.

JOB NUMBER 7269

ALFRED JONES- COUNTY SURVEYOR

THIS MAP WAS PLOTTED AND TRACED FROM RECORDS OBTAINED BY E.T. MANKEY AND H.W. SLAVIN NOV. 2, 1927 IN THE KERN COUNTY SURVEYOR'S OFFICE.

INDEX 17

OFFICEWORK BY H.M. HALL
CHECKED BY A.H. DREW

F.M.11275 MAP SHOWING SEPT. 1880 SURVEY OF KERN & VENTURA COUNTY BOUNDARY LINE BY W.R. MACHURDO & JOHN T. STOW

CSB-1378
A1 OF A1