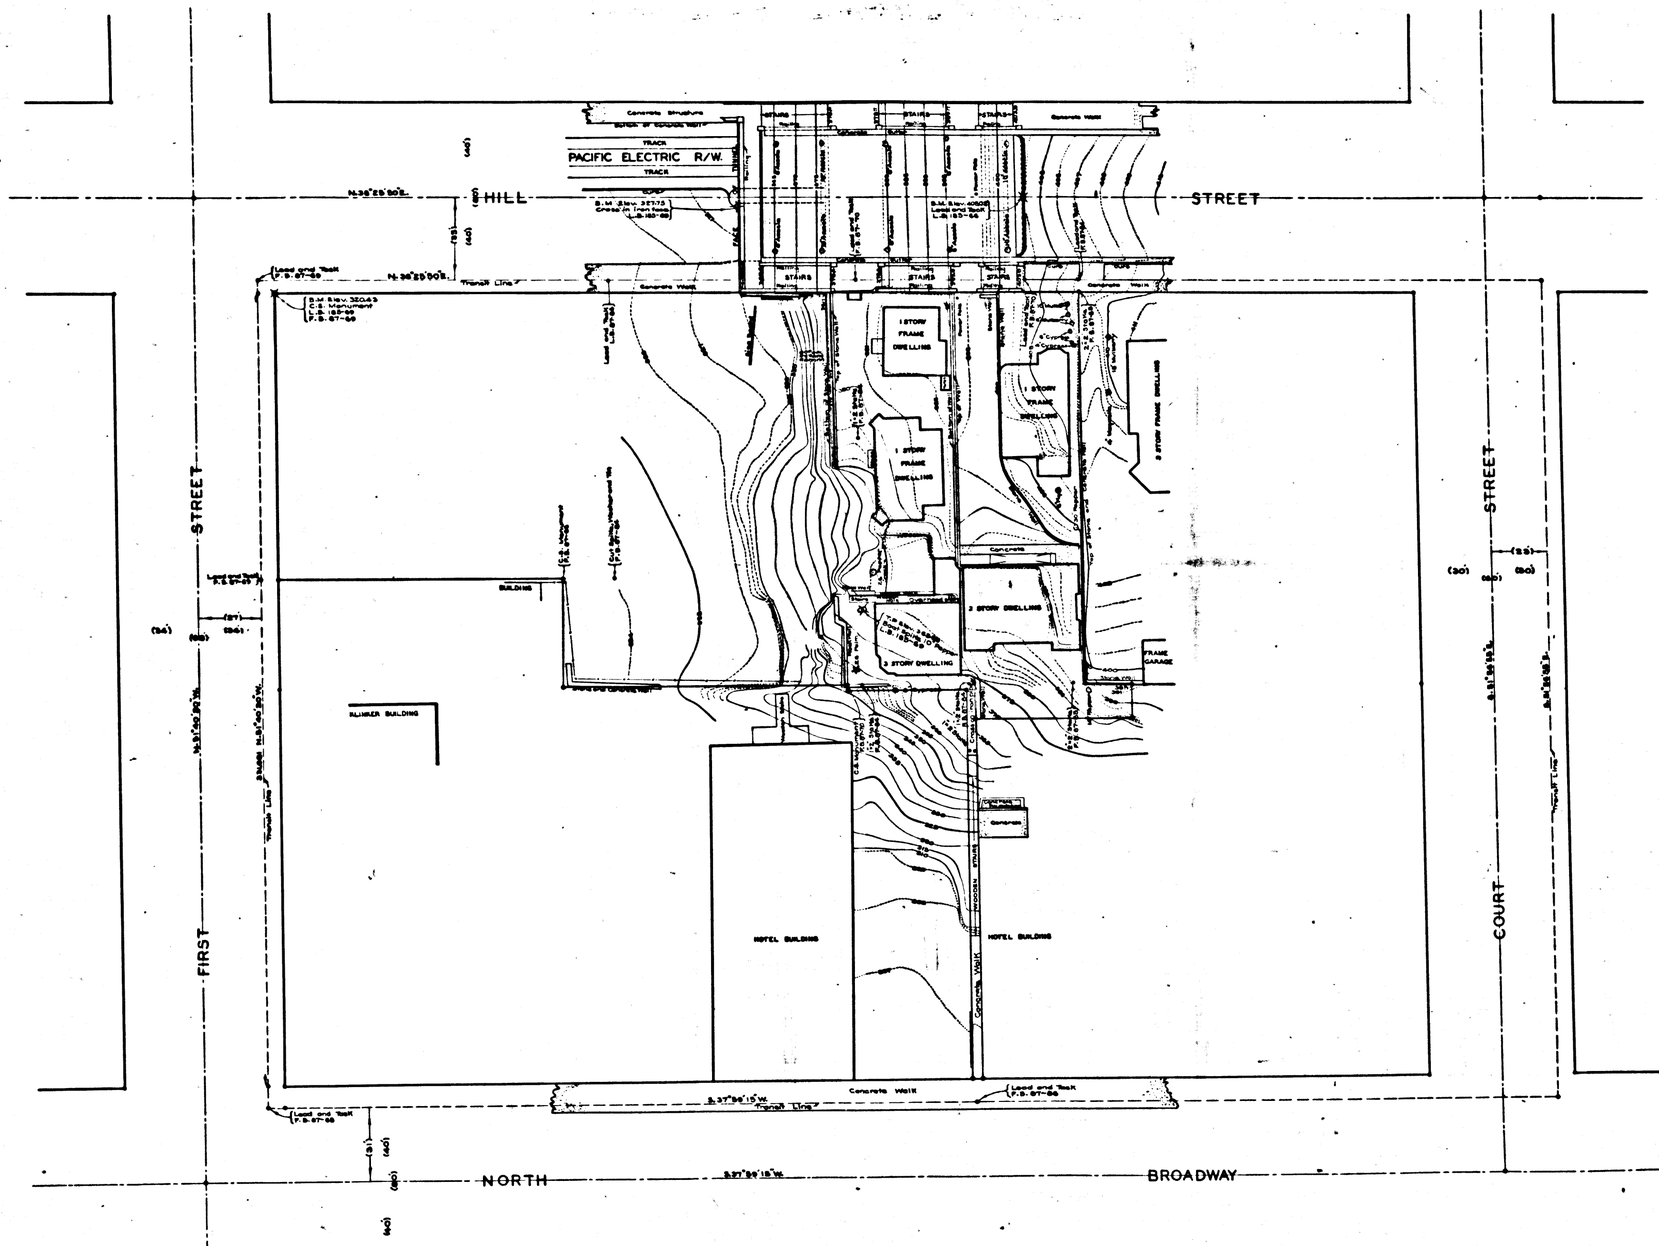

TOPOGRAPHIC MAP OF

PROPERTY OF LOS ANGELES COUNTY

IN BLOCK BOUNDED BY

HILL STREET, COURT STREET, NORTH BROADWAY AND FIRST STREET

COUNTY SURVEYORS MAP Nº B-1379.

SCALE - 1 INCH = 20 FT.

JOB NUMBER 7687

ALFRED JONES - COUNTY SURVEYOR

SURVEYED - NOVEMBER 1937.

BEARINGS ARE BASED ON THE BEARING OF BROADWAY PER C.S. B-695.

PLANE TABLE SURVEY

FIELD WORK BY TED M. WALSH
OFFICE WORK BY C.J. TERRY
CHECKED BY L.R. FREEMAN

FOR PROPERTY LINE SURVEY SEE C.S. B-1004

DATUM U.S.G.S.

BENCH MARK ELEVATIONS SHOWN HEREON ESTABLISHED FROM U.S.B.M. Nº 404 PER U.S.G.S. RECORDS OF ELEVATIONS BASED UPON SOUTHERN CALIFORNIA FINAL ADJUSTMENT 1934.

CSB-1379
A1 OF A1

FOR BLUE PRINTING

WIDTH OF MAP = 30 INCHES
LENGTH OF MAP = 8 FEET
AREA / FOOT LENGTH = 2.5 ☐'
TOTAL AREA OF MAP = 13 ☐'