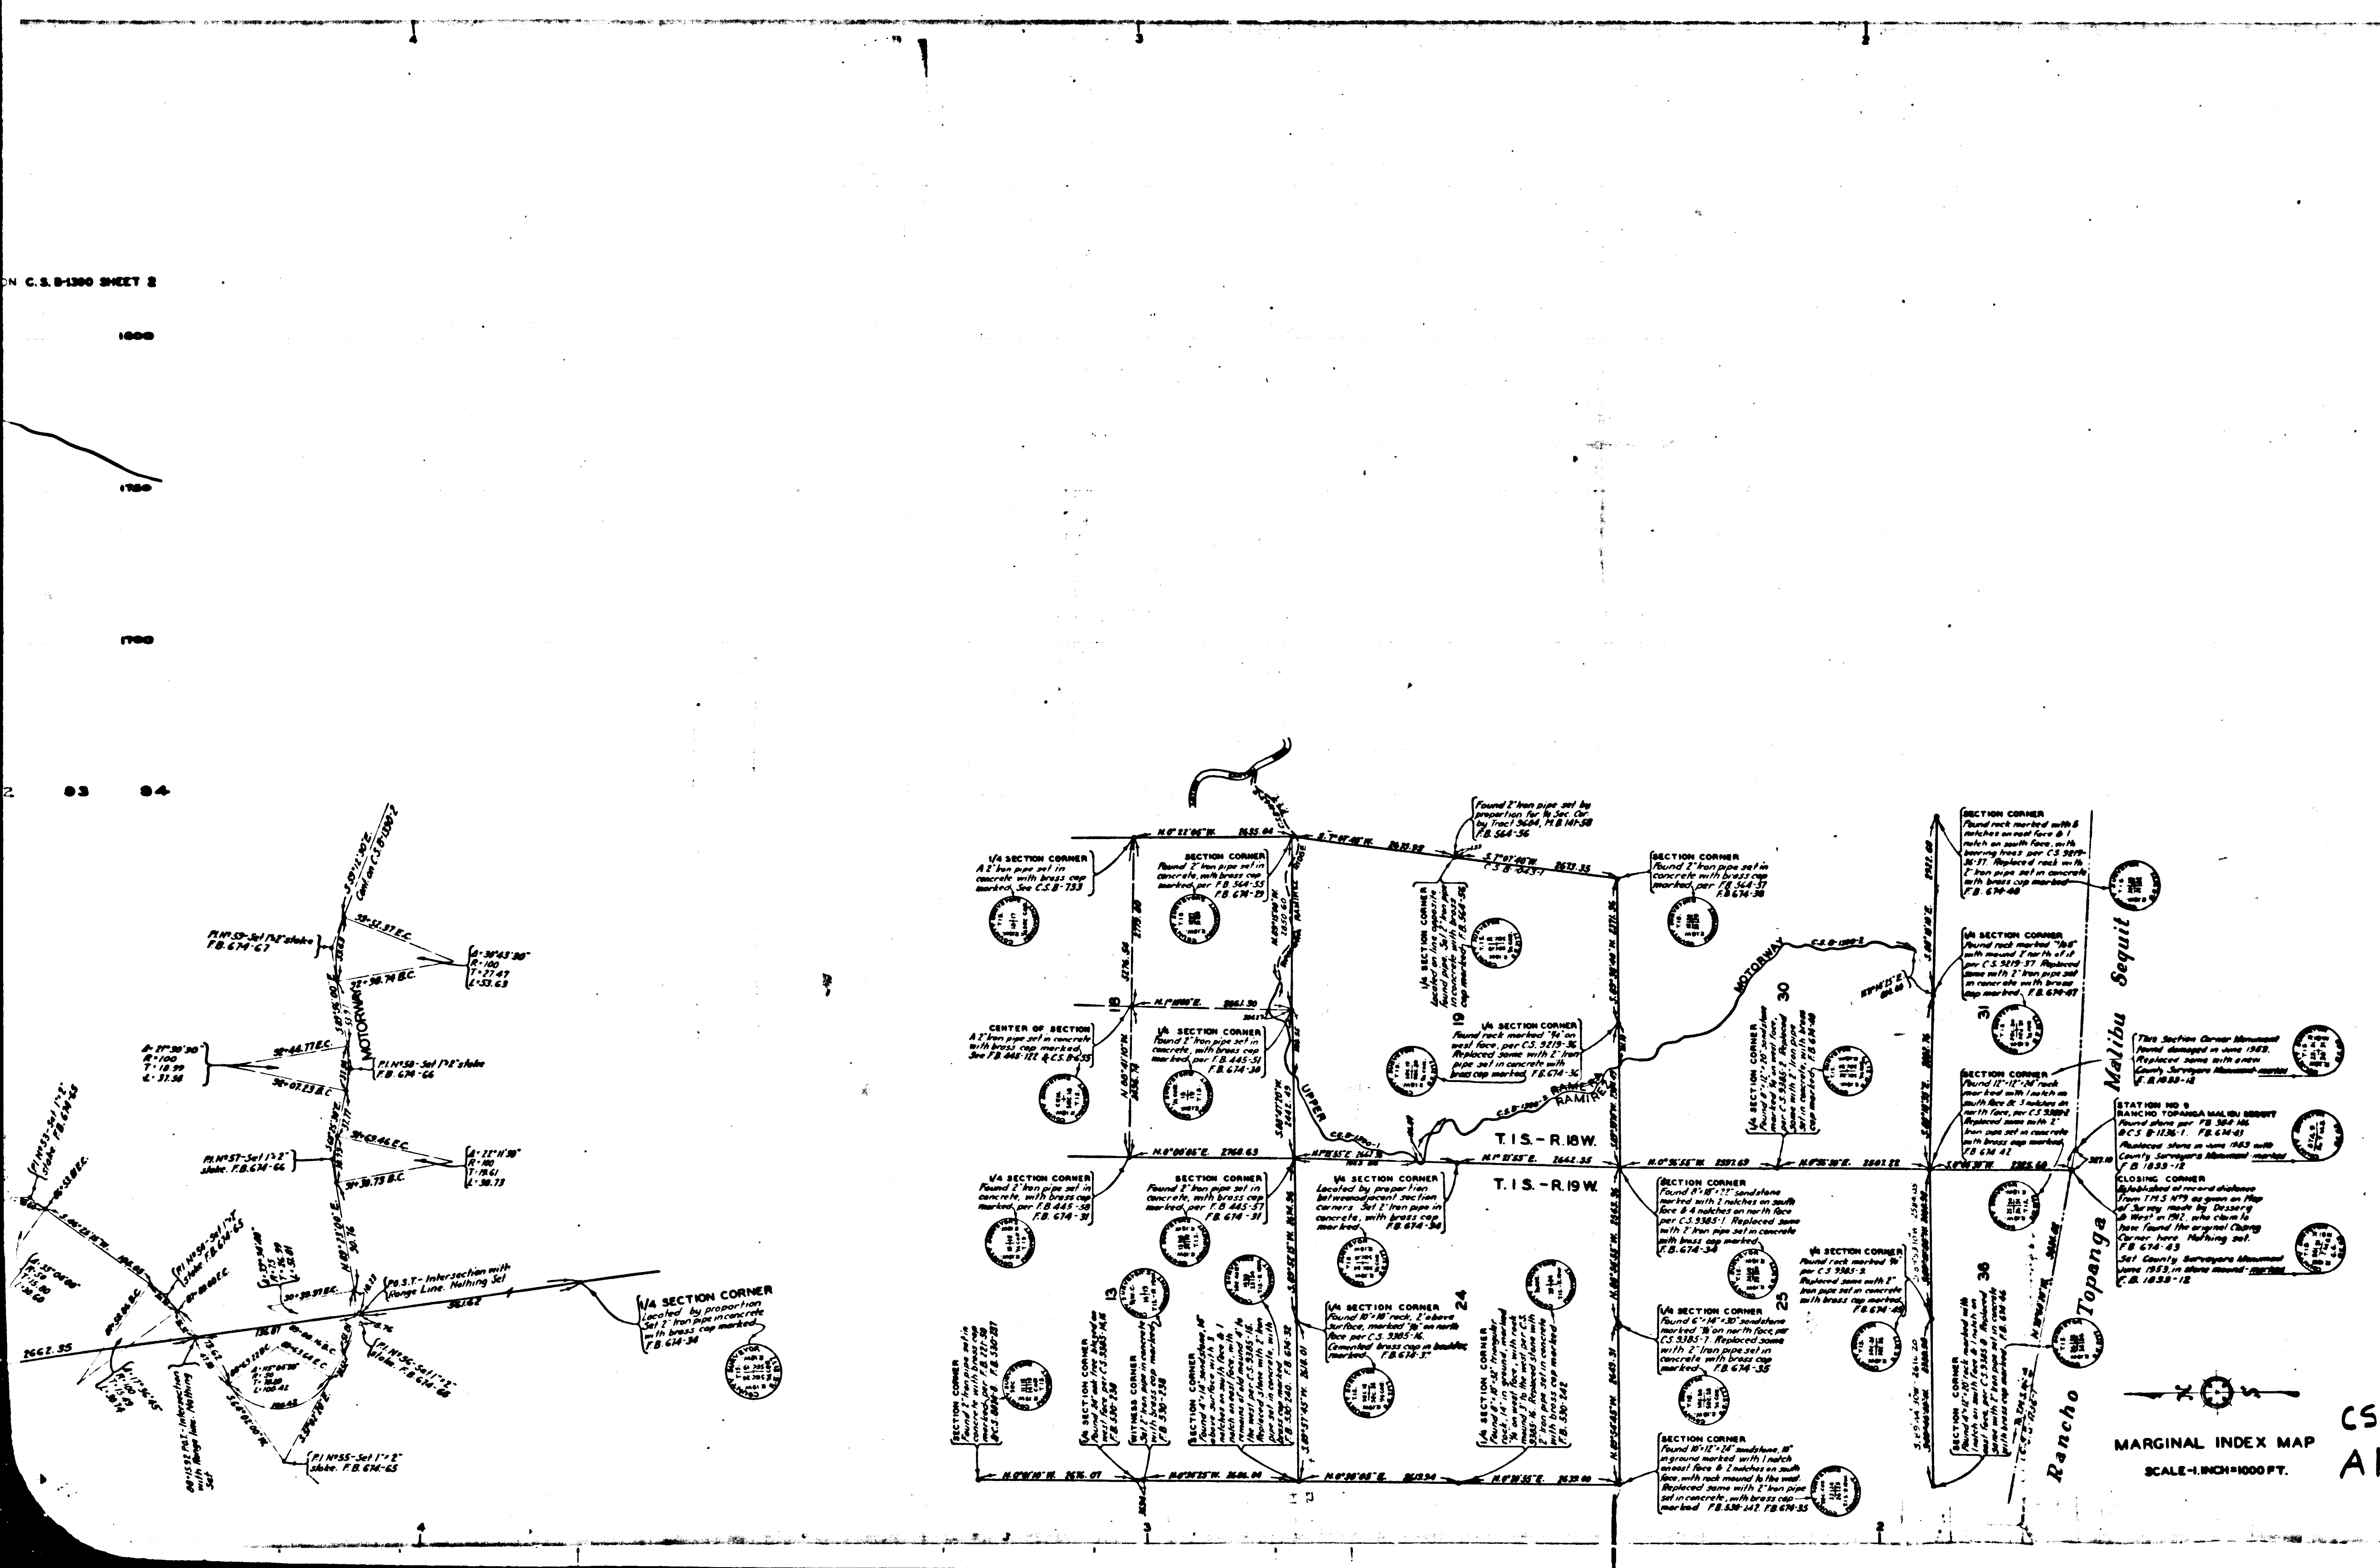

RAMIREZ

MAP AND PROFILE OF

UPPER ~~RAMERA~~ MOTORWAY

FROM

RAMIREZ ~~RAMERA~~ RIDGE FIRE TRUCK TRAIL

TO

SOUTH LINE SECTION 30, T.1S.-R.18W., S.B.M.

COUNTY SURVEYORS MAP Nº B-1390.

SHEET Nº 1 OF 2 SHEETS

SCALES — AS SHOWN

JOB NUMBER 8142.

ALFRED JONES - COUNTY SURVEYOR

SURVEYED - MAR. TO NOV. 1936.

SURVEYED UPON REQUEST OF CO. FORESTER & FIRE WARDEN PER RULE 21, ORD 929, PER LETTER DATED NOV. 18 1935.

BEARINGS ARE BASED ON THE BEARING OF EAST LINE OF SEC. 19, T.1S.-R.18W., PER C.S. B-1043-1

F.B. 674-27-147.

FIELD WORK BY... T.J. STEVENSON.
L.S. HAMMOND.

OFFICE WORK BY.. K.R. McPHERSON.
F.A. WOOD.
C.L. KEAGLE.

CHECKED BY.... K.R. McPHERSON.
J.A. LYON.

CSB-1390-1
A1 OF A3

INDEX 9?

REVISED - AUGUST 1953 R.L. GREEN

B.M. Nº 6 ELEV 1770.55
Spike, washer, and tin in 3 prong 10" oak 30 ft. right of Sta. 58+20 F.B. 674, 107 & 143

B.M. Nº 7 ELEV 1735.81
Spike, washer, and tin in 18" oak in assets 45 ft. right of Sta. 68+45. F.B. 674, 110 & 143

CONTINUED ON C.S. B-1390 SHEET 2

B.M. Nº 8 ELEV 1807.60
3/4" iron pipe at base of 3 ft. x 4 ft. boulder near assets 18 ft. right of Sta. 68+62. F.B. 674, 116 & 144

1900 1850 1800 1750 1700 VERTICAL

1800 1750 1700

1800 1750 1700

SCALE:- HORIZONTAL, 1 INCH = 50 FEET
VERTICAL, 1 INCH = 20 FEET

56 57 58 59 60 61 62 63 64 65 66 67 68 69 70 71 72 73 74 75 76 77 78 79 80 81 82 83 84 85 86 87 88 89 90 91 92 93 94

MOTORWAY

UPPER

RAMERA
RAMIREZ

EQUATION
(17+18.35 P.C. from N.E.
= 17+18.35 E.C. from S.E.)

T.1S. - R.18W.

T.1S. - R.19W.

SECTION CORNER
Found 2" iron pipe set in concrete with brass cap marked per F.B. 448-37 F.B. 674-31

SECTION CORNER
Found 2" iron pipe set in concrete with brass cap marked per F.B. 448-37 F.B. 674-31

CSB-1390-1
A2 OF A3

SCALE - 1 INCH = 50 FT.

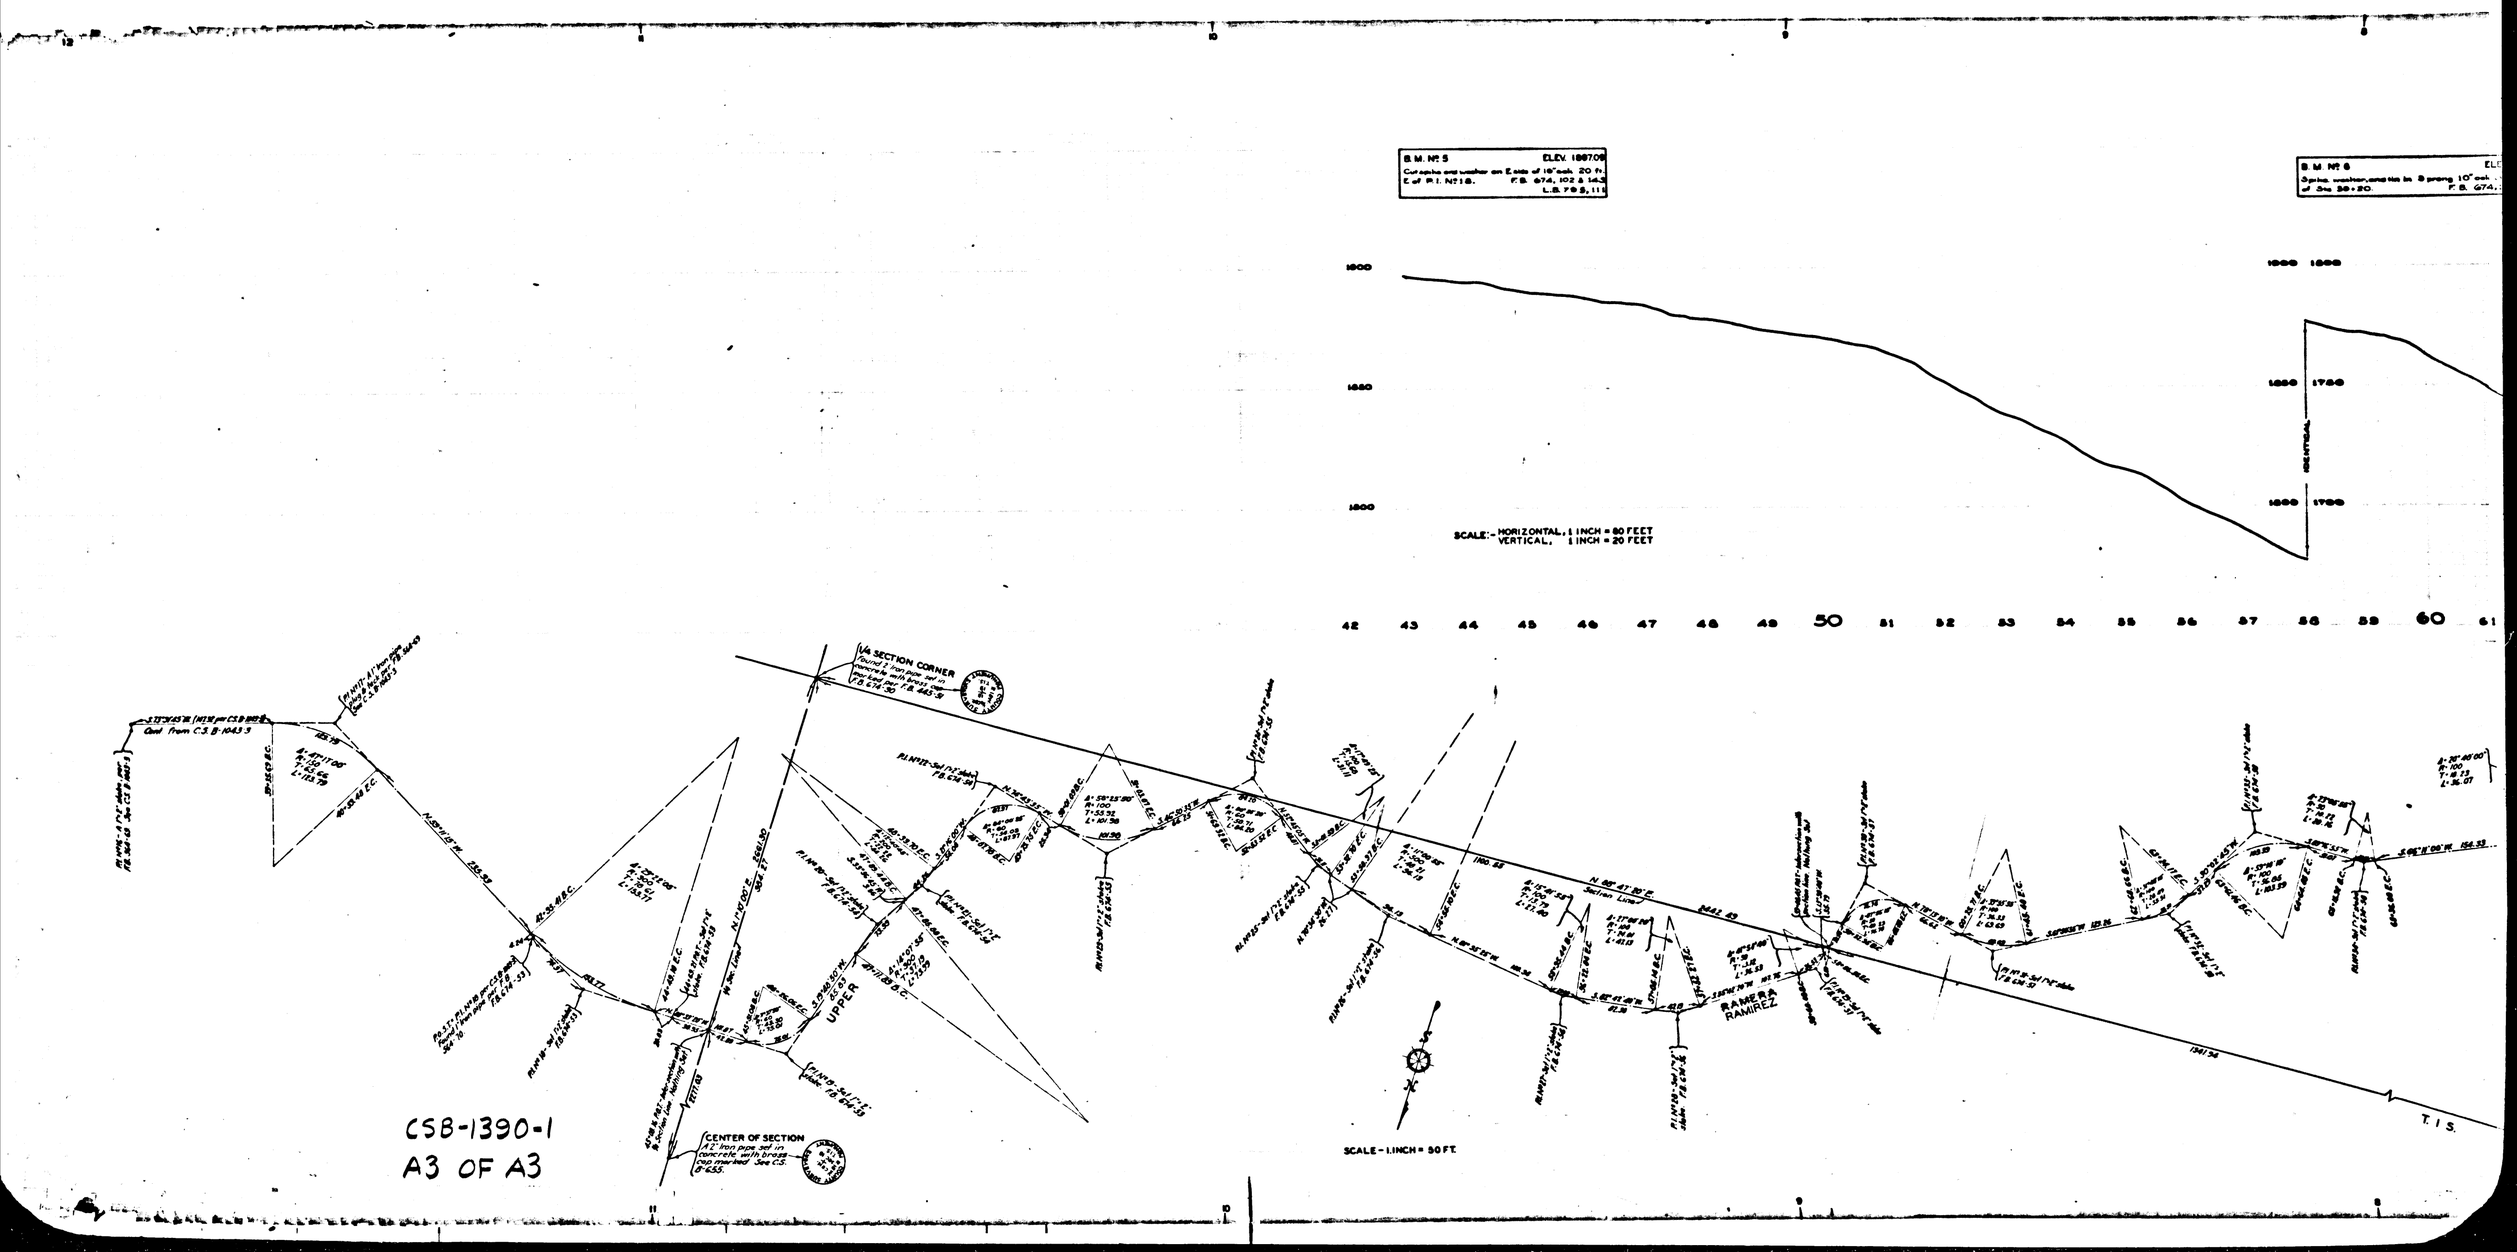
B.M. Nº 5
ELEV. 1887.09
Cut cache and washer on E side of 16" oak. 20 ft. E of P.I. N718.
F.B. 674, 102 & 143
L.B. 793, 111
B.M. Nº 6
Spike, washer, and tie in 8 prong 10" oak
F.B. 674
1800
1750
1700
VERTICAL
SCALE:- HORIZONTAL, 1 INCH = 80 FEET
VERTICAL, 1 INCH = 20 FEET
42 43 44 45 46 47 48 49 50 51 52 53 54 55 56 57 58 59 60 61
1/4 SECTION CORNER
Found 2" iron pipe set in concrete with brass cap marked "1/4 C.S."
F.B. 674-30
F.B. 665-36
Gud from C.S. B-1043-3
UPPER
RAMERA
RAMIREZ
Section Line
1941.34
T. 1 S.
CENTER OF SECTION
A 2" iron pipe set in concrete with brass cap marked "See C.S. B-655."
SCALE - 1 INCH = 50 FT.
CSB-1390-1
A3 OF A3