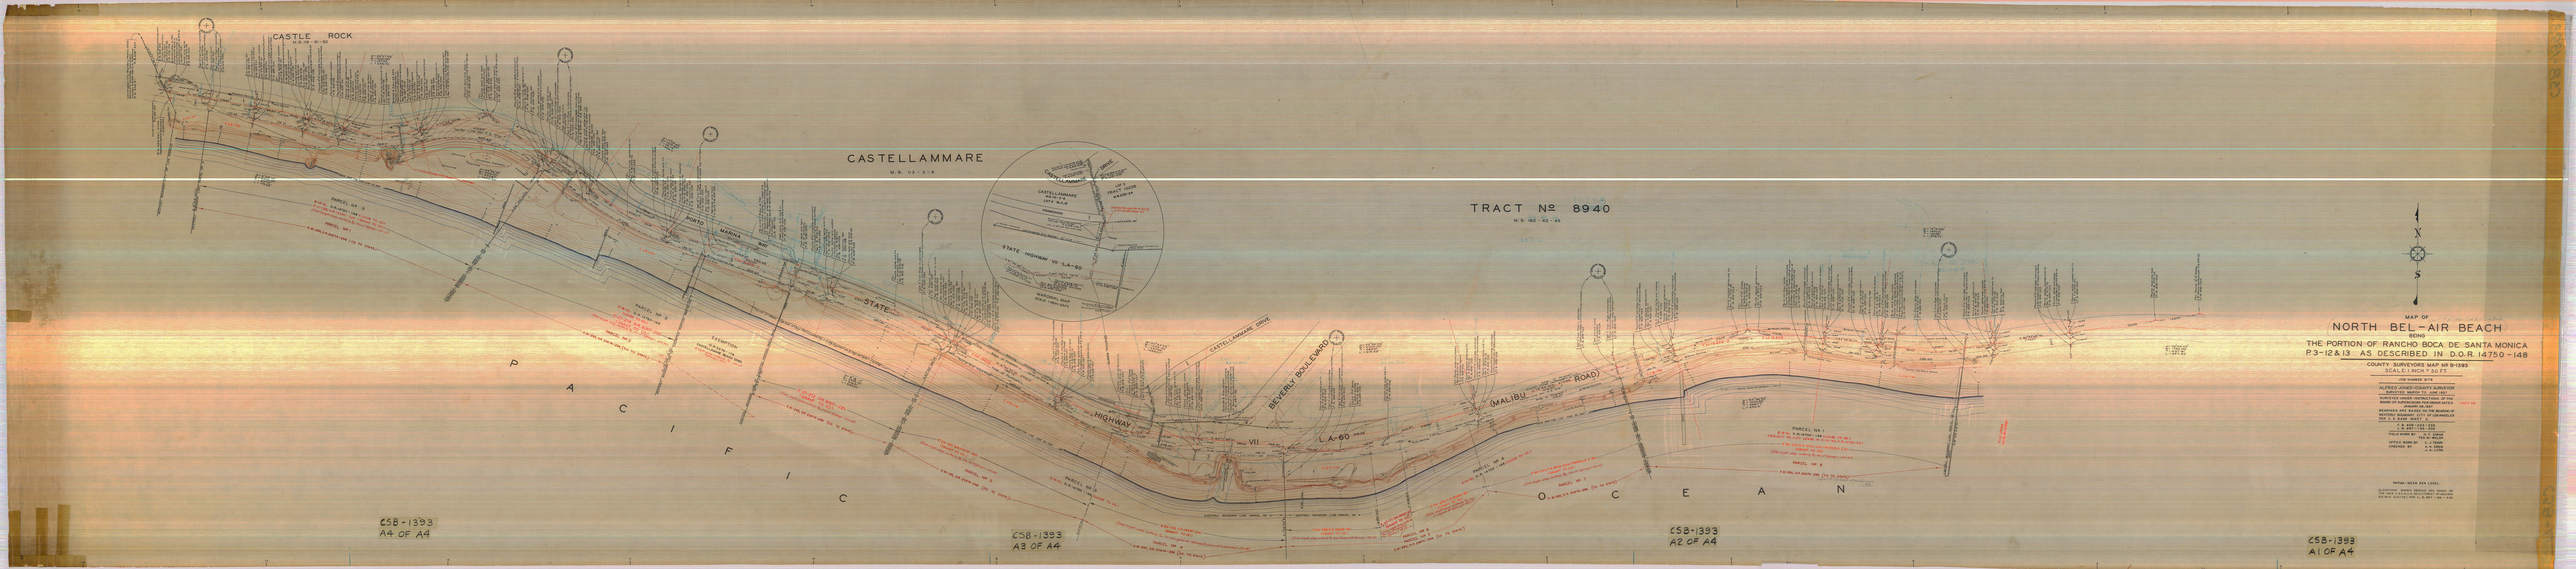
CASTLE ROCK
CASTELLAMMARE
TRACT Nº 8940
PORTO MARINA WAY
STATE HIGHWAY
CASTELLAMMARE DRIVE
BEVERLY BOULEVARD
(MALIBU ROAD)
L.A-60
VII
P A C I F I C
O C E A N
CSB-1393
A4 OF A4
CSB-1393
A3 OF A4
CSB-1393
A2 OF A4
CSB-1393
A1 OF A4
MAP OF
NORTH BEL-AIR BEACH
BEING
THE PORTION OF RANCHO BOCA DE SANTA MONICA
P.3-12 & 13 AS DESCRIBED IN D.O.R. 14750-148
COUNTY SURVEYORS MAP NR B-1393
SCALE: 1 INCH = 50 FT.
JOB NUMBER 8178
ALFRED JONES COUNTY SURVEYOR
SURVEYED HEREON TO JUNE 1957
SUBJECTED UNDER INSTRUCTIONS OF THIS DEPARTMENT AND CONTROL DATES
HEREON AS DEED
BEARINGS ARE BASED ON THE BEARING OF
NORTHERN BOUNDARY CITY OF LOS ANGELES
PER C. E. BAKER SHEET 7
C.S. 449-224-2 ENG
C.S. 447-224-2 ENG
FIELD WORK BY: C.E. BAKER
SEC. 16 ENG. 1ST
OFFICE WORK BY: C.J. DEBRA
CHECKED BY: A.A. LYON
DATUM: MEAN SEA LEVEL
ELEVATIONS SHOWN HEREON ARE BASED ON THE MEAN SEA LEVEL DATUM AS DEFINED BY THE CITY OF LOS ANGELES PER C.S. 449-224-2 ENG