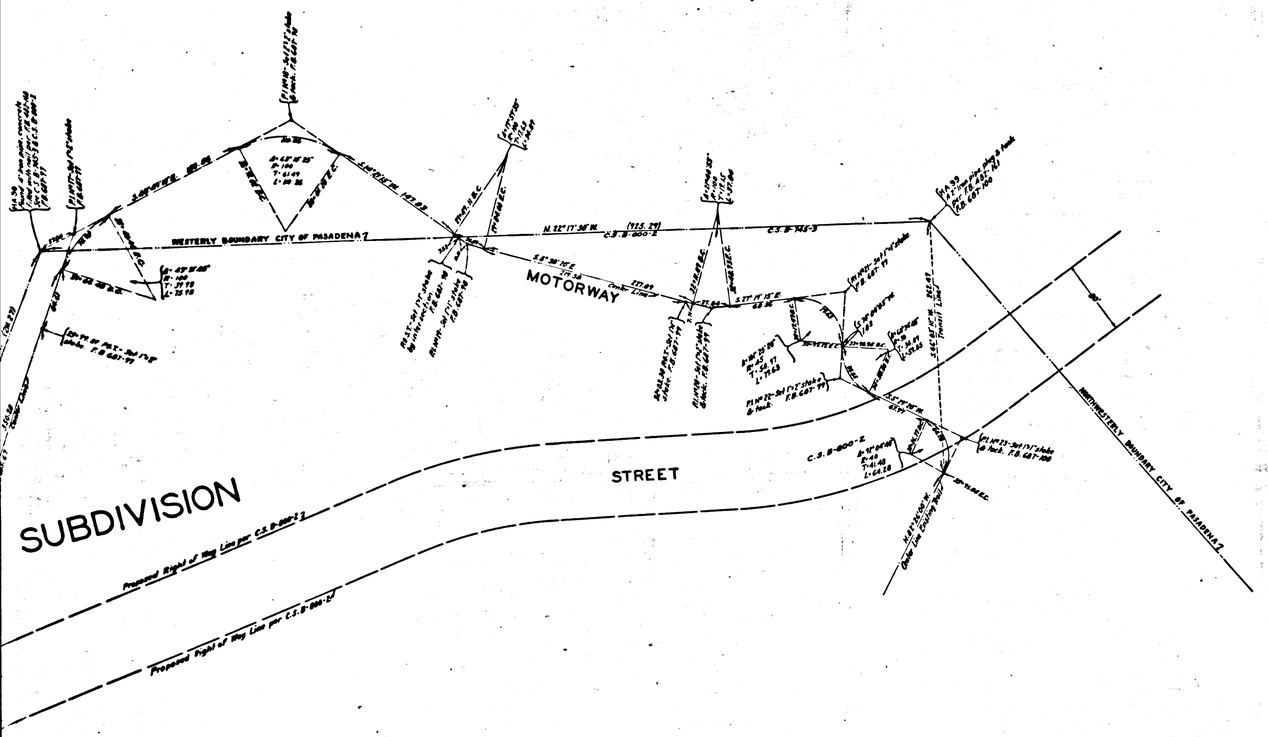

MAP OF

LINDA VISTA MOTORWAY

FROM

LINDA VISTA ROAD

TO

VICINITY OF COUNTY SURVEYORS STA. HA 99, PER C.S.B-745-3, ON

WESTERLY BOUNDARY CITY OF PASADENA

COUNTY SURVEYORS MAP Nº B-1395.

SHEET Nº 1 OF 2 SHEETS

SCALE - 1 INCH = 50 FT.

JOB NUMBER 8177

ALFRED JONES - COUNTY SURVEYOR

SURVEYED - MAR. TO AUG. 1937.

SURVEYED UPON REQUEST OF DEPT. OF FORESTER AND FIRE WARDEN PER RULE 24, ORD 929 PER LETTER DATED JAN. 22, 1932. BEARINGS ARE BASED ON THE BEARING OF FIGUEROA ST. PER C.S.B-800-2.

F.B. 687-34-110.

FIELD WORK BY. . . . . R. L. WILLEY.
W. A. MILLER.
OFFICE WORK BY. . . . . F. A. WOOD.
CHECKED BY. . . . R. R. McPHERSON.

FOR PROFILE SEE C.S. B-1395-2 → Not Filed

- INDEX 41

CSB-1395-1
A1 OF A2

SHEET 1 OF 2 SHEETS

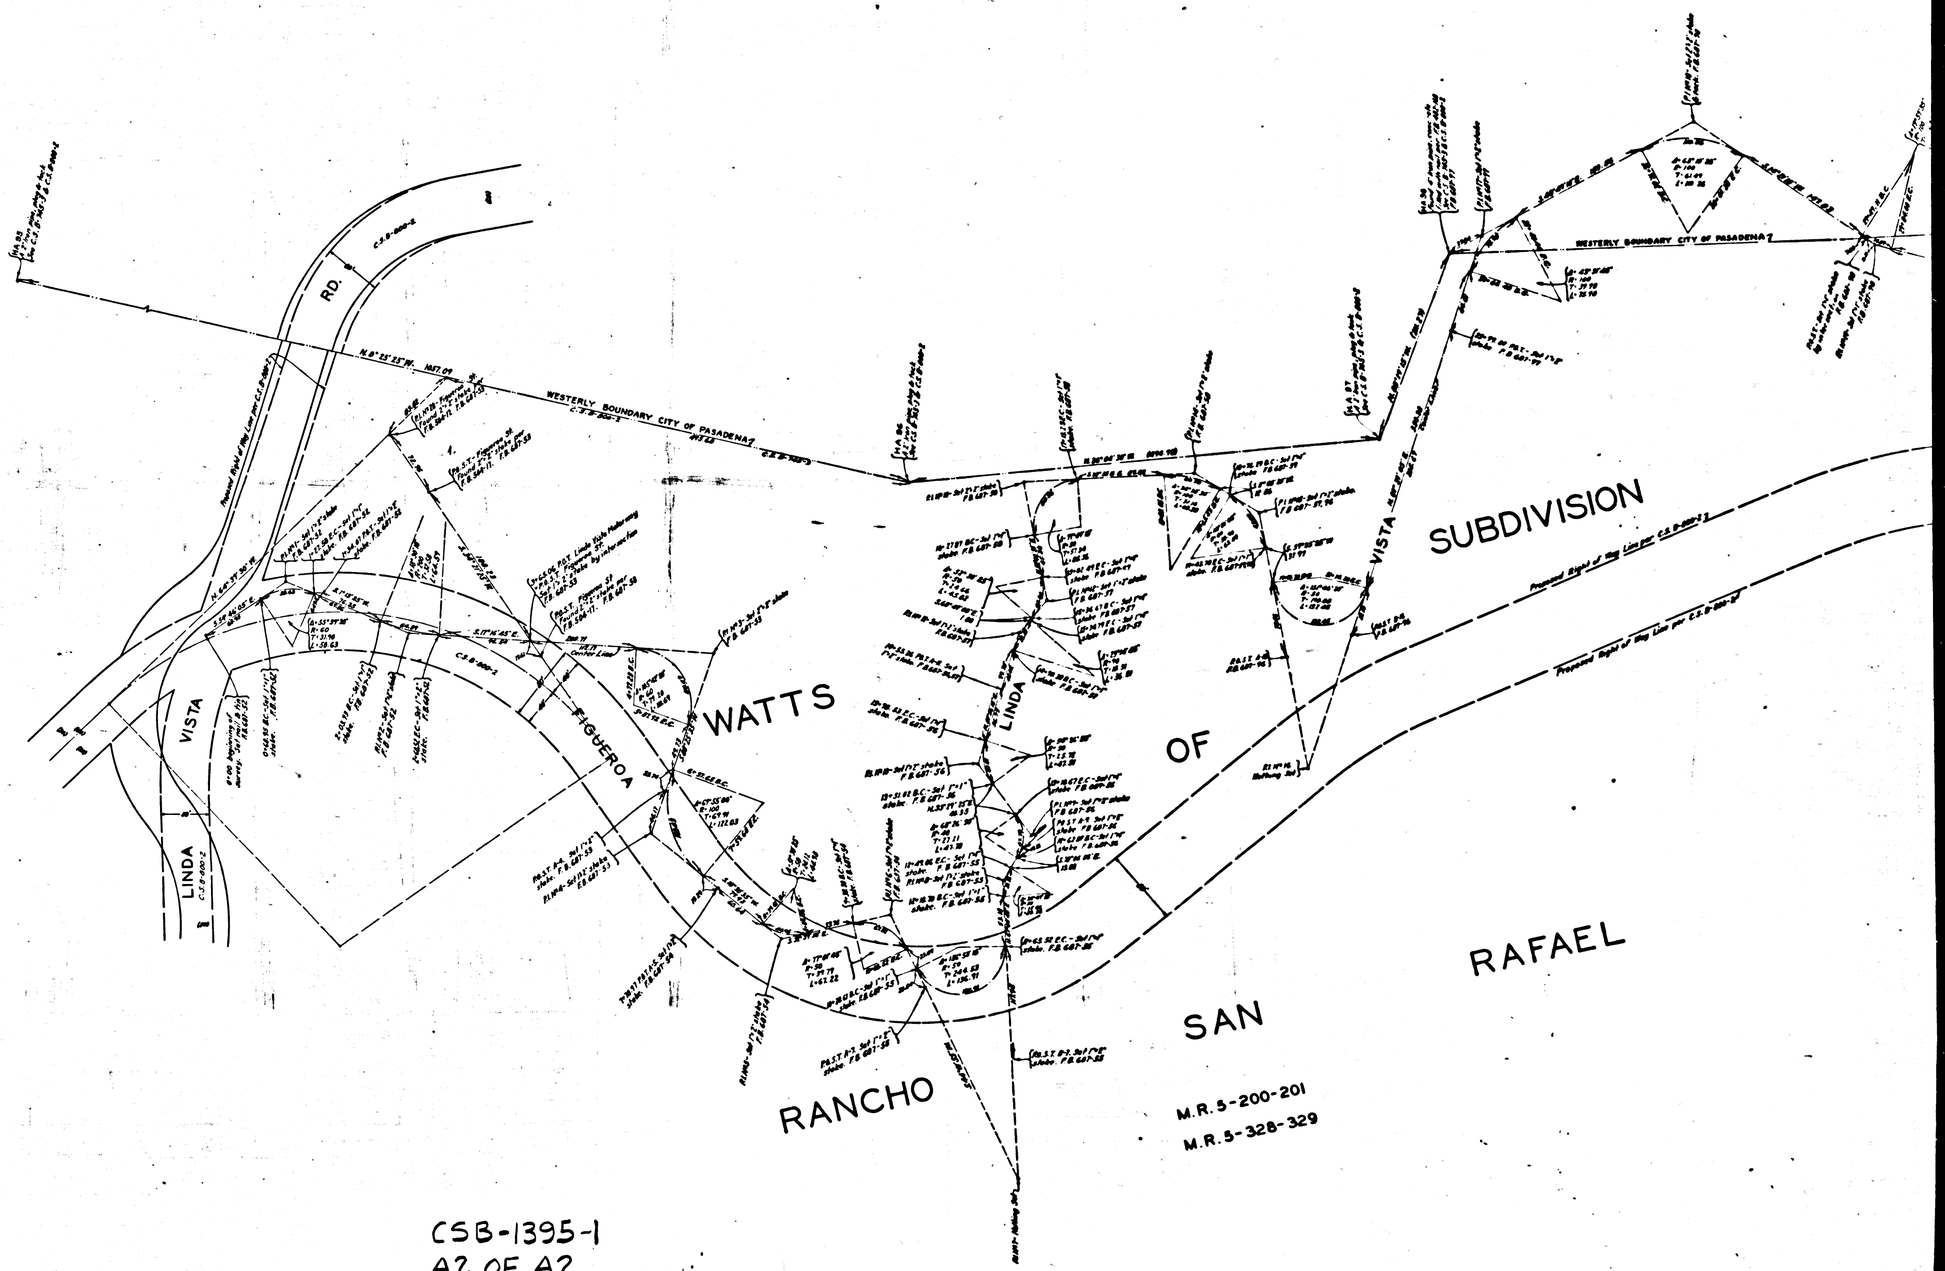

CSB-1395-1
A2 OF A2

SHEET No 1 OF 2 SHEETS
COUNTY SURVEYOR'S MAP No B-1385