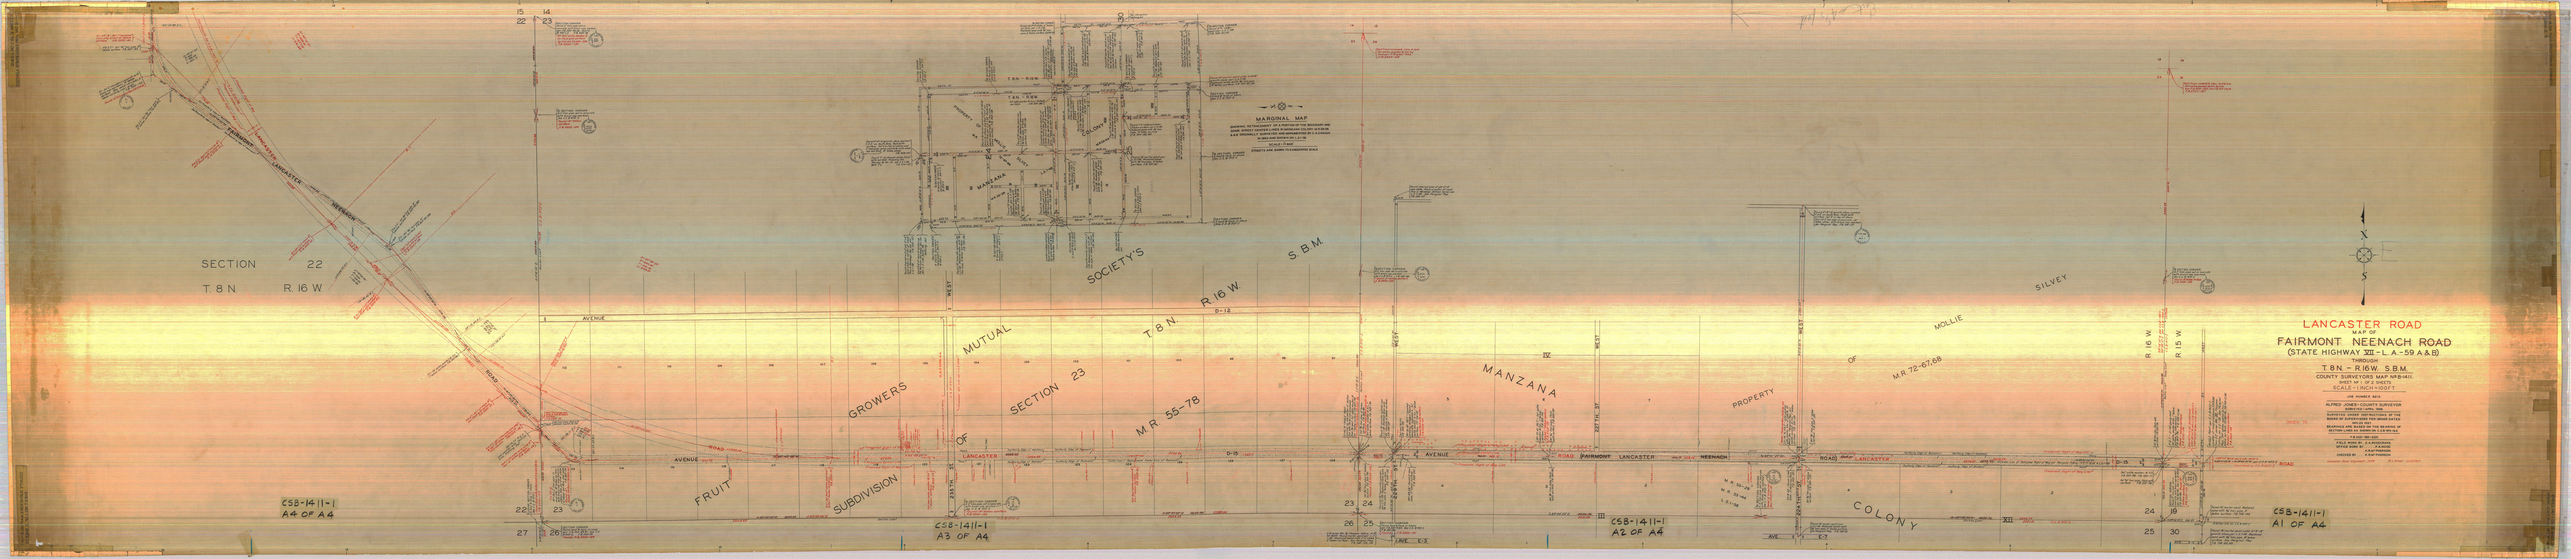
LANCASTER ROAD
MAP OF
FAIRMONT NEENACH ROAD
(STATE HIGHWAY VII - L. A.-59 A & B)
THROUGH
T.8N. - R.16W. S.B.M.
COUNTY SURVEYORS MAP NR B-1411.
SHEET 1 OF 2 SHEETS
SCALE - 1 INCH = 100 FT.
JOB NUMBER 1411
ALFRED JONES - COUNTY SURVEYOR
SURVEYED - APRIL 1958
SURVEYED UNDER THE DIRECTION OF THE BOARD OF SUPERVISORS PER ORDER DATED
APRIL 1957
BEARINGS ARE BASED ON THE BEARING OF SECTION LINES AS SHOWN ON L.A.R.R. 1411
F.B. 1001-1001-1011
FIELD WORK BY: J.A. RUDDERMAN
DATES WORK BY: R.A. DUNN
CHECKED BY: R.A. PARSONS
CSB-1411-1
A1 OF A4
CSB-1411-1
A2 OF A4
CSB-1411-1
A3 OF A4
CSB-1411-1
A4 OF A4
SECTION 22
T. 8 N.
R. 16 W.
MARGINAL MAP
SOCIETY'S
S.B.M.
T. 8 N.
R. 16 W.
MUTUAL
GROWERS
SECTION 23
M.R. 55-78
FRUIT
SUBDIVISION
OF
MANZANA
PROPERTY
OF
MOLLIE
SILVEY
M.R. 72-67,68
COLONY
FAIRMONT
LANCASTER
NEENACH
ROAD
AVENUE
R. 16 W.
R. 15 W.
N
S
E