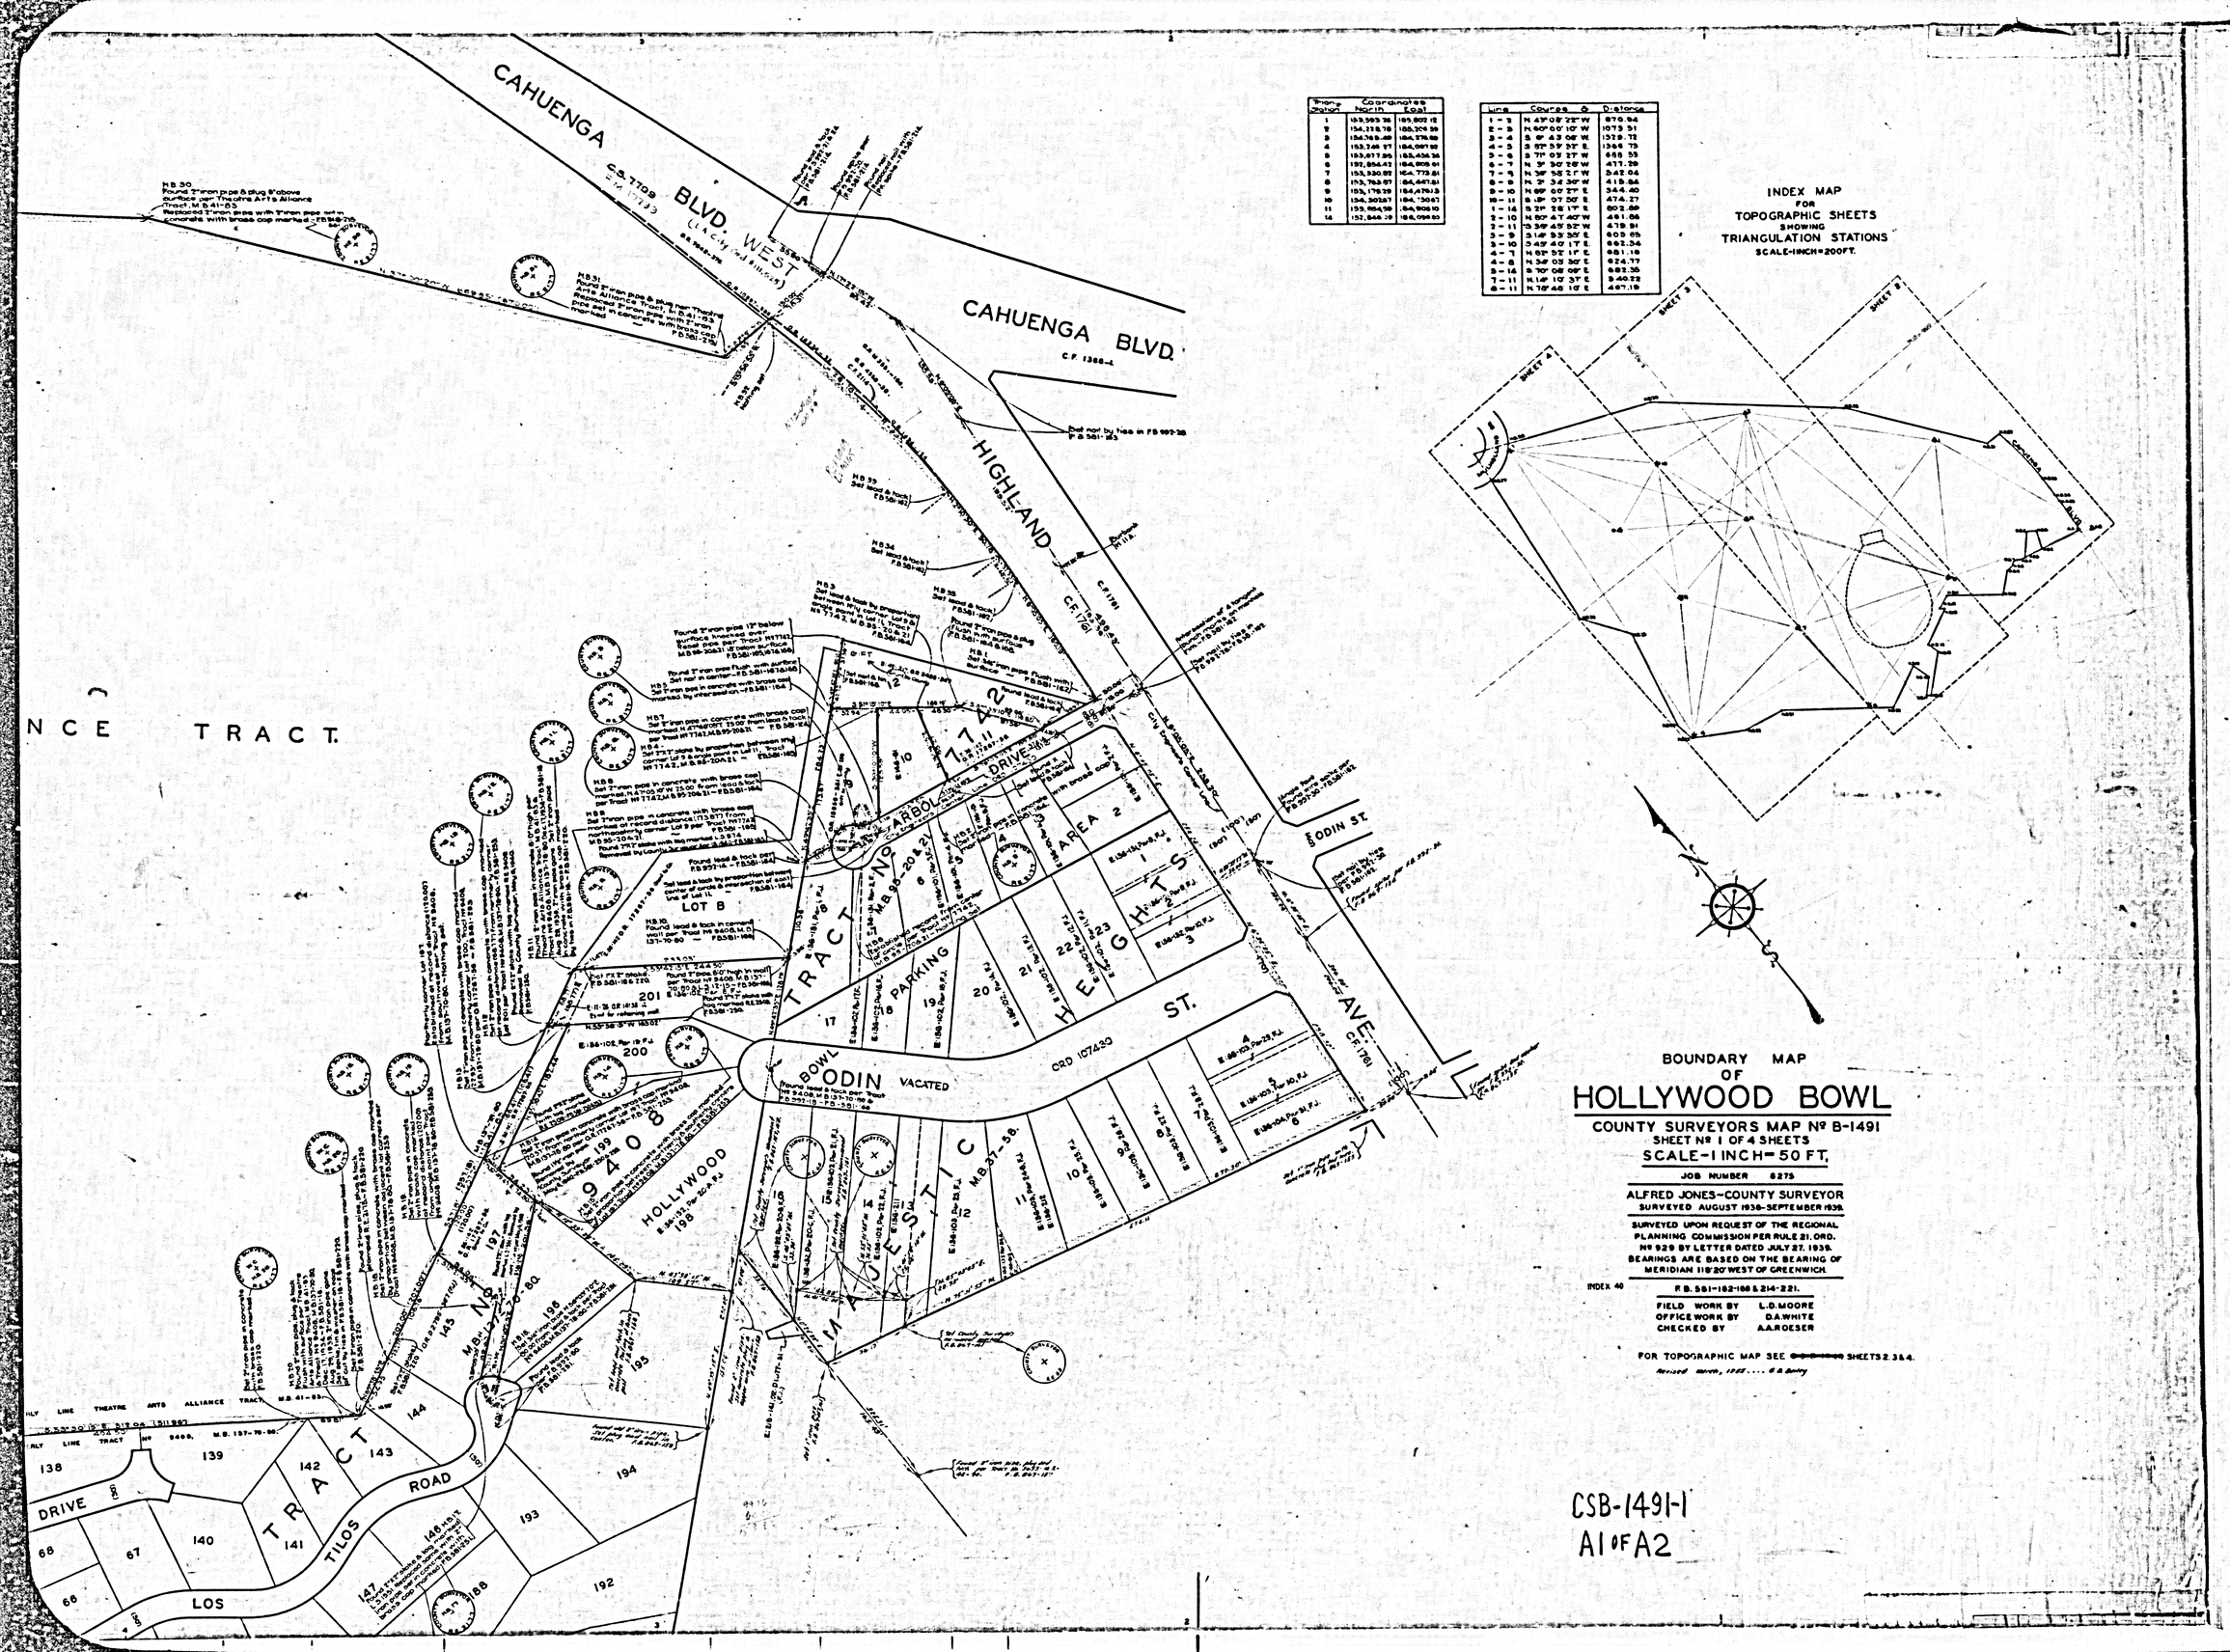
CAHUENGA BLVD. WEST
CAHUENGA BLVD.
HIGHLAND
ODIN ST.
ODIN
VACATED
BOWL
HEIGHTS
TRACT
MAJESTIC
HOLLYWOOD
TILOS ROAD
LOS
DRIVE
LOT B
PARKING
AREA 2
ORD 167430
INDEX MAP
FOR
TOPOGRAPHIC SHEETS
SHOWING
TRIANGULATION STATIONS
SCALE-INCH=200FT.
BOUNDARY MAP
OF
HOLLYWOOD BOWL
COUNTY SURVEYORS MAP Nº B-1491
SHEET Nº 1 OF 4 SHEETS
SCALE-1 INCH=50 FT.
JOB NUMBER 6275
ALFRED JONES-COUNTY SURVEYOR
SURVEYED AUGUST 1938-SEPTEMBER 1939.
SURVEYED UPON REQUEST OF THE REGIONAL PLANNING COMMISSION PER RULE 21. ORD. Nº 929 BY LETTER DATED JULY 27. 1939.
BEARINGS ARE BASED ON THE BEARING OF MERIDIAN 118°20' WEST OF GREENWICH.
INDEX 40
F.B. 581-182-188 & 214-221.
FIELD WORK BY L.D.MOORE
OFFICE WORK BY D.A.WHITE
CHECKED BY A.A.ROESER
FOR TOPOGRAPHIC MAP SEE SHEETS 2.3&4.
CSB-1491-1
A1 OF A2

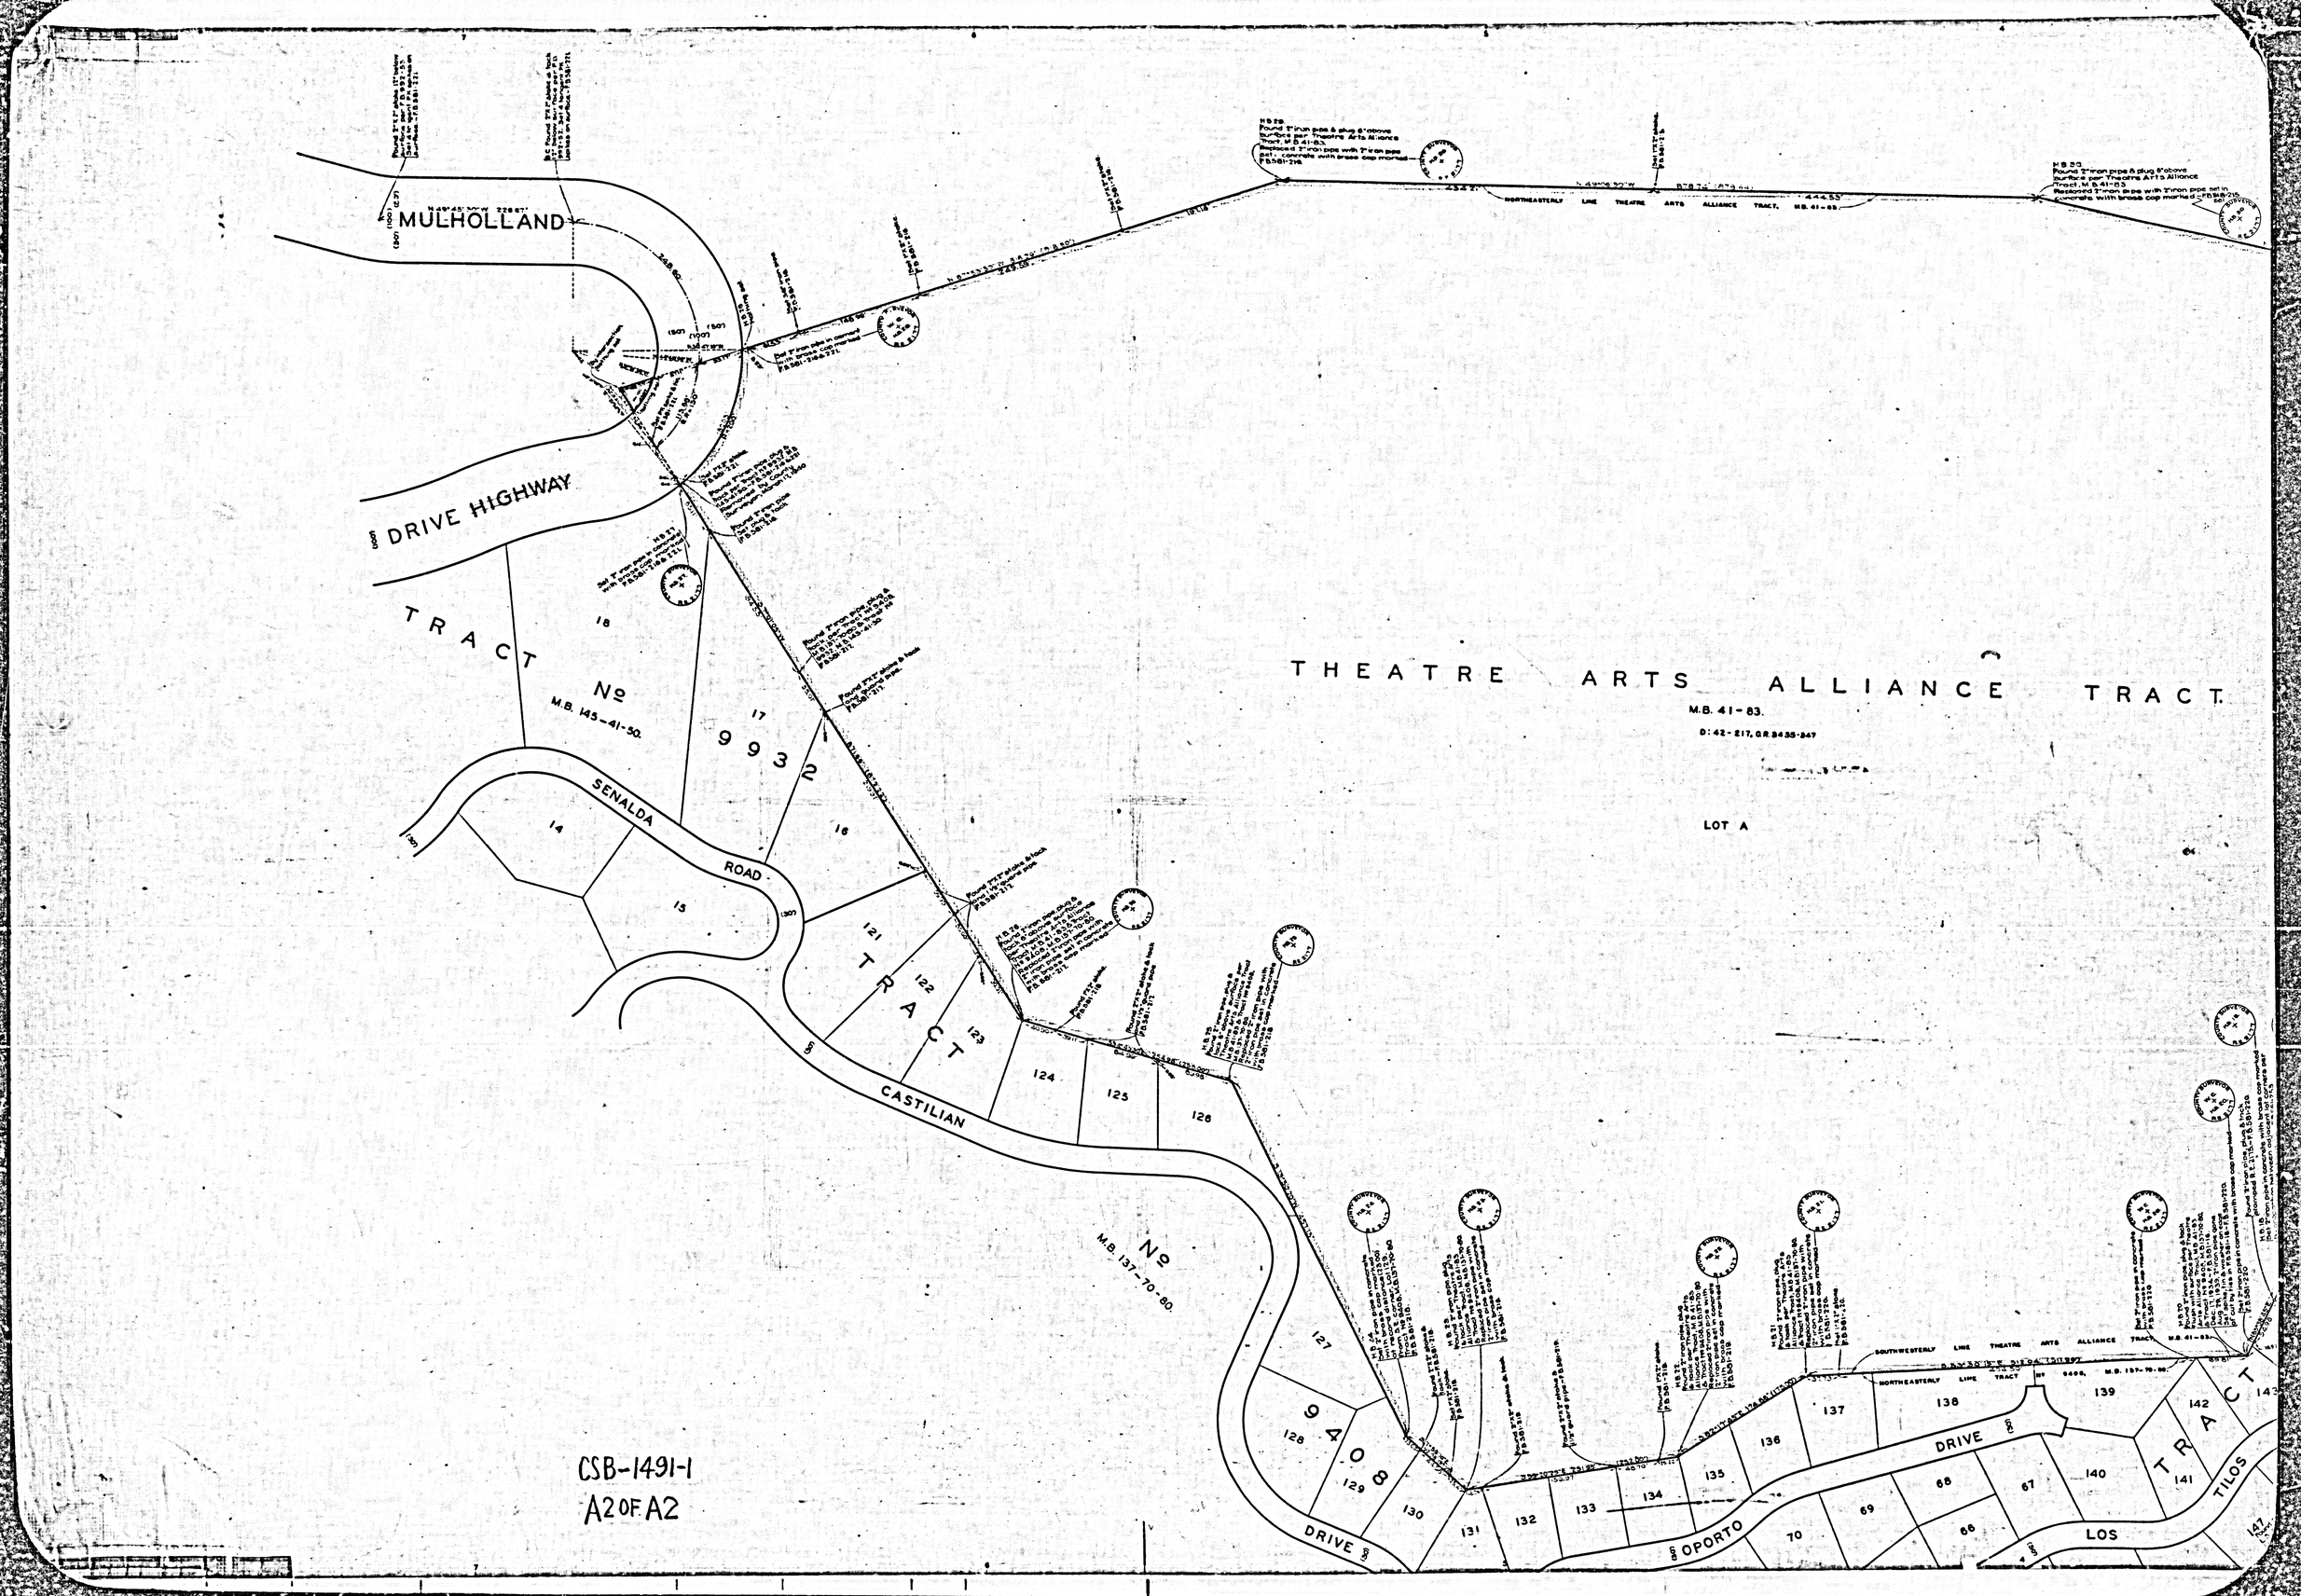

CSB-1491-1
A2 OF A2