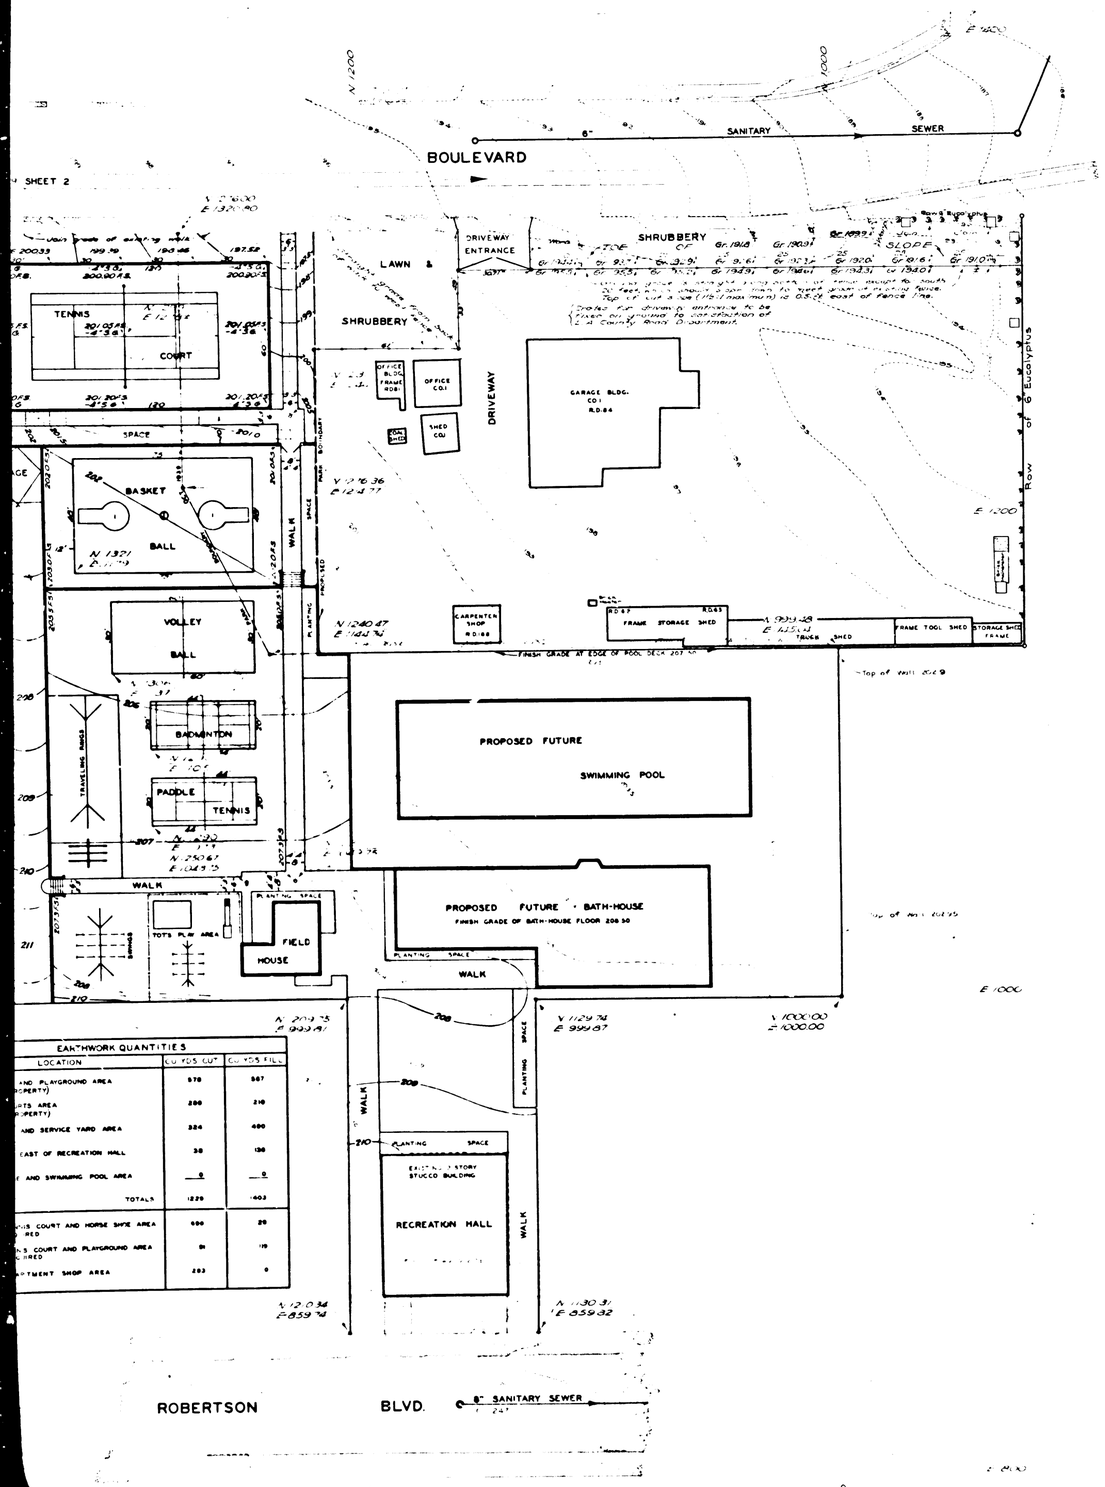

EARTHWORK QUANTITIES		
LOCATION	CU YDS CUT	CU YDS FILL
AND PLAYGROUND AREA (PROPERTY)	570	567
RTS AREA (PROPERTY)	280	210
AND SERVICE YARD AREA	324	400
EAST OF RECREATION HALL	38	130
AND SWIMMING POOL AREA	0	0
TOTALS	1229	1403
NIS COURT AND HORSE SHOE AREA RED	690	20
NIS COURT AND PLAYGROUND AREA RED	81	119
RTMENT SHOP AREA	203	0

GRADING PLAN
WEST HOLLYWOOD OF PARK
SAN VICENTE PARK
COUNTY SURVEYORS MAP No B-1500
SCALE-1 INCH = 20 FT.

JOB NUMBER 8248

ALFRED JONES-COUNTY SURVEYOR
SURVEYED DECEMBER 1938 —

SURVEYED UPON REQUEST OF THE REGIONAL PLANNING COMMISSION PER RULE 21, ORD. 929, BY LETTER DATED DEC 5, 1938.

GRADES BASED ON PLANE TABLE SURVEY

FIELD WORK BY F. GREENWOOD
OFFICE WORK BY.....J. H. SMITH
J. A. LYON
CHECKED BY.....H. L. MARTIN

FOR PROPERTY LINE SURVEY SEE C.S.B-1445
FOR TOPOGRAPHIC SURVEY SEE C.S.B-1471

NOTE THIS GRADING PLAN WAS PREPARED TO CONFORM TO THE DESIGN PLAN APPROVED BY THE REGIONAL PLANNING COMMISSION IN REGULAR ASSEMBLY ON JULY 12, 1939, AND TO MECHANICAL DEPARTMENT PLANS S.V. 5011 & S.V. 5012

DATUM U.S.C.&G.S.
ELEVATIONS SHOWN HEREON ARE BASED ON THE 1928 U.S.C.&G.S. ADJUSTMENT OF U.S.G.S. B.M. 6-1922 (U.S.517)

REVISIONS
PLAN OF HORSE SHOE COURTS AREA REVISED NOVEMBER 1941 TO CONFORM TO REVISED MECHANICAL DEPARTMENT PLANS S.V. 5011 & S.V. 5012
OFFICE WORK BY J. H. SMITH

PLAN OF PARKWAY AREA IN PLANT DEPARTMENT PROPERTY CONFORMS TO MECHANICAL DEPARTMENT PLAN S.V. 5027 [illegible]
OFFICE WORK BY J. H. SMITH
GUTERRY

Name changed by Board Order dated [illegible]

CSB-1500
A1 OF A2

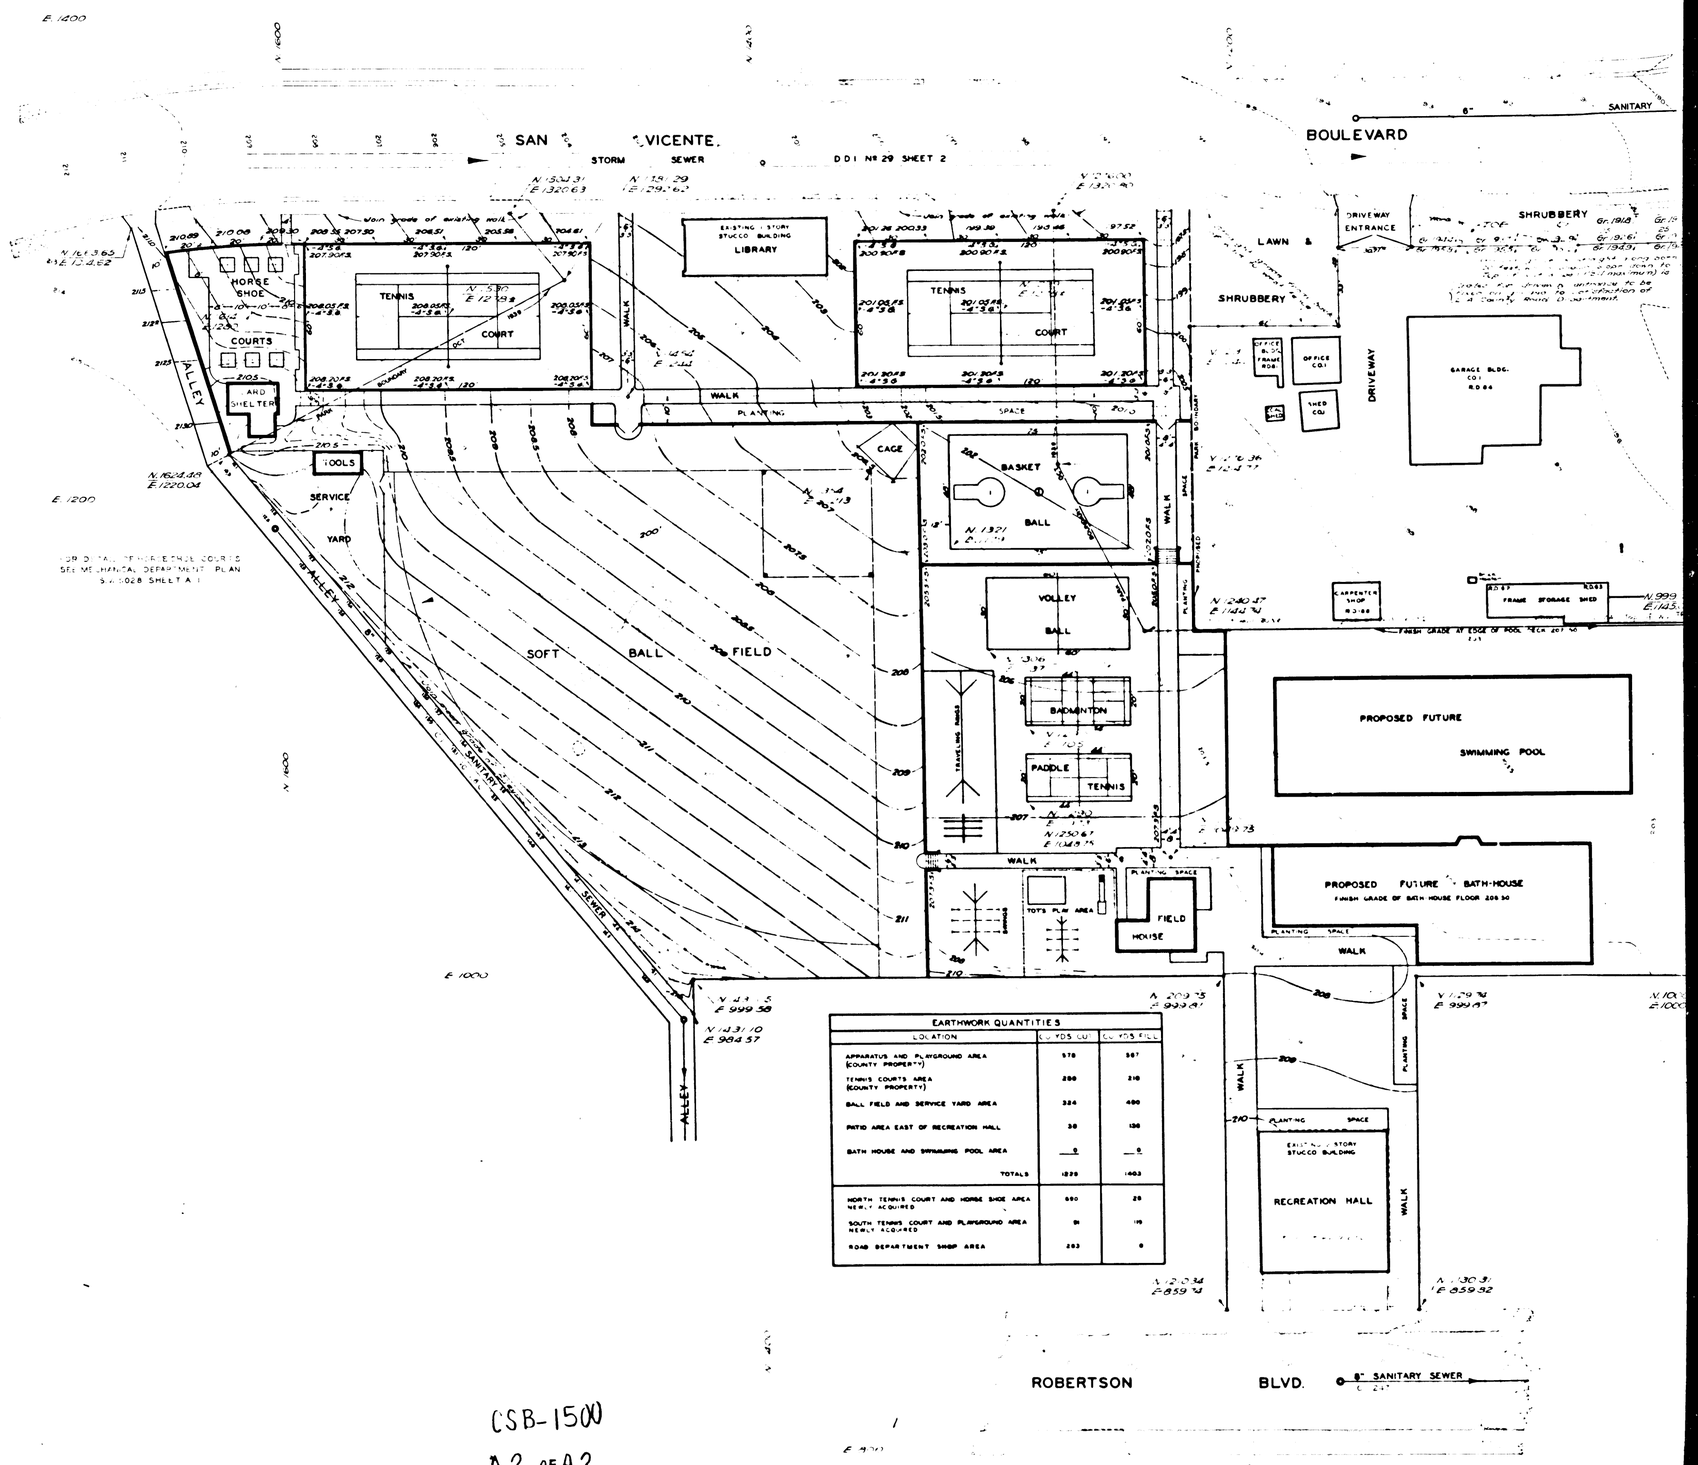

EARTHWORK QUANTITIES		
LOCATION	CU YDS CUT	CU YDS FILL
APPARATUS AND PLAYGROUND AREA (COUNTY PROPERTY)	570	587
TENNIS COURTS AREA (COUNTY PROPERTY)	290	210
BALL FIELD AND SERVICE YARD AREA	324	490
PATIO AREA EAST OF RECREATION HALL	30	136
BATH HOUSE AND SWIMMING POOL AREA	0	0
TOTALS	1219	1403
NORTH TENNIS COURT AND HORSE SHOE AREA NEWLY ACQUIRED	590	29
SOUTH TENNIS COURT AND PLAYGROUND AREA NEWLY ACQUIRED	91	119
ROAD DEPARTMENT SHOP AREA	202	0

CSB-1500
A2 OF A2