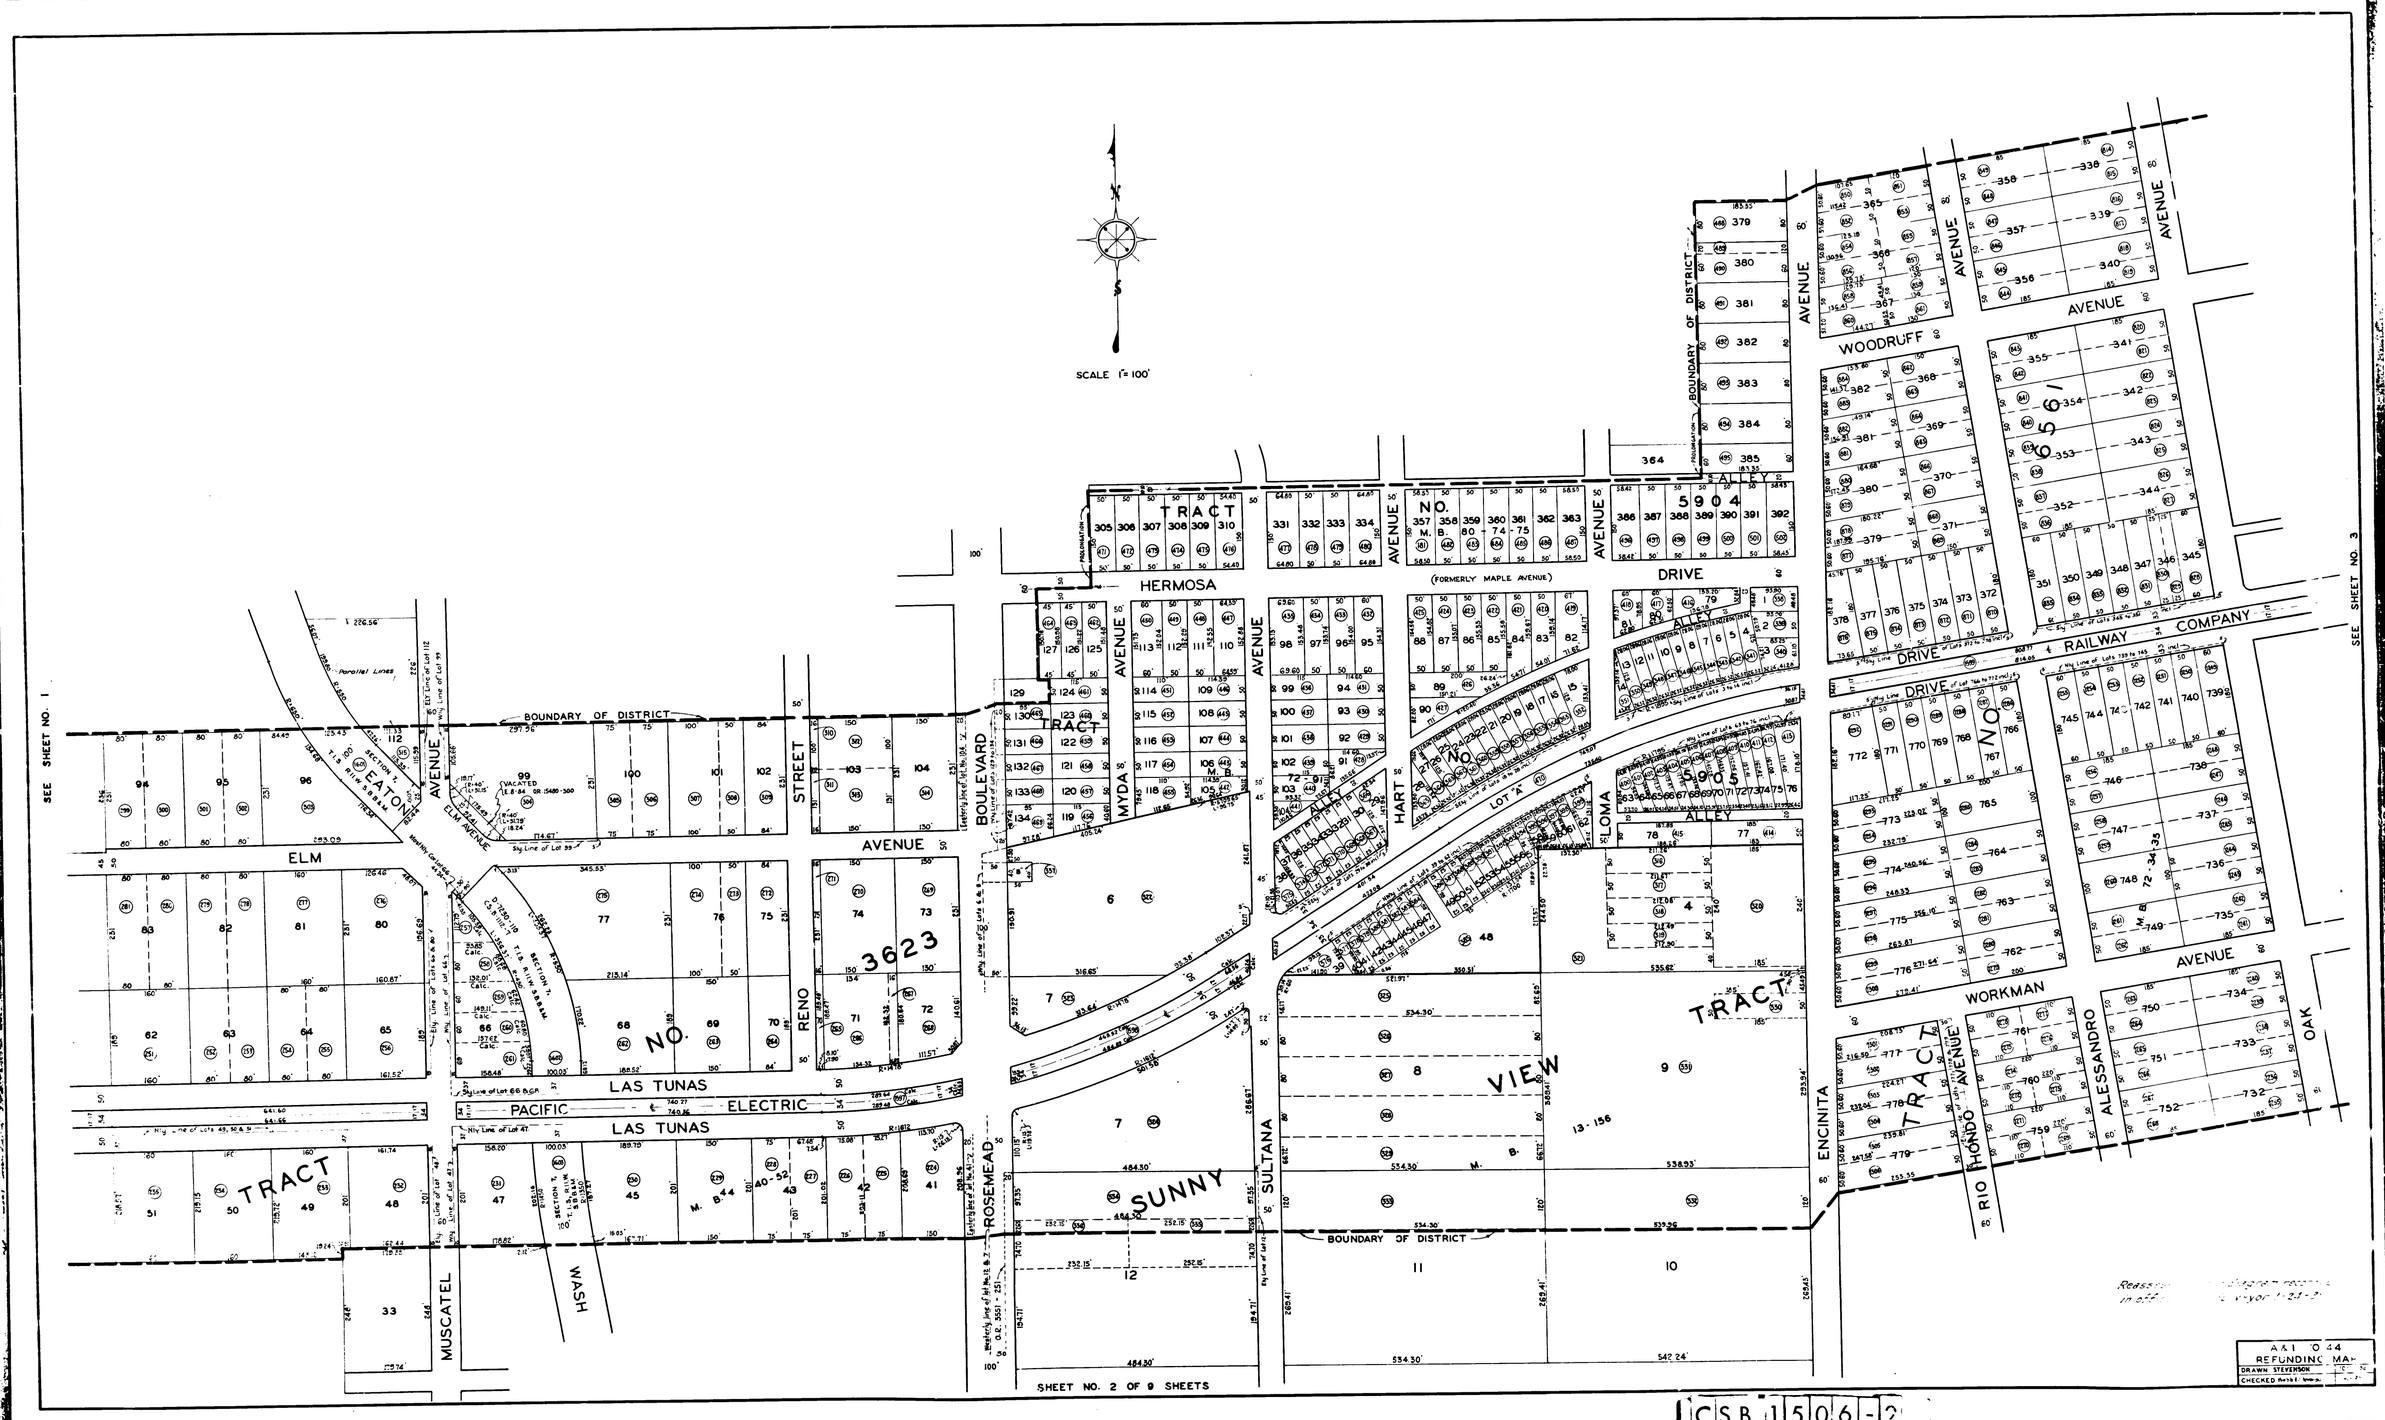
SCALE 1" = 100'
SEE SHEET NO. 1
SEE SHEET NO. 3
SHEET NO. 2 OF 9 SHEETS
BOUNDARY OF DISTRICT
TRACT NO. 3623
TRACT NO. 5904
TRACT NO. 5905
TRACT NO. 6561
HERMOSA
(FORMERLY MAPLE AVENUE)
ALLEY
DRIVE
WOODRUFF
AVENUE
RAILWAY COMPANY
WORKMAN
ALESSANDRO
OAK
ENCINITA
RIO HONDO AVENUE
SULTANA
ROSEMEAD
BOULEVARD
MYDA
HART
LOMA
RENO
STREET
ELM
EATON
LAS TUNAS
PACIFIC ELECTRIC
MUSCATEL
WASH
SUNNY VIEW TRACT
LOT "A"
M. B. 13-156
M. B. 40-52
M. B. 72-34-35
A&I 0 44
REFUNDING MAP
DRAWN STEVENSON
CHECKED

CSB 1506-2