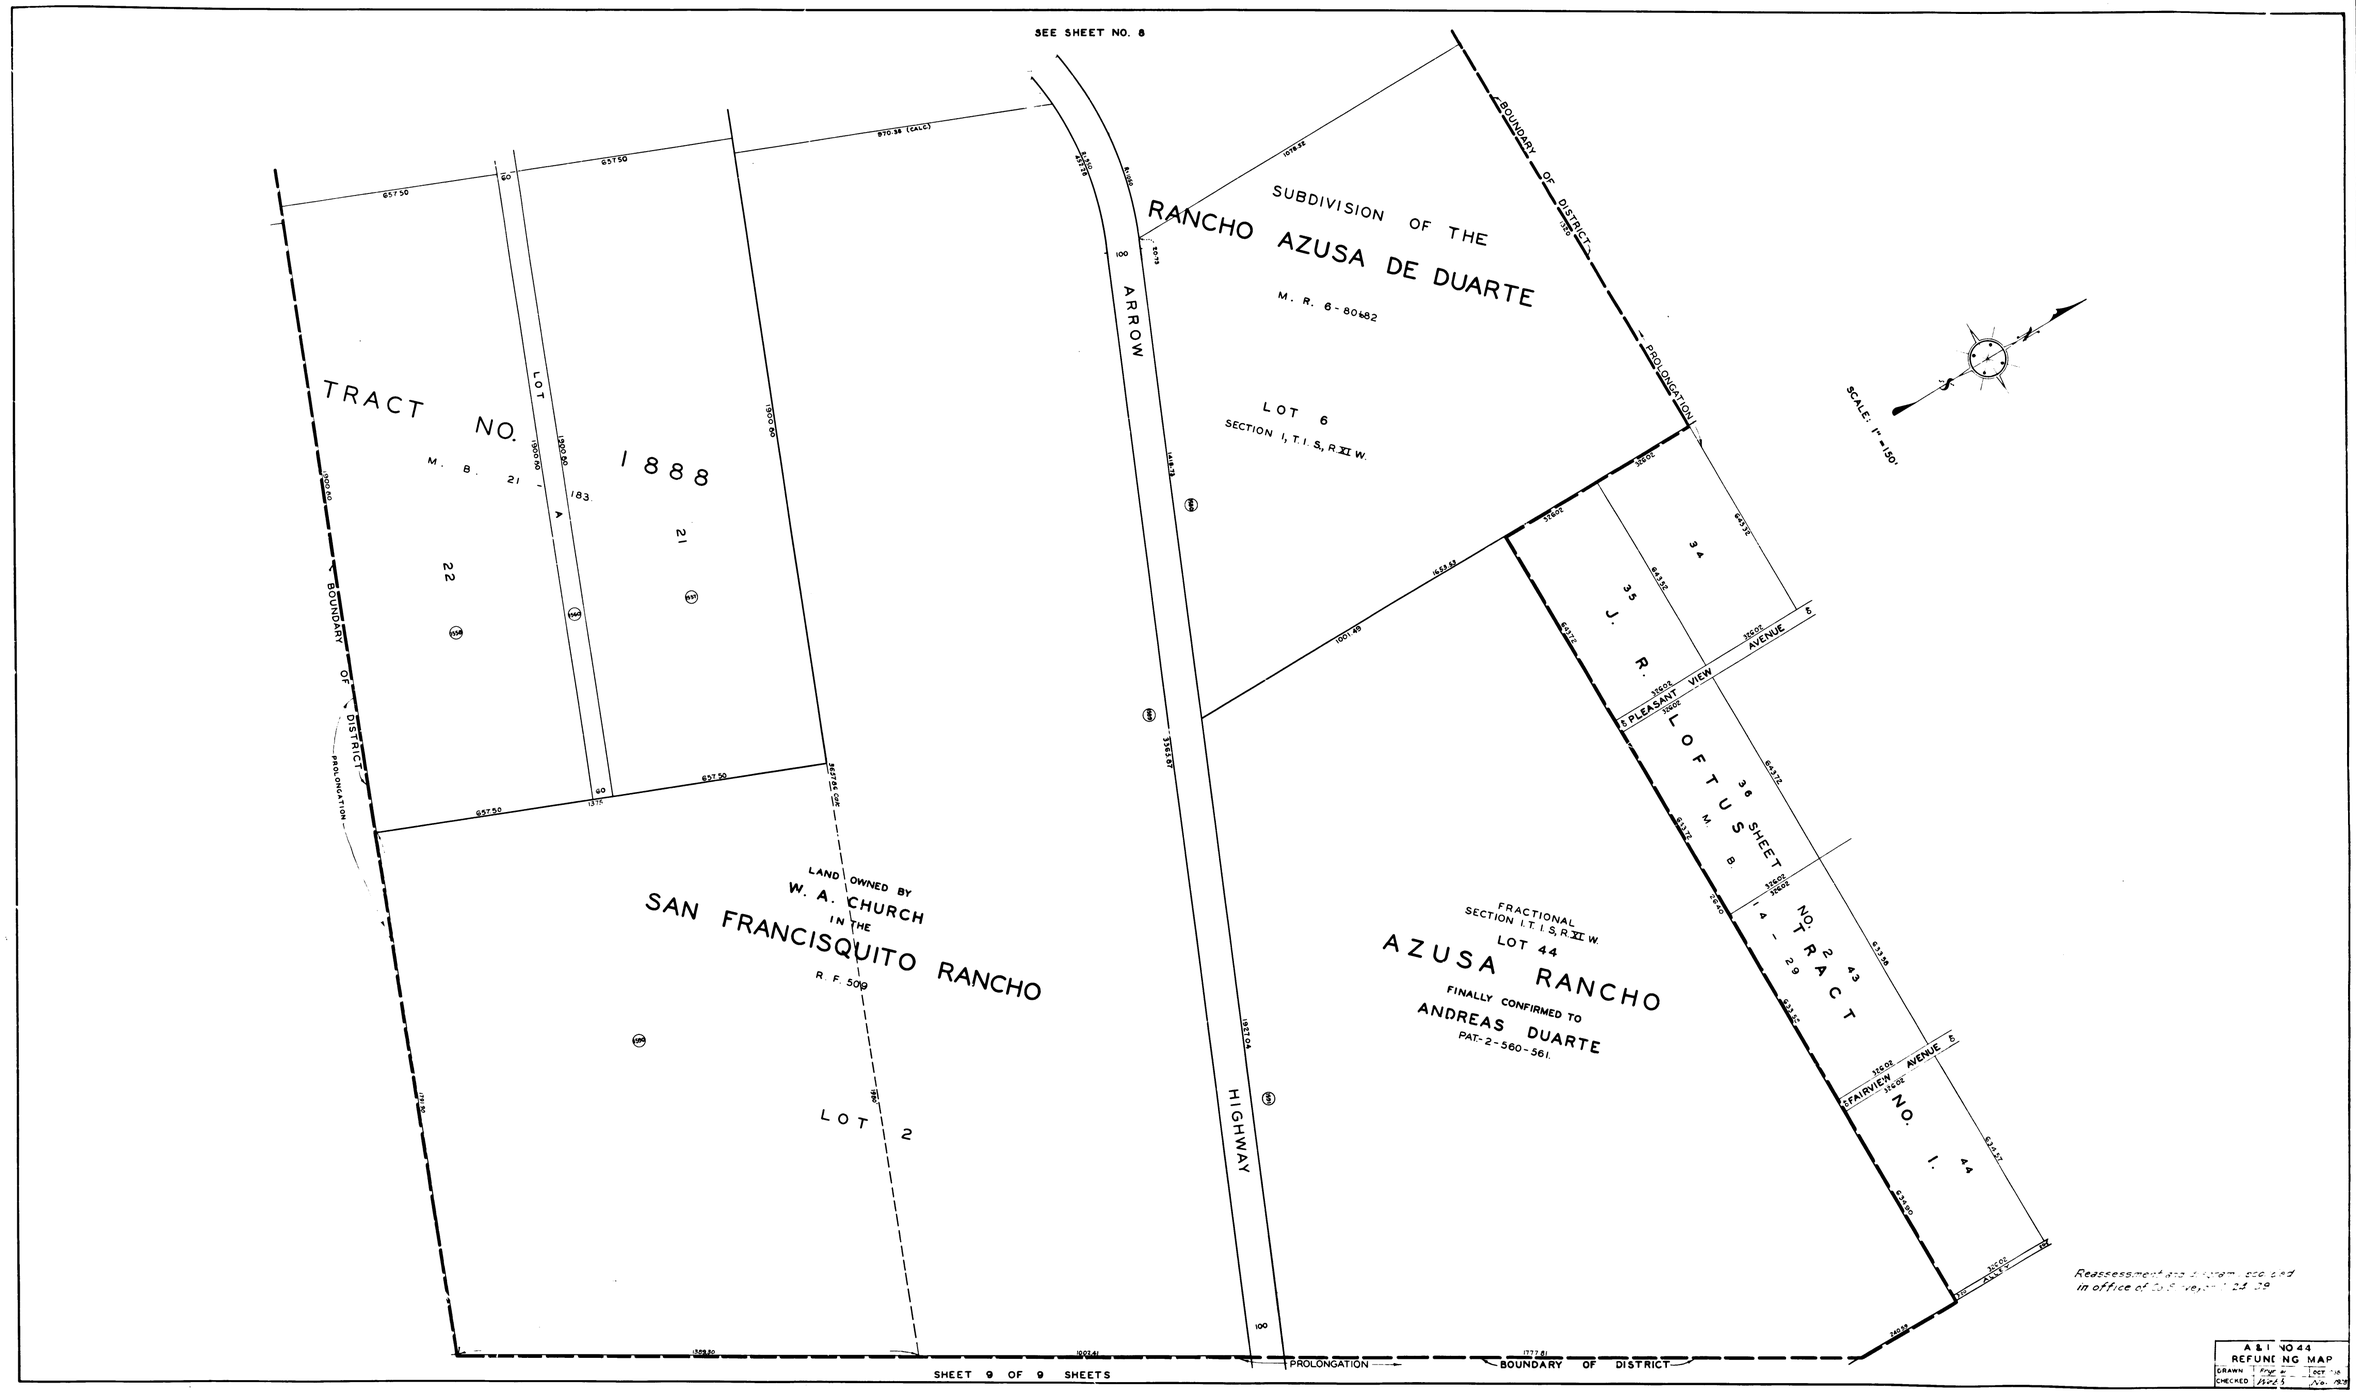
SEE SHEET NO. 8
SUBDIVISION OF THE
RANCHO AZUSA DE DUARTE
M. R. 6-80682
LOT 6
SECTION 1, T. 1 S., R. XI W.
TRACT NO. 1888
M. B. 21 183
LOT A
22
21
ARROW
HIGHWAY
BOUNDARY OF DISTRICT
PROLONGATION
LAND OWNED BY
W. A. CHURCH
IN THE
SAN FRANCISQUITO RANCHO
R. F. 509
LOT 2
FRACTIONAL
SECTION 1, T. 1 S., R. XI W.
LOT 44
AZUSA RANCHO
FINALLY CONFIRMED TO
ANDREAS DUARTE
PAT. 2-560-561.
J. R. LOFTUS
M. B. 14-29
SHEET NO. 2
TRACT NO. 1.
PLEASANT VIEW AVENUE
FAIRVIEW AVENUE
34
35
36
43
44
SCALE: 1" = 150'
SHEET 9 OF 9 SHEETS
PROLONGATION
BOUNDARY OF DISTRICT
A & I NO 44
REFUNDING MAP
DRAWN
CHECKED

CSB 1506-9