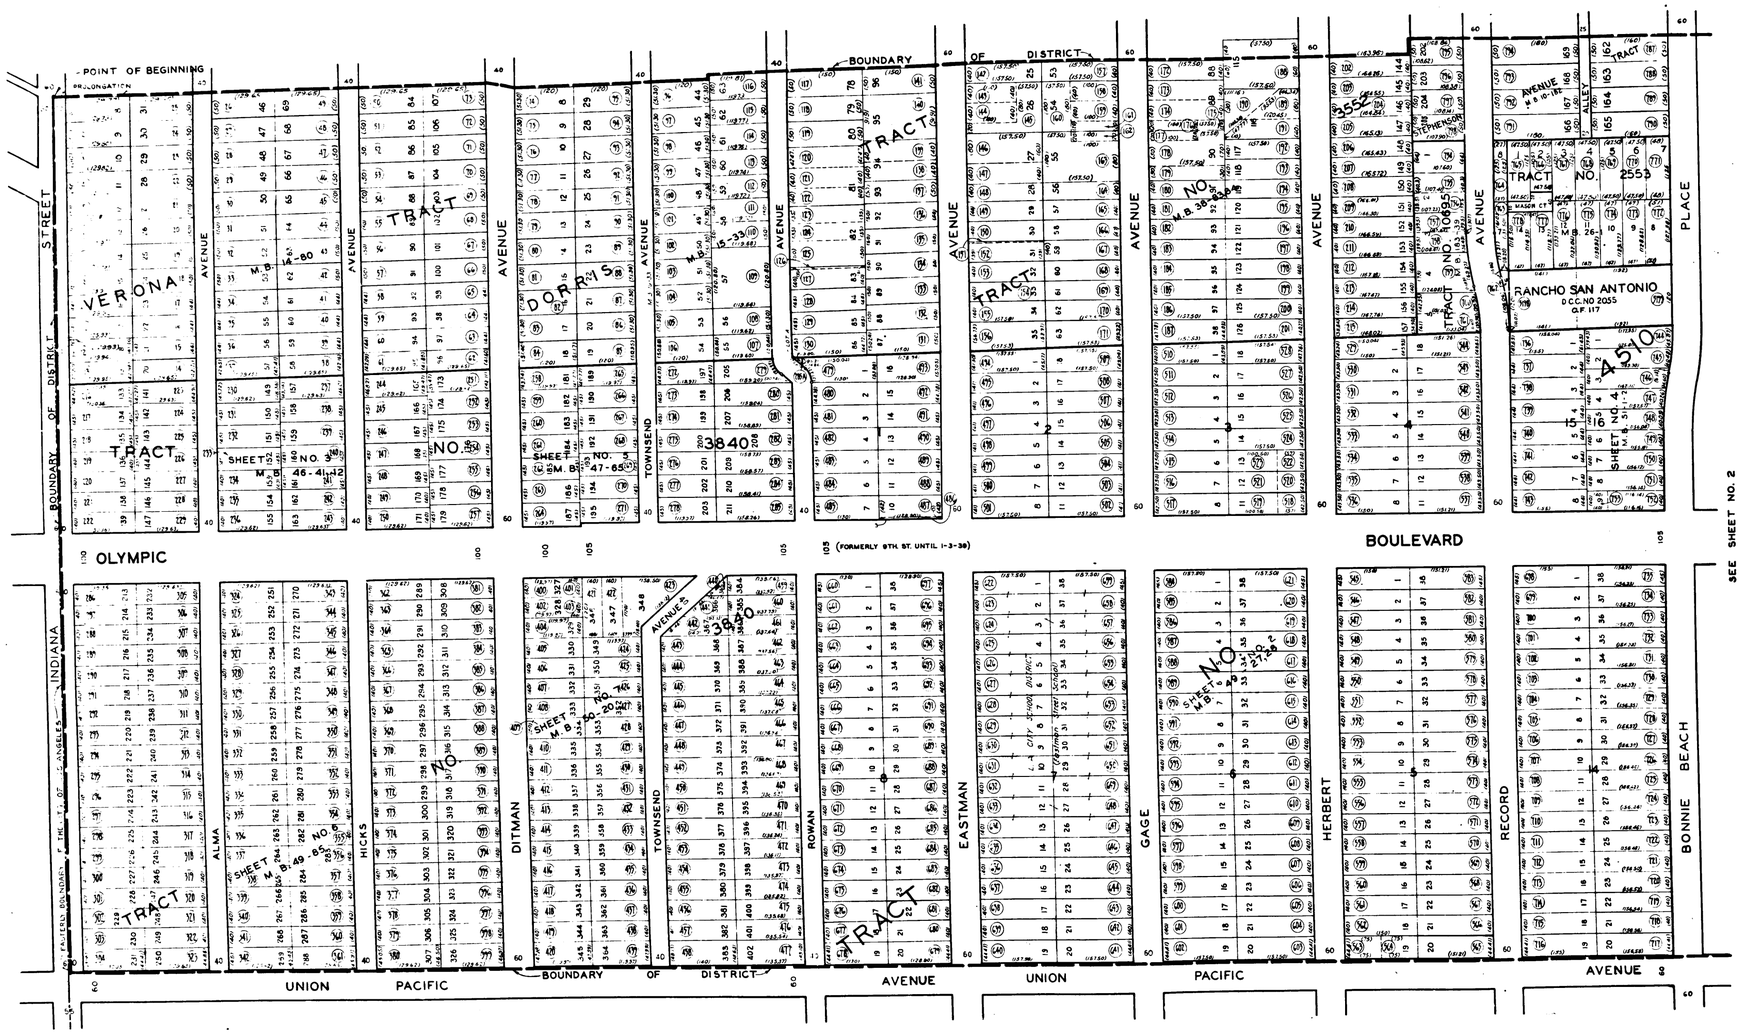

MAP

INDICATING BY A BOUNDARY LINE
THE EXTENT OF THE TERRITORY COMPRISING

ACQUISITION AND IMPROVEMENT DISTRICTS NO. 136 AND 137

OF THE COUNTY OF LOS ANGELES

ASSESSED FOR REFUNDING THE OUTSTANDING INDEBTEDNESS OF THE SAID DISTRICTS IN ACCORDANCE WITH THE PROVISIONS OF THE "REFUNDING ASSESSMENT BOND ACT OF 1935" AS AMENDED, AND PURSUANT TO THE RESOLUTION OF INTENTION ADOPTED JULY 8, 1938 BY THE BOARD OF SUPERVISORS OF SAID COUNTY. EACH LOT, PIECE, OR PARCEL OF LAND WITHIN THE ASSESSMENT DISTRICT IS SHOWN WITH DIMENSIONS IN FEET AND AN ASSESSMENT NUMBER IN A CIRCLE.

SCALE: 1" = 100'

DECEMBER 1938

ALFRED JONES — COUNTY SURVEYOR

SUBMITTED C. E. Parnell
CHIEF DEPUTY

APPROVED Alfred Jones
COUNTY SURVEYOR

APPROVED AS TO FORM
JOHN H. O'CONNOR — COUNTY COUNSEL
BY J. Arthur Smith
DEPUTY

Reassessment and diagram recorded in office of Co Surveyor May 23, 1939.

A.&I. NO. 136 & 137
REFUNDING MAP
DRAWN PARKER
CHECKED

SHEET NO. 1 OF 6 SHEETS

CSB 1508-1