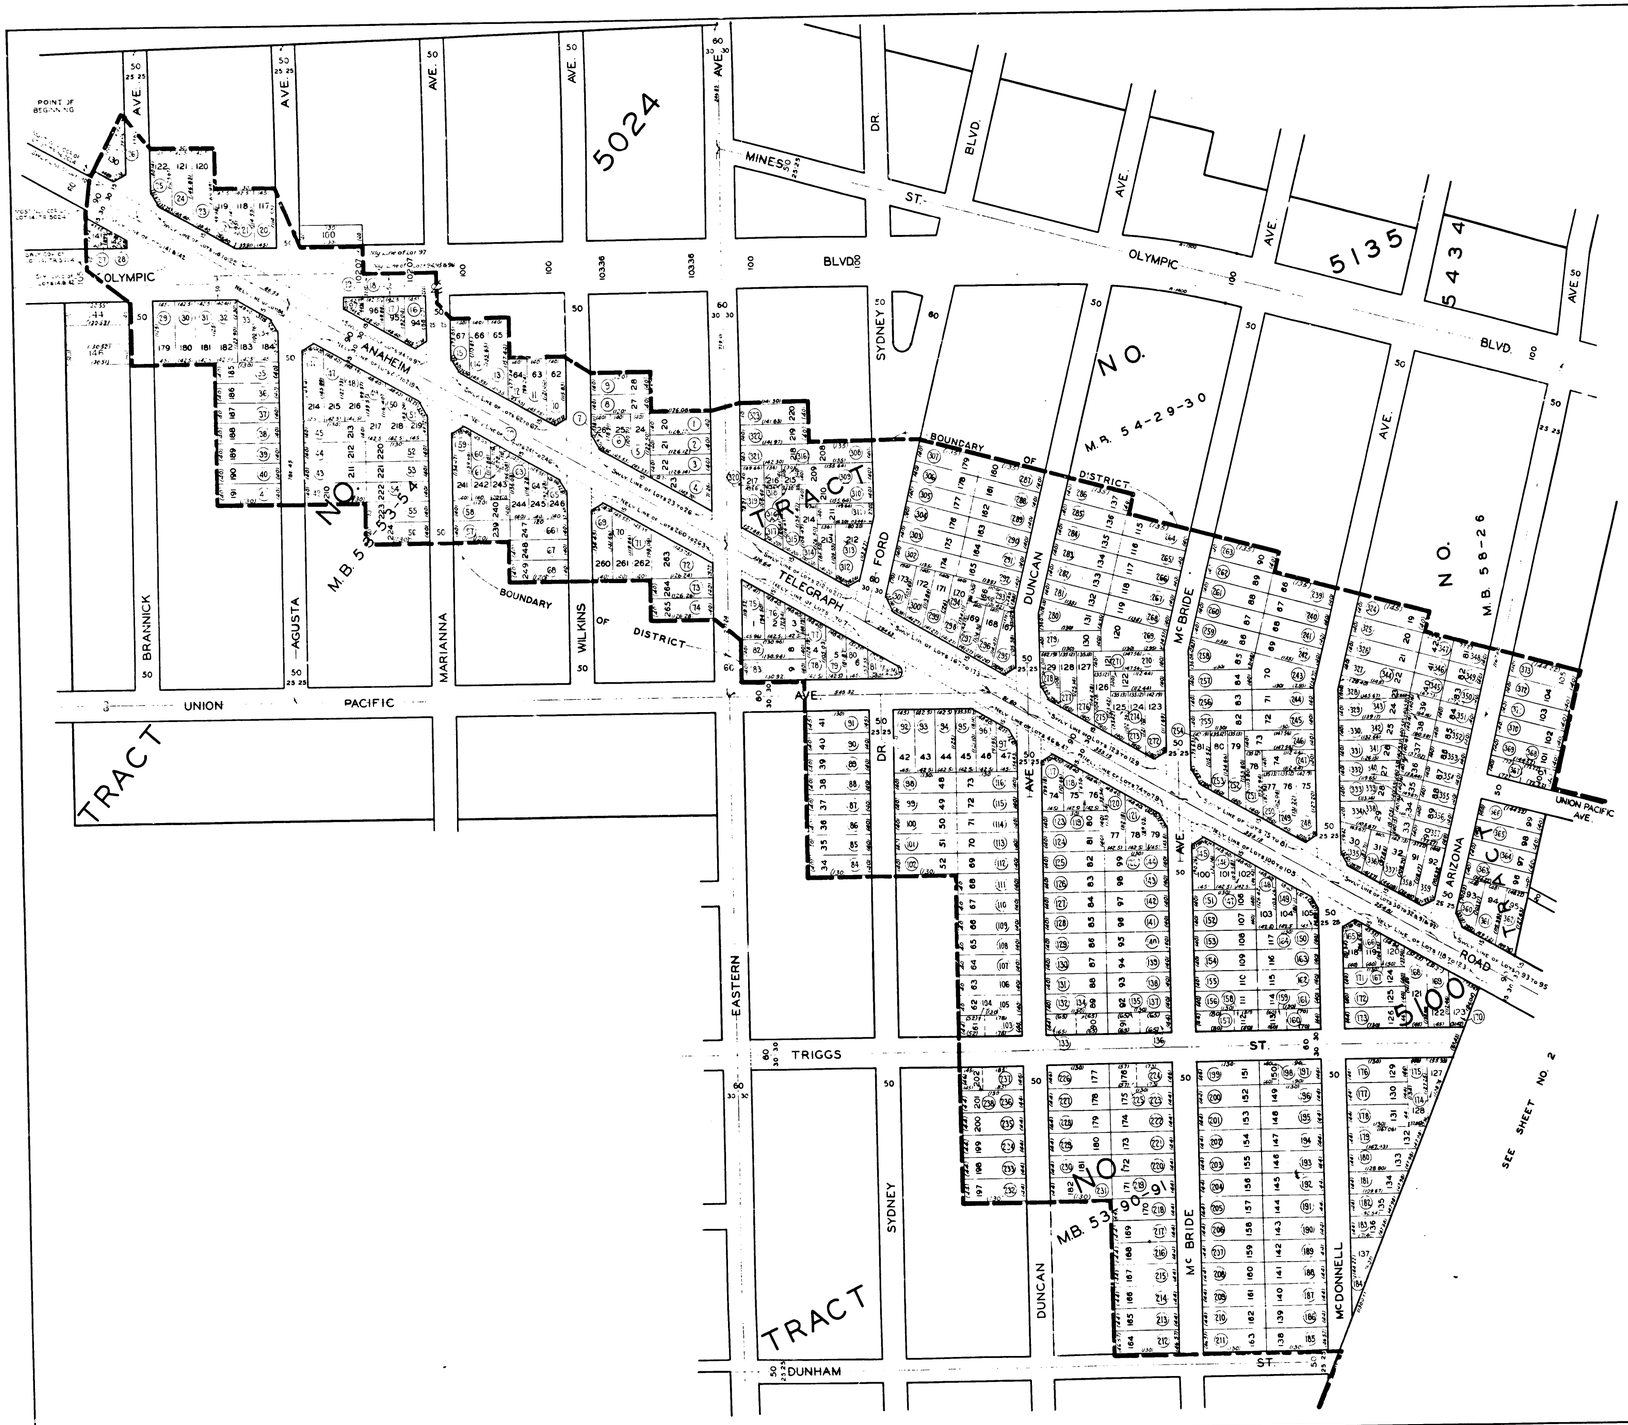

SCALE: 1" = 100

MAP

INDICATING BY A BOUNDARY LINE

THE EXTENT OF THE TERRITORY COMPRISING

ACQUISITION AND IMPROVEMENT DISTRICTS NO. 64 AND 202

OF THE COUNTY OF LOS ANGELES

ASSESSED FOR REFUNDING THE OUTSTANDING INDEBTEDNESS OF THE SAID DISTRICTS IN ACCORDANCE WITH THE PROVISIONS OF THE [illegible] AS AMENDED, AND PURSUANT TO THE RESOLUTION OF INTENTION ADOPTED FEBRUARY 27, 1940 BY THE BOARD OF SUPERVISORS OF SAID COUNTY EACH LOT, PIECE OR PARCEL OF LAND WITHIN THE ASSESSMENT DISTRICT IS SHOWN WITH DIMENSIONS IN FEET AND AN ASSESSMENT NUMBER IN A CIRCLE

SCALE AS SHOWN

MARCH 1940

ALFRED JONES – COUNTY SURVEYOR

SUBMITTED [signature] CHIEF DEPUTY

APPROVED [signature] COUNTY SURVEYOR

APPROVED AS TO FORM
JOHN H. O'CONNOR COUNTY COUNSEL
BY [signature] DEPUTY

CSB 1546-1

SHEET NO. 1 OF 5 SHEETS

A & I NO. 64 & 202
REFUNDING MAP
DRAWN [illegible]
CHECKED [illegible]