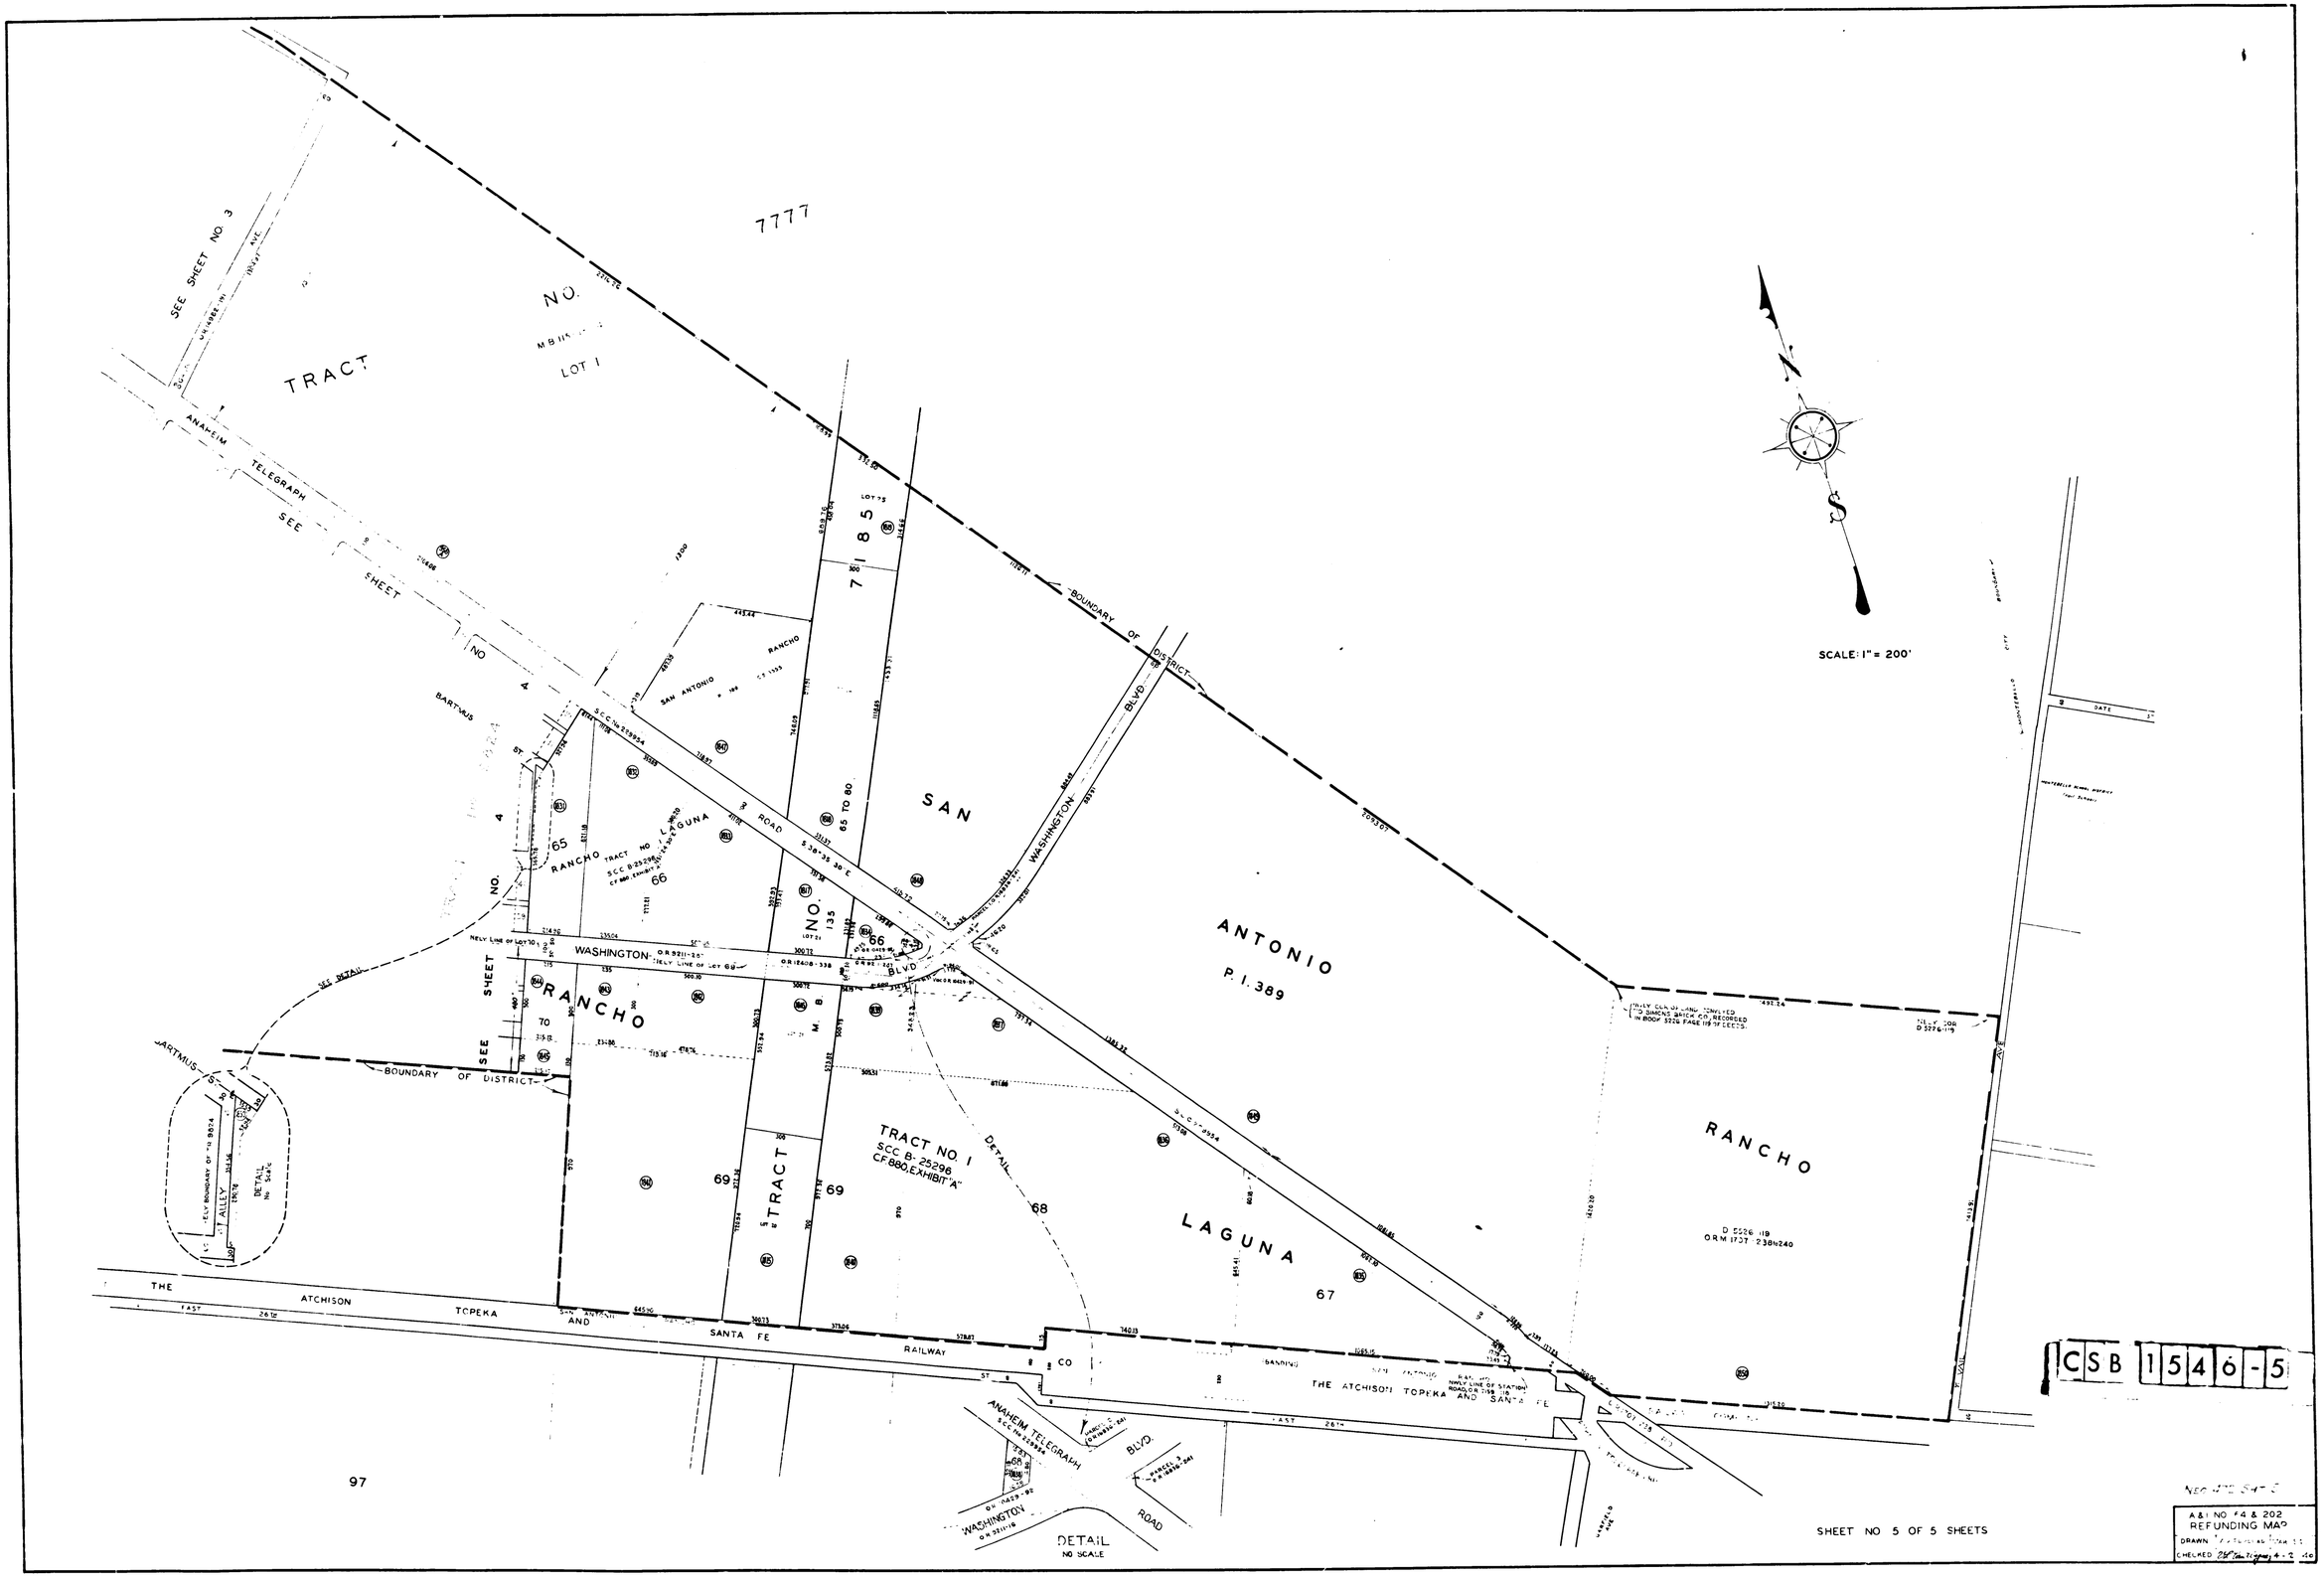

7777
TRACT NO. 7185
LOT 1
SEE SHEET NO. 3
ANAHEIM TELEGRAPH
SEE SHEET NO. 4
BARTMUS ST.
SAN ANTONIO RANCHO
SAN ANTONIO
P. I. 389
RANCHO LAGUNA
TRACT NO. 1
SCC B-25296
CF 880, EXHIBIT "A"
WASHINGTON BLVD.
BOUNDARY OF DISTRICT
DETAIL
THE ATCHISON TOPEKA AND SANTA FE RAILWAY
ANAHEIM TELEGRAPH
WASHINGTON
BLVD.
ROAD
DETAIL
NO SCALE
SCALE: 1" = 200'
CSB 1546-5
SHEET NO 5 OF 5 SHEETS
A&I NO 64 & 202
REFUNDING MAP
DRAWN
CHECKED