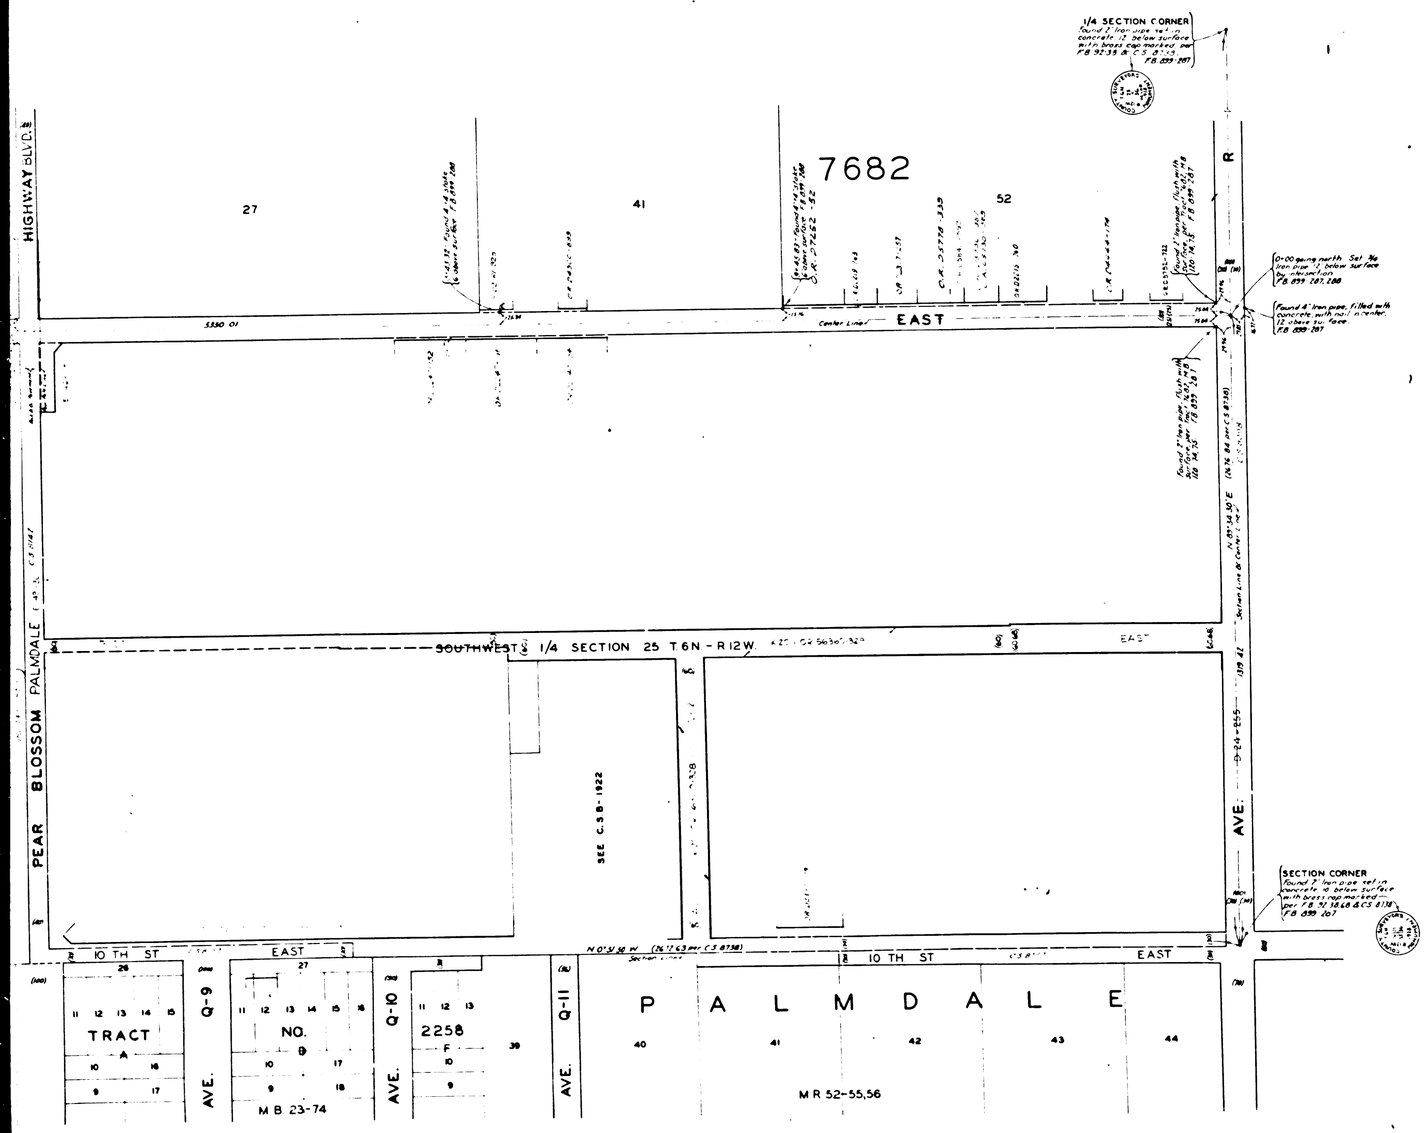

MAP OF

12TH. STREET EAST

FROM

AVENUE Q

TO

AVENUE R

COUNTY SURVEYORS MAP Nº B-1557.

SCALE - 1 INCH = 100 FT.

JOB NUMBER 5058.

ALFRED JONES - COUNTY SURVEYOR

SURVEYED - NOVEMBER 1939

BEARINGS ARE BASED ON THE BEARING OF WEST LINE SEC. 25, T.6N R.12W, AS SHOWN ON C.S. 8738

F.B. 899 - 285-288

FIELD WORK BY . . . E.A. ROSEGRANS.
OFFICE WORK BY . . . K.R. McPHERSON
F.A. WOOD
CHECKED BY . . . K.R. McPHERSON

CSB-1557
A1 OF A2

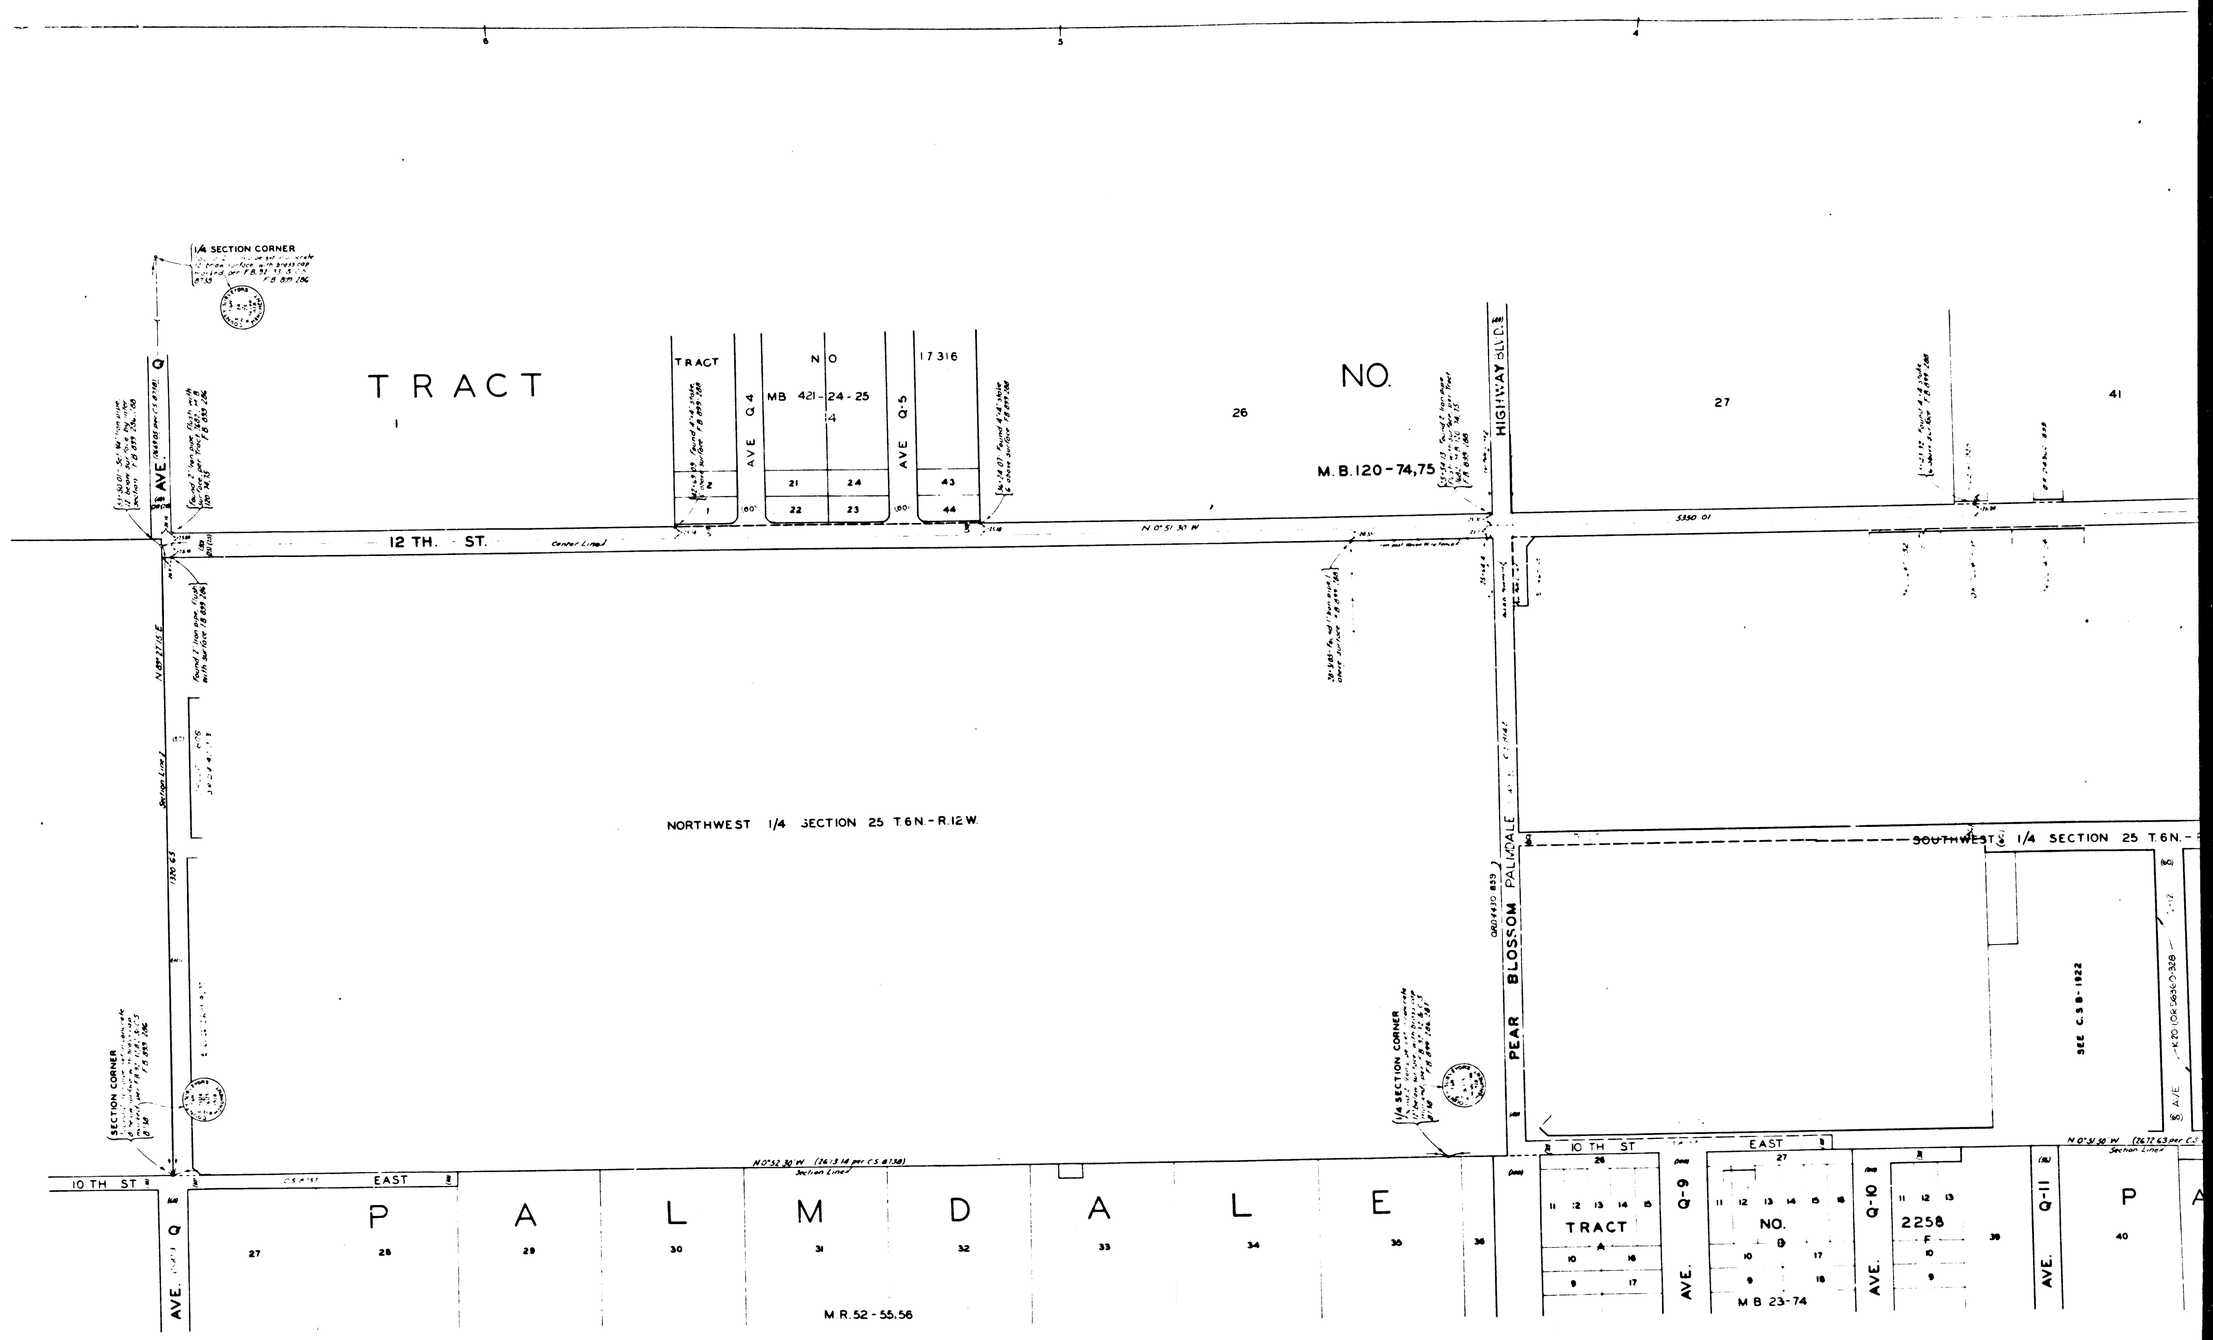

CSB-1557
A2 OF A2