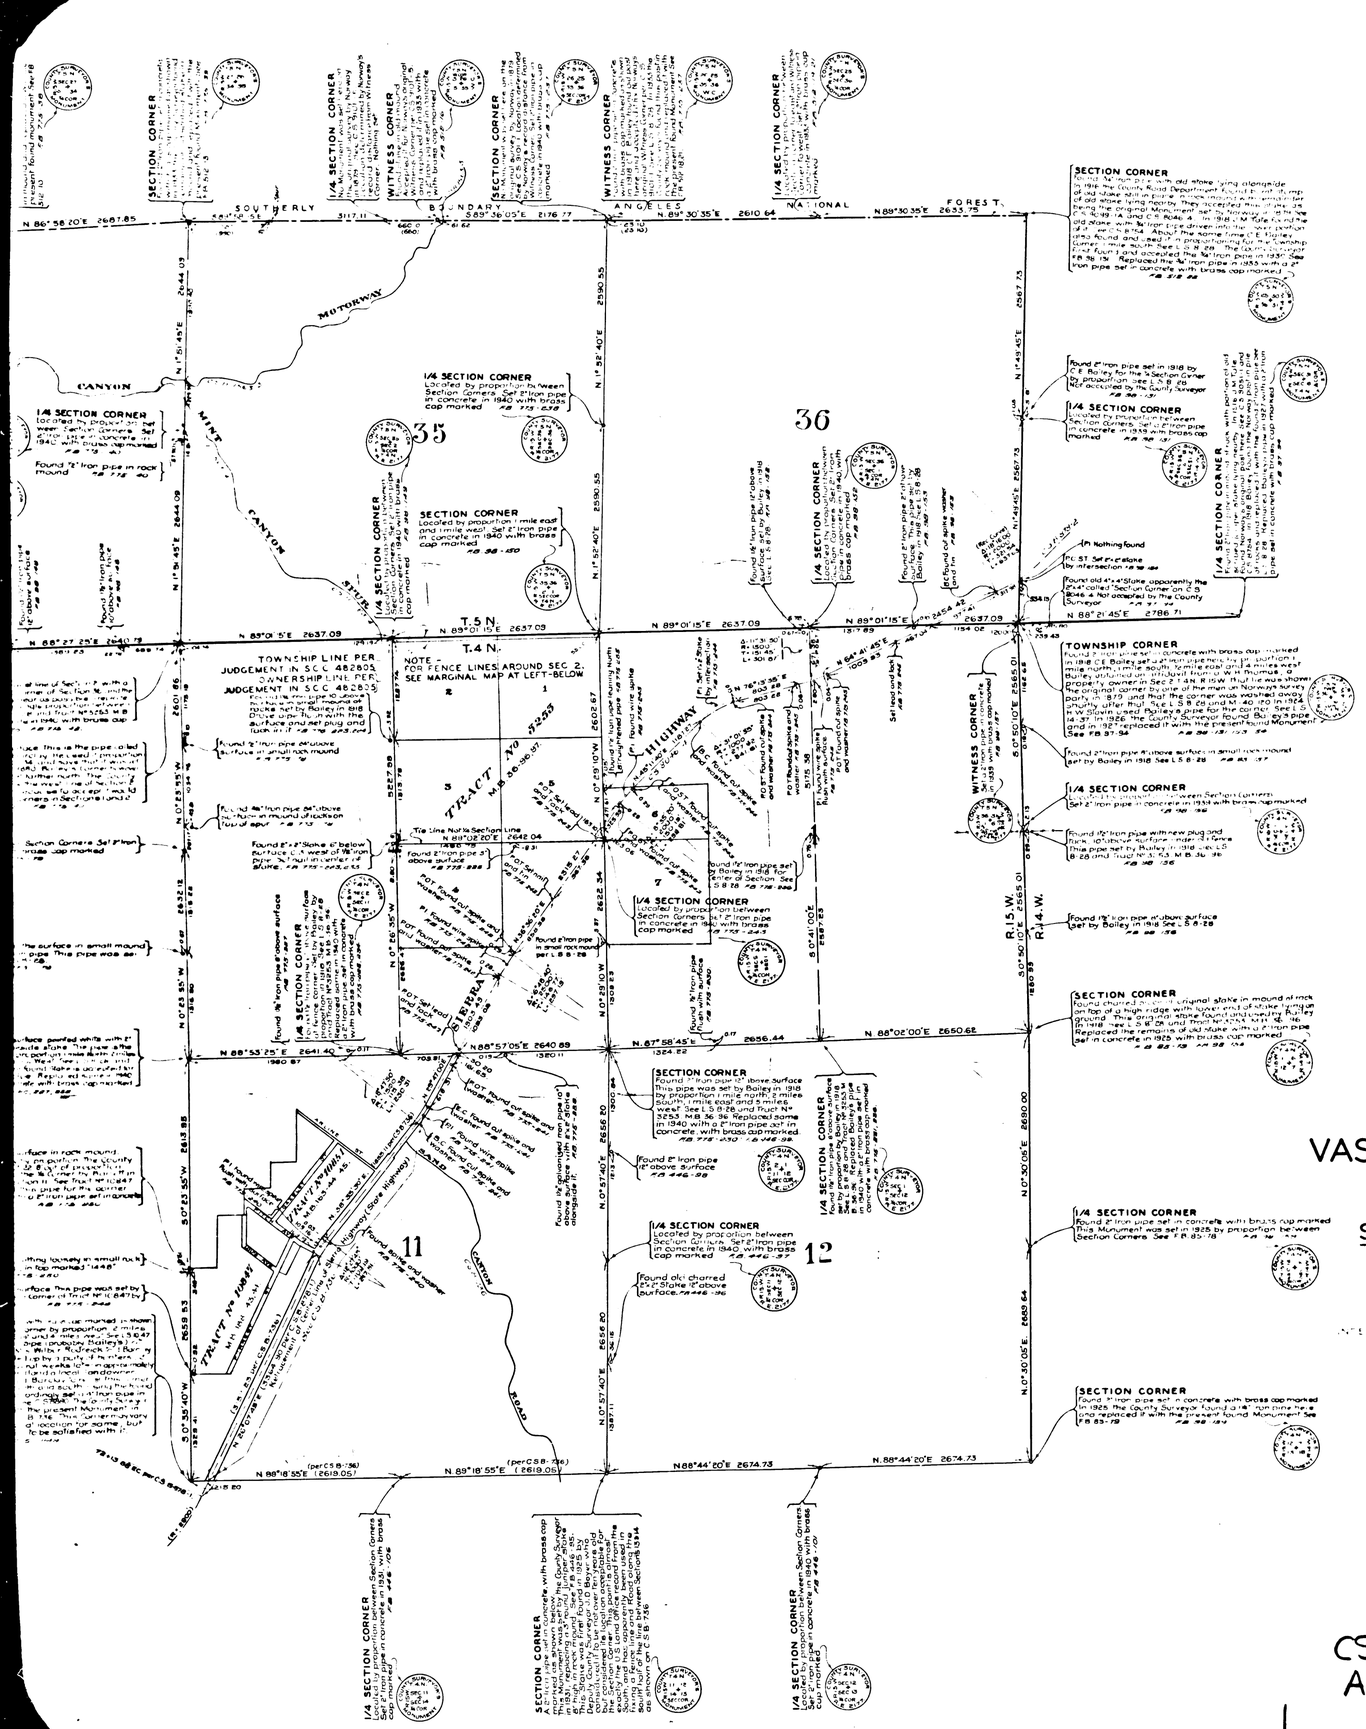

INDEX MAP OF

VASQUEZ CANYON MOTORWAY

FROM

VASQUEZ CANYON ROAD

EASTERLY THROUGH

SECTIONS 34 & 35-T.5 N.R.15 W. S.B.M.

COUNTY SURVEYORS MAP Nº B-1563.

SHEET Nº 1 OF 4 SHEETS.

SCALE: 1 INCH = 600 FT.

JOB NUMBER - 7179

ALFRED JONES-COUNTY SURVEYOR

SURVEYED NOV-1938 TO MAY 1940

SURVEYED UNDER RULE 21. ORD. 929. AT REQUEST OF COUNTY FORESTER AND FIRE WARDEN PER LETTER DATED FEB. 15-1938.

BEARINGS ARE BASED ON TRUE BEARINGS FOR A MERIDIAN THROUGH THE U.S.G.S. TRIANGULATION STATION "PLUM."

F.B. 775-1-255.

FIELD WORK BY F.C. HOWARD.
OFFICE WORK BY K.R. McPHERSON.
H.U.M. HIGGINS.
CHECKED BY K.R. McPHERSON.

CSB-1563-1
A1 0FA2

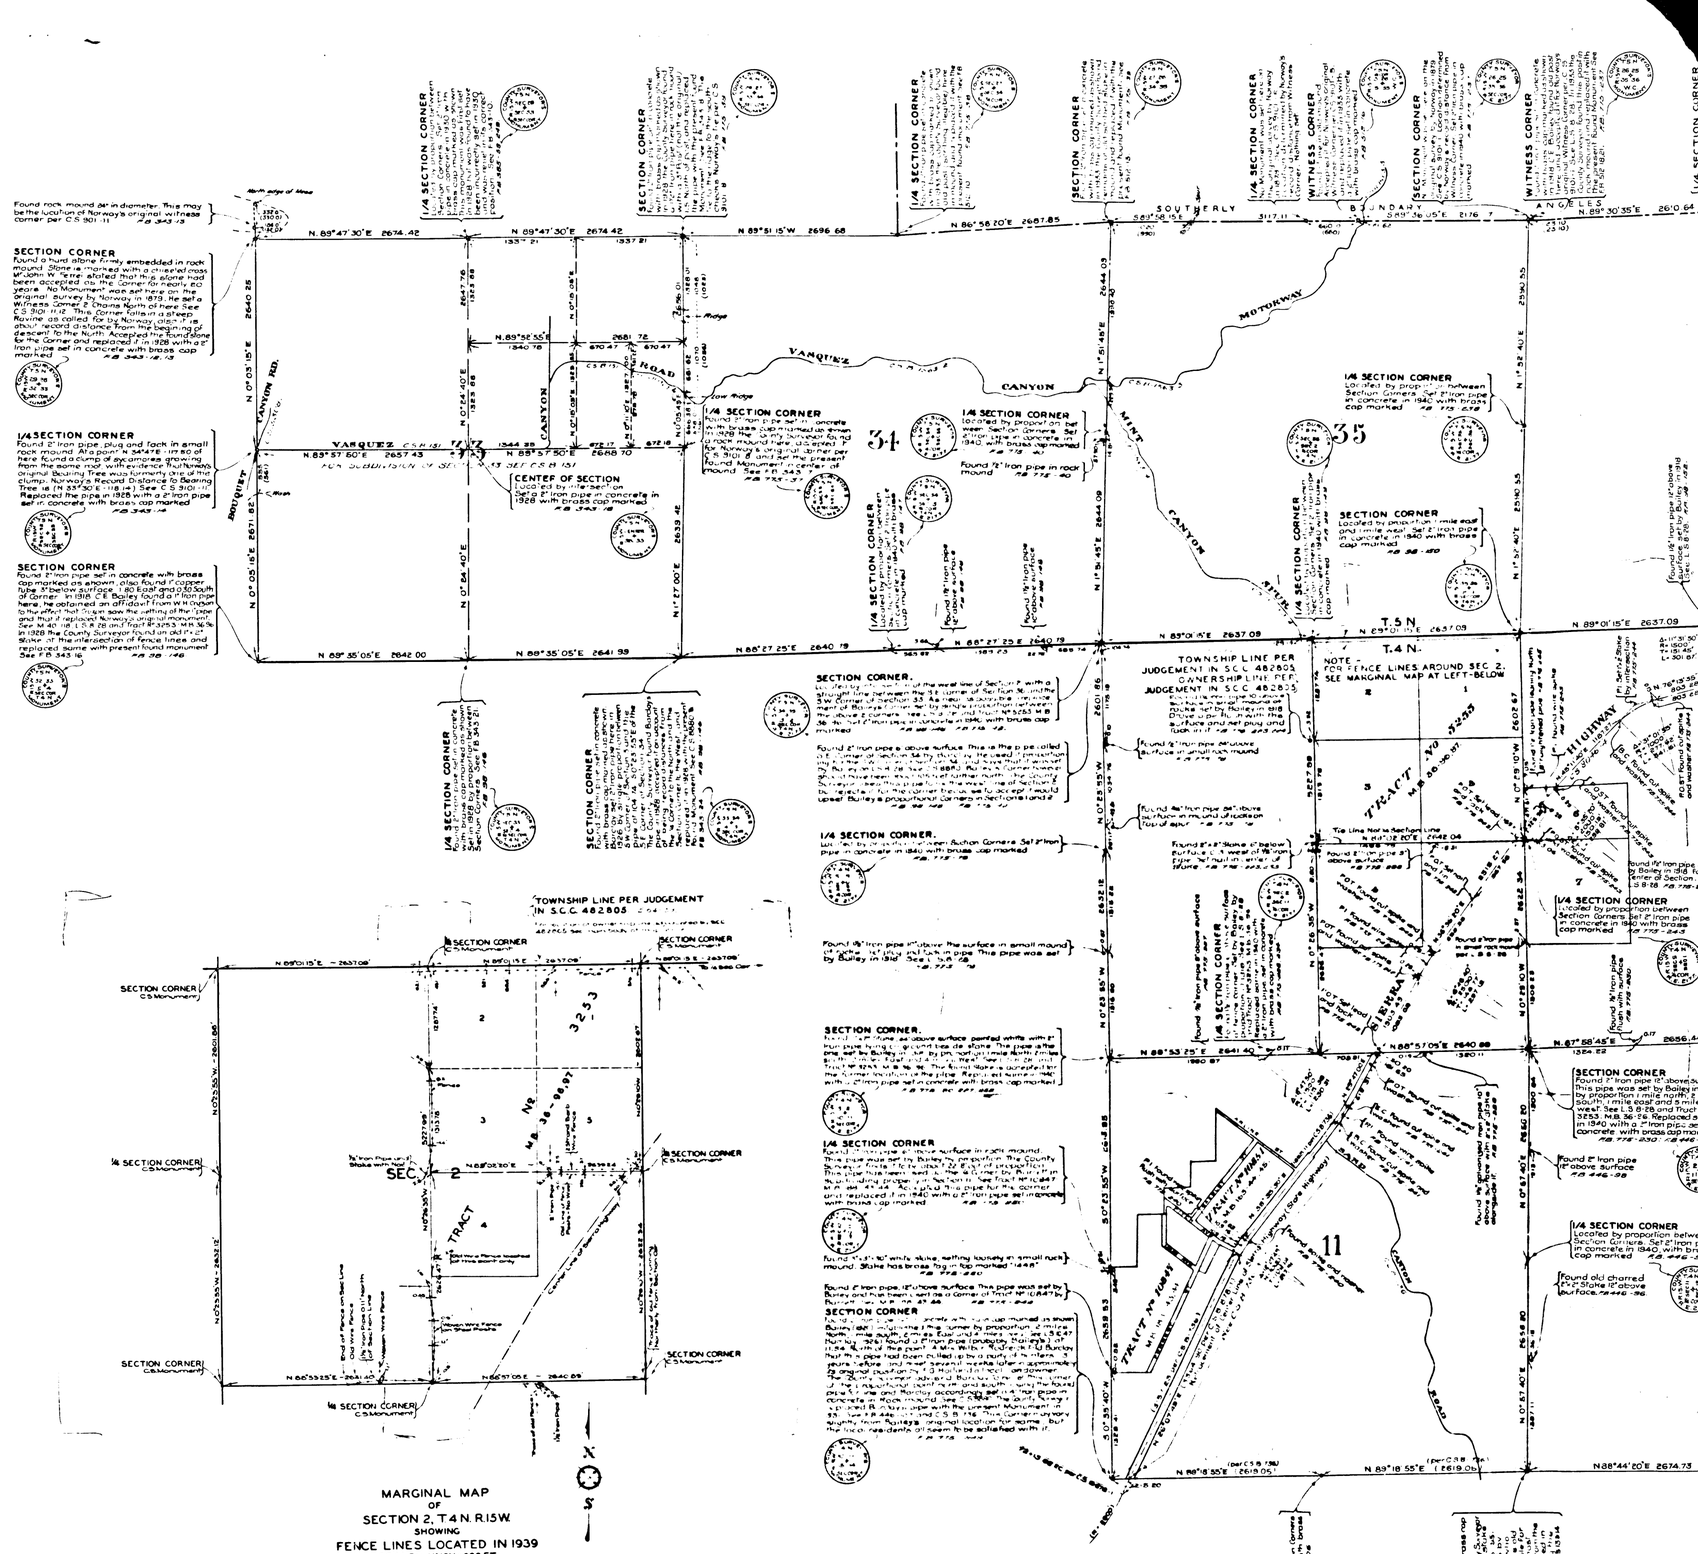

MARGINAL MAP
OF
SECTION 2, T 4 N. R 15 W.
SHOWING
FENCE LINES LOCATED IN 1939
SCALE:- 1 INCH = 600 FT
OFFICE WORK BY. K. R. McPHERSON
R.W. McALLISTER.

CSB-1563-1
A 2 OF A 2