& BARLOW RD.

BLVD.

DR.

WINODEE DR.

ROAD

D E

B A R T O L O

A.

0712.

PICO

WINODEE

SANDLOCK ST.

MOROCO DR.

TRACT

BOLLENBACHER ST.

LOT B.

KELTONVIEW ST.

TRACT

No

LOT D.

REDBIRD

THIS LOCATION ABANDONED

16045

DR.

BY COUNTY SURVEYOR

M.B. 358-46-50

ALLEY

UNSER

HANEY ST.

CARRON DR.

PARAMOUNT BLVD.

M.B. 377-16-18

ALLEY

BY COUNTY

PARTITION

ENGINEER

LOT C.

L.S. 16-39

PHAETON

ALLEY

CANDACE AVE.

TRACT

VISTA PLACE

DR.

TRITON DR.

GLENDOLA DR.

MARCELLUS DR.

CARRON ST.

ADVENT ST.

HAMPLERS ST.

GOODBEE ST.

DALEBURY DRIVE

C.S. 3334

19509

No.

CROSSWAY DR.

Found 1" iron pipe & nail in concrete flush with surface

Most southerly corner of Lot C, Coffman Partition, M.B. 78-78 - F.D. 815-60

DR.

ST. BLVD.

AUG. 1949 C.S. 3334

ALLEY

16120

BLVD. AVE.

ALLEY

TOR. K 6726

CANDACE AVE.

TOR. L 7151

No.

WASHINGTON BLVD.

SEWER

Continued from C.S.B.-1564 Sheet 1.

Continued on C.S.B.-1564-1

THIS LOCATION ABANDONED BY COUNTY ENGINEER JUNE, 1956.

THIS LOCATION ADOPTED BY COUNTY ENGINEER JUNE, 1956.

CSB-1564-2
A1 OF A4

MAP OF

PARAMOUNT BOULEVARD
LEXINGTON ROAD

FROM

GALLATIN SCHOOL HOUSE ROAD

TO

ROSEMEAD BOULEVARD

COUNTY SURVEYORS MAP Nº B-1564

SHEET Nº 2 OF 2 SHEETS

SCALE:-1 INCH = 100 FT.

JOB NUMBER 8264

ALFRED JONES-COUNTY SURVEYOR

SURVEYED OCTOBER 1939 - JANUARY 1941

SURVEYED ON REQUEST OF THE REGIONAL PLANNING COMMISSION PER LETTER DATED FEBRUARY 21, 1939 AND AS AUTHORIZED BY THE BOARD OF SUPERVISORS IN THEIR ORDER OF JUNE 2, 1938.

BEARINGS ARE BASED ON THE BEARING OF PARAMOUNT BOULEVARD PER C.S.B-1220.

F.B. 815 - 3-140.

FIELD WORK BY H.F. EVANS.
OFFICE WORK BY D.A. WHITE.
CHECKED BY A.A. ROESER.

INDEX Nº 36

NOTE :-
SOUTHERLY LIMIT FORMERLY SHOWN AS "PROPOSED PARAMOUNT BLVD."

Revised March 1956 - G.A.B.
Revised May 1956 - D.D.B.
Revised June, 1956 - J.S.

COUNTY SURVEYOR'S MAP B-1564
SHEET 2 OF 2 SHEETS

RIVERA & BARLOW RD.

ROSEMEAD BLVD.

ZOLA AVE.

ZOLA DR.

LOS TOROS AVE.

CALICO AVE.

TRACT No 16274

TRACT No 14330

TRACT No 16316

M.B. 373-29-31

DULIN ALLEY

M.B. 373-10-12

TOWNLEY AVE.

ROSE HEDGE DR.

M.B. 373-35-36

REICULING LN.

HOLBROOK ST.

PARAMOUNT BLVD.

PICO

C.F. 1997

DUNLAP CROSSING ROAD

MANZANOR ST.

BRADHURST ST.

ALDRICH AVE.

MARIS AVE.

TRACT No 14445

MOROCO DR.

REDBIRD DR.

WINODEE DR.

COOLHURST AVE.

M.B. 363-42-46

R.S. 42-30

LOT A.

TOR. K 6712.

PICO

WINODEE

SANDLOCK

MOROCO DR.

TRACT No

LOT D.

REDBIRD

HOFFMAN

THIS LOCATION ABANDONED

16045 DR.

MARIS AVE.

ALLEY

PARAMOUNT BLVD.

M.B. 377-16-18

ADOPTED BY COUNTY PARTITION

SILVERETTE AVE.

L. S. 30-37.

C.S. 3429.

COFFMAN

TOR. J 6713.

LOT F.

LOT E

MINES

C.S. 4-101

M.R. 78-25-27

C.S. 3429.

COFFMAN AND PICO

Proposed Center Line

Proposed Right of Way Line

Center Line

Round 3"iron pipe in concrete flush with surface per L.S. 30-37 & Road Dept. F.B. PT 36-37 & FD6-1120 F.B. 813-81

Round 3"iron pipe in concrete flush with surface per Road Dept. F.B. PT 36-37 & FD6-1120 F.B. 813-81

Round 3"x3" alpha 12" below surface per Road Dept. F.B. FD6-1120 & PT 36-37 & Reset 2"x2" alpha flush with surface F.B. 813-81

Round 3"x3" alpha 12" below surface per Road Dept. F.B. FD6-1120 & PT 36-37 & Reset 2"x2" alpha flush with surface F.B. 813-81

Round concrete monument & brass tag 12" below surface per Road Dept. F.B. FD6-1120 F.B. 815-81

Round 1 1/2" iron pipe 12" below surface per F.B. 395-56-106-58

Round 3"x3" alpha 12" below surface per Road Dept. F.B. PT 36-37 & FD6-1120 F.B. 813-81

Round 3"x3" alpha 12" below surface per Road Dept. F.B. PT 36-37 & FD6-1120 F.B. 813-81

Round concrete monument & brass tag 12" below surface per Road Dept. F.B. FD6-1120 F.B. 815-81

Round 1 1/2" iron pipe 12" below surface per F.B. 395-56-106-58

N. 46° 05' 33" E. 1319.49' Intersection Line Center Line

MARGINAL MAP NO SCALE

Round concrete monument & brass tag 10" below surface per Road Dept. F.B. PT 36-37 F.B. 813-80

Post Del 2"x2" alpha 12" below surface F.B. 813-78

MARGINAL MAP NO SCALE

VAN NORMAN

CSB-1564-2
A2 OF A4

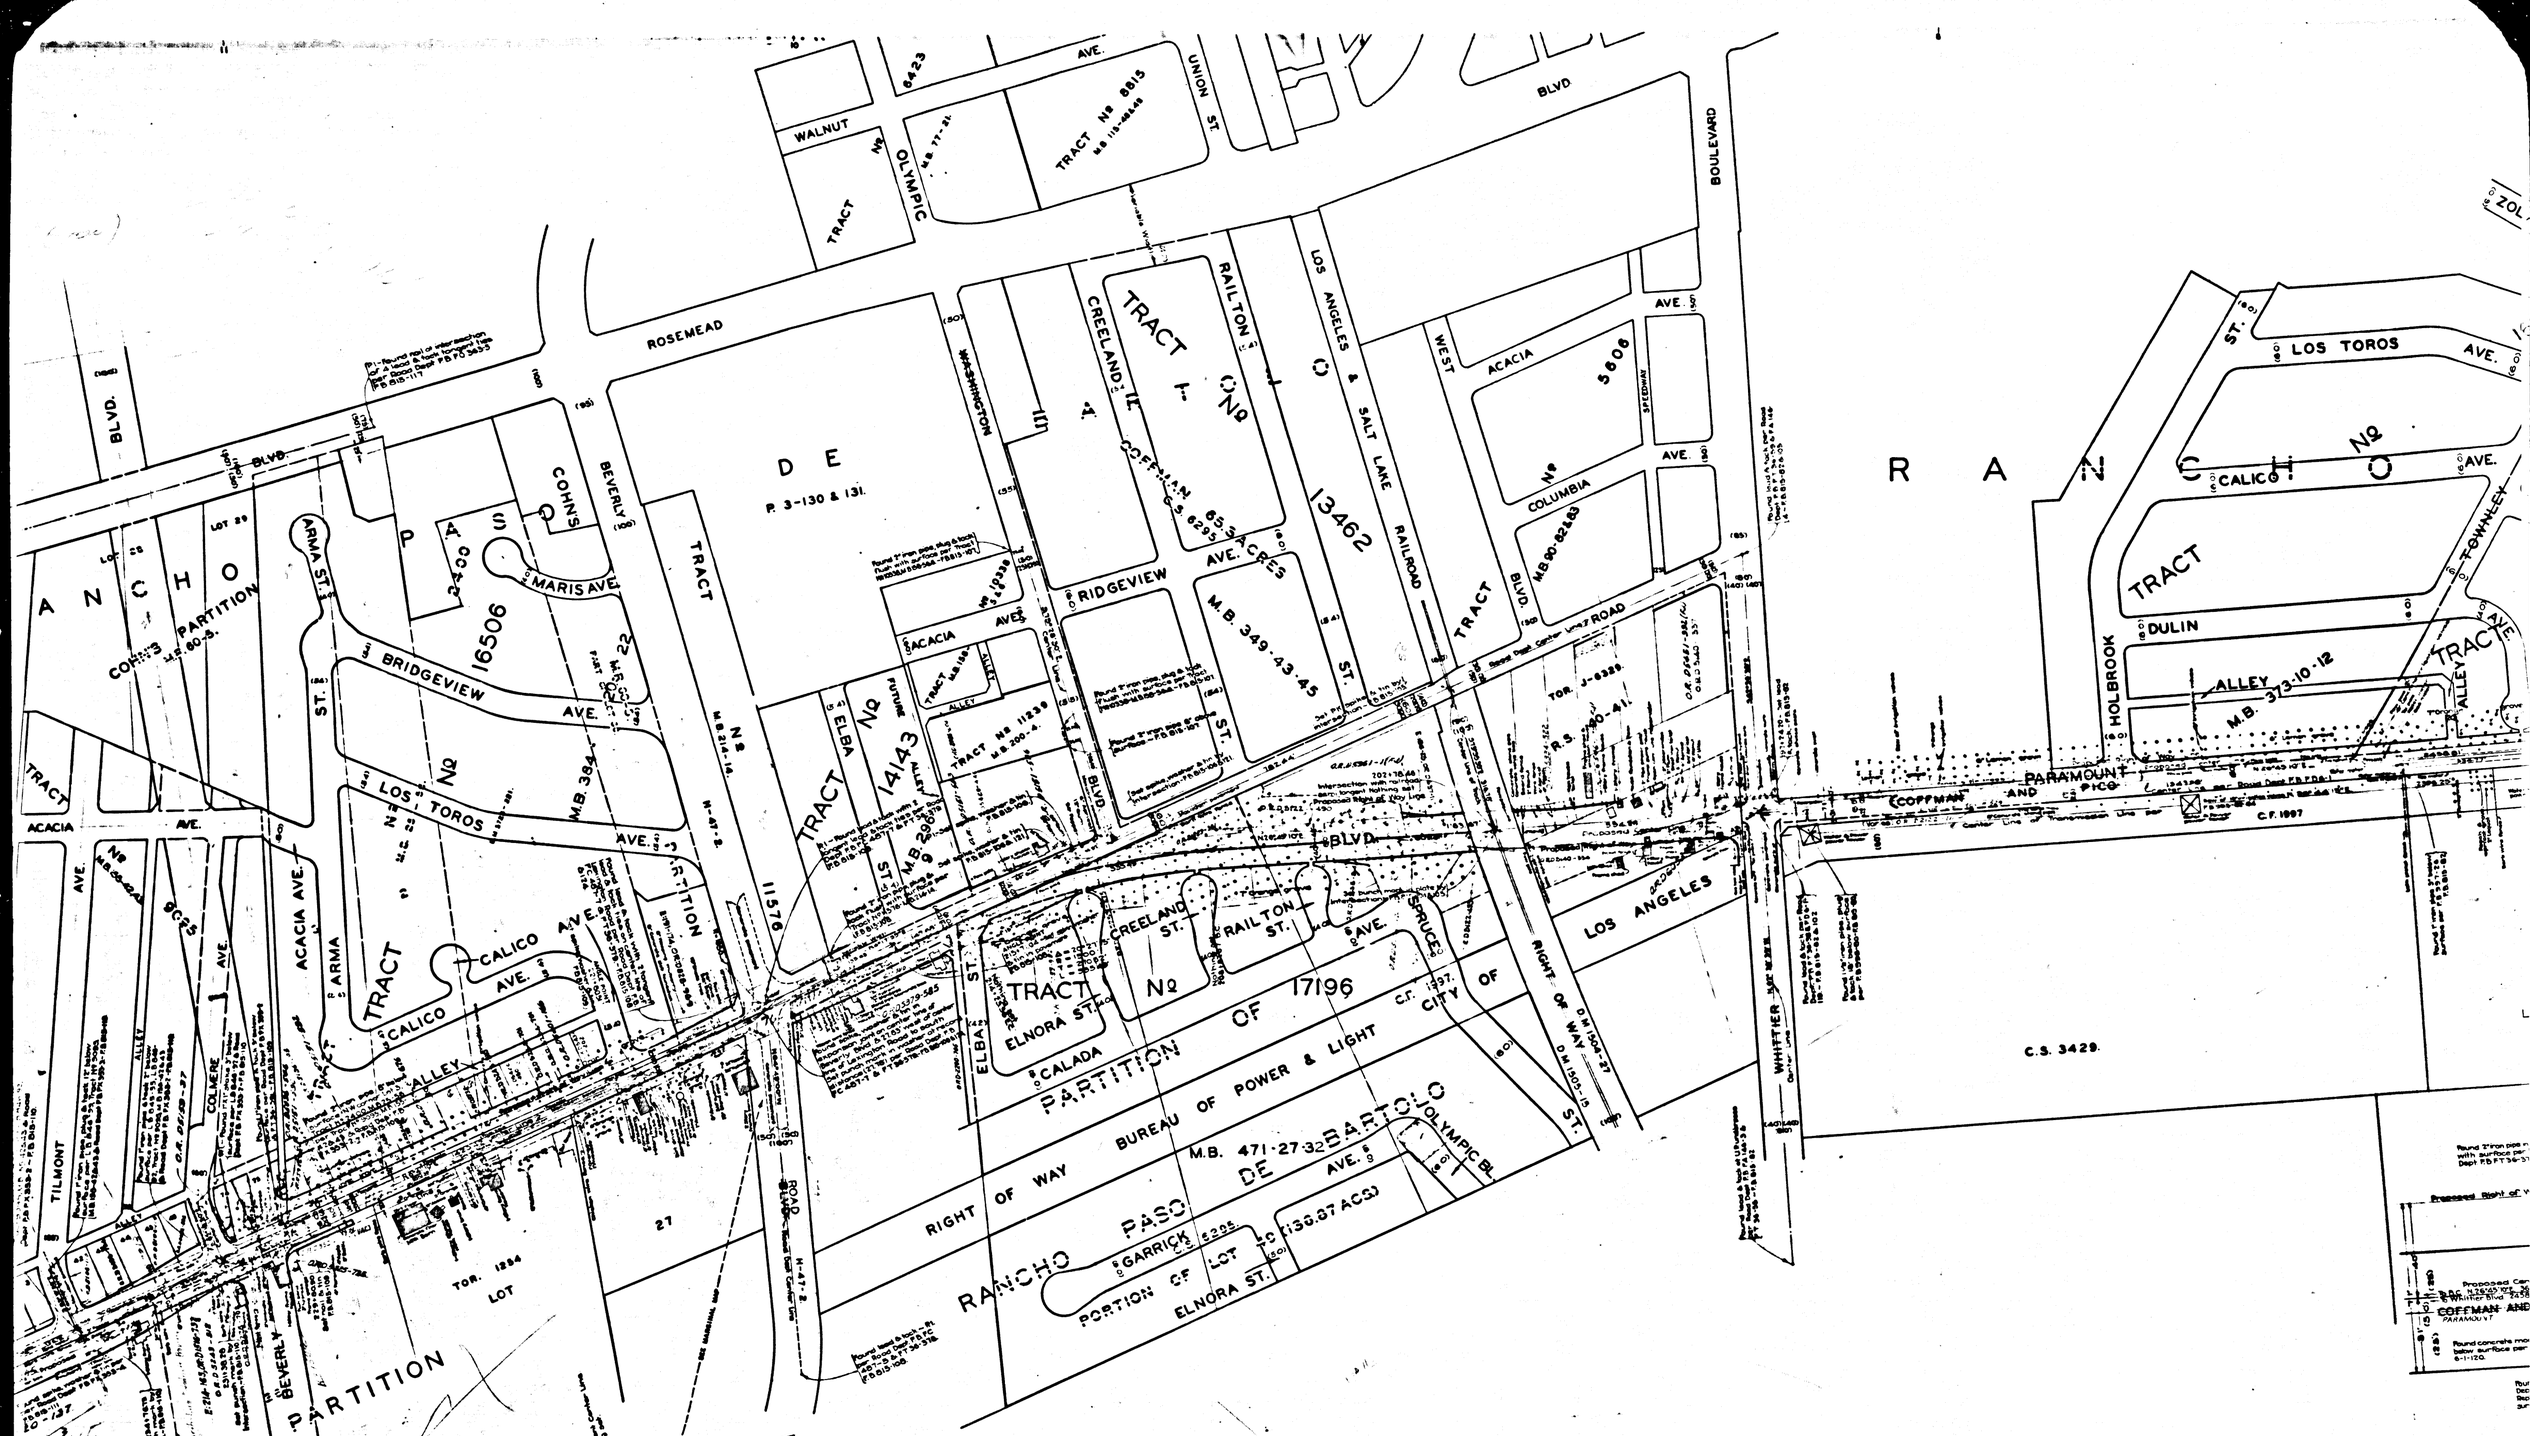

CSB-1564-2
A3 OF A4

ROSEMEAD

BLVD.

C.S.B-1551-2.

ISORA

MARIS

AVE.

ALLEY

PARAMOUNT

ROAD

CALLATIN

LEXINGTON

ZOLA

COLUMBIA

TRACT

ACACIA

SANCHEZ

L.S.35-2

54.58ACS.

TILMONT

COLMERE

ARMA ST.

BRIDGEVIE

LOS TORO

CALICO

COHN'S

LOT

25

- CSB-1564-2
A4 OF A4