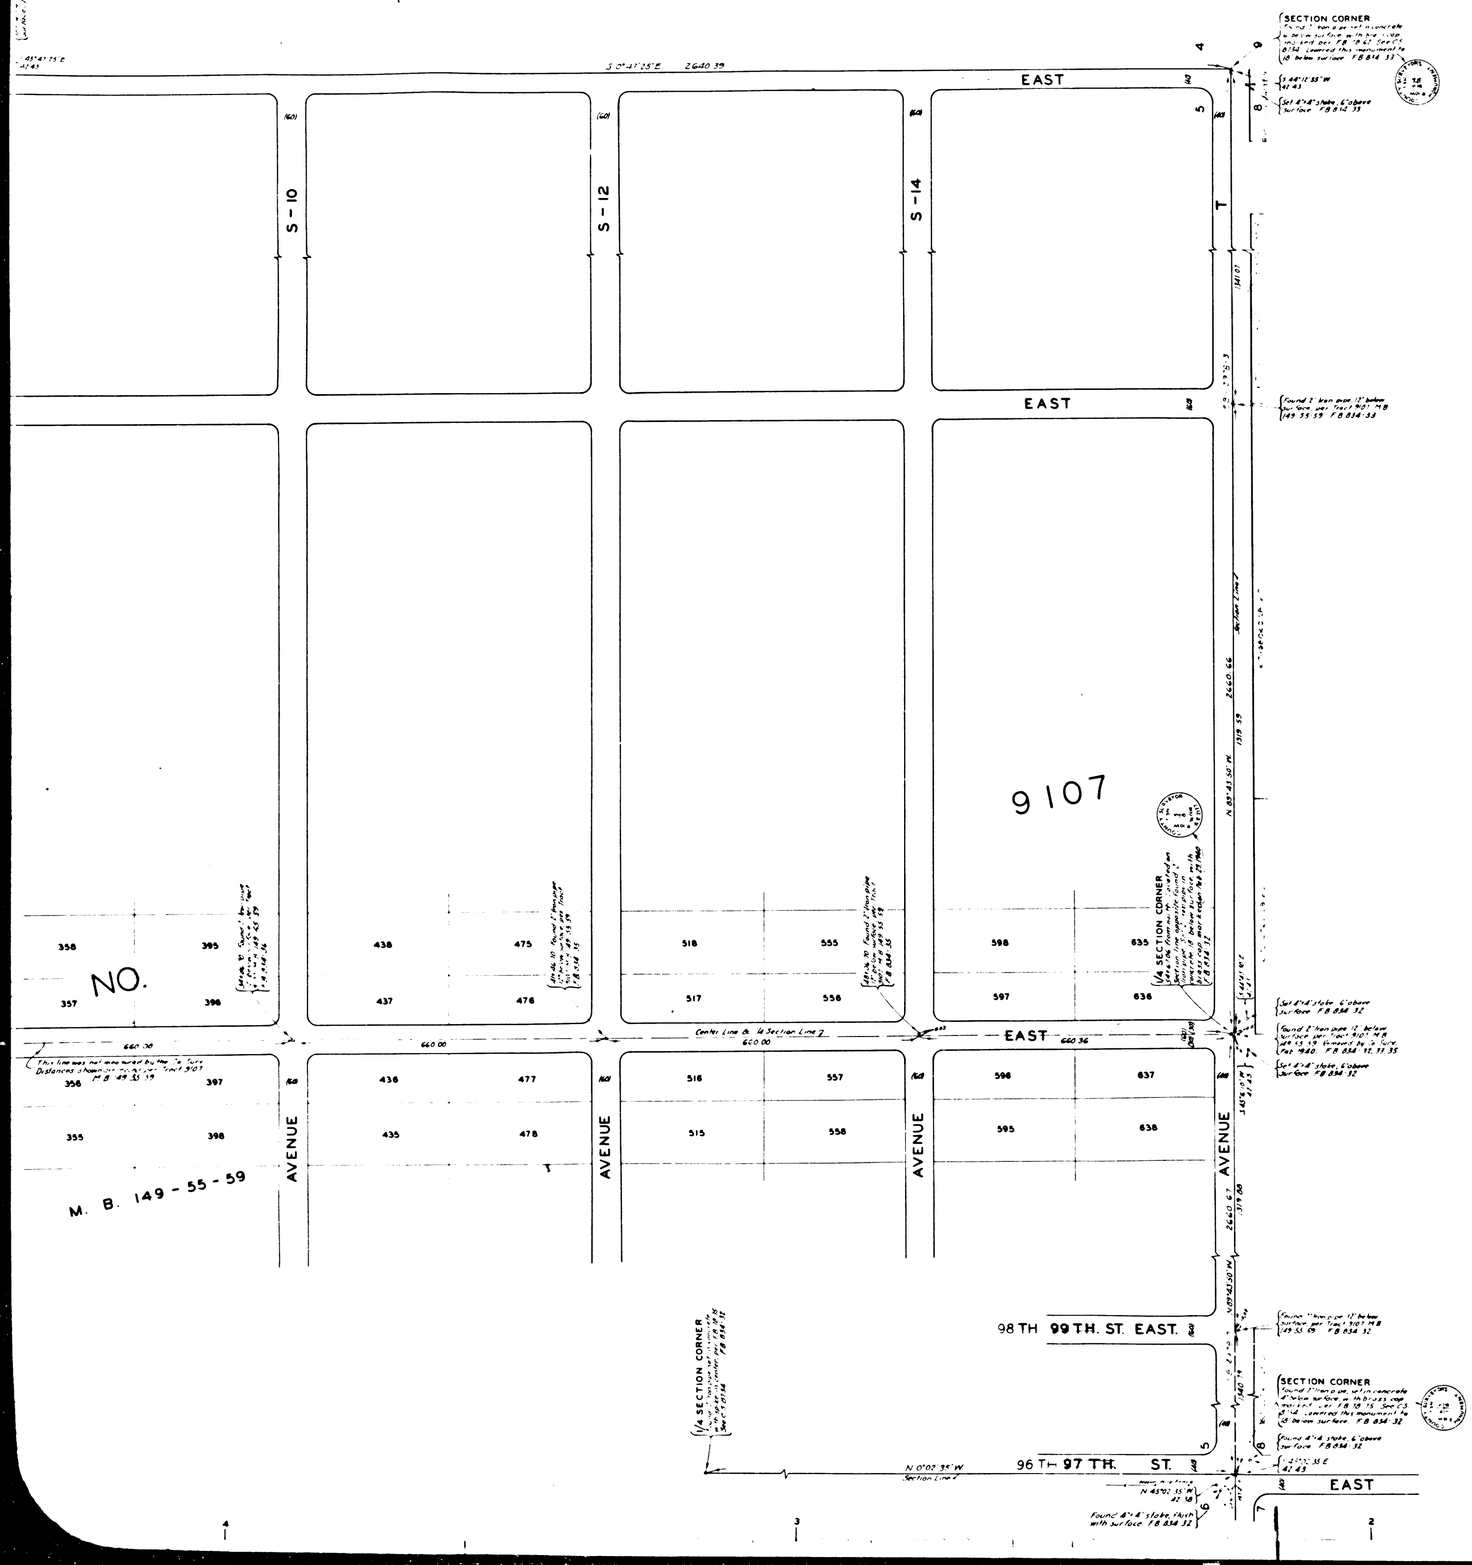

MAP OF

102-ND. STREET EAST

FROM

AVENUE S

TO

AVENUE T

COUNTY SURVEYORS MAP Nº B-1586

SCALE - 1 INCH = 100 FT

JOB NUMBER 5058

INDEX 66

ALFRED JONES - COUNTY SURVEYOR

SURVEYED - FEBRUARY 1940

BEARINGS ARE BASED ON THE BEARING OF NO LINE SECTION 5-T 5N-R 10W PER C.S. 8734

F.B. 834 - 31 - 38

FIELD WORK BY E. A. ROSECRANS

OFFICE WORK BY K. R. McPHERSON

F. A. WOOD

CHECKED BY K. R. McPHERSON

CSB-1586

A 1 OF A 2

COUNTY SURVEYOR'S MAP No B-1586

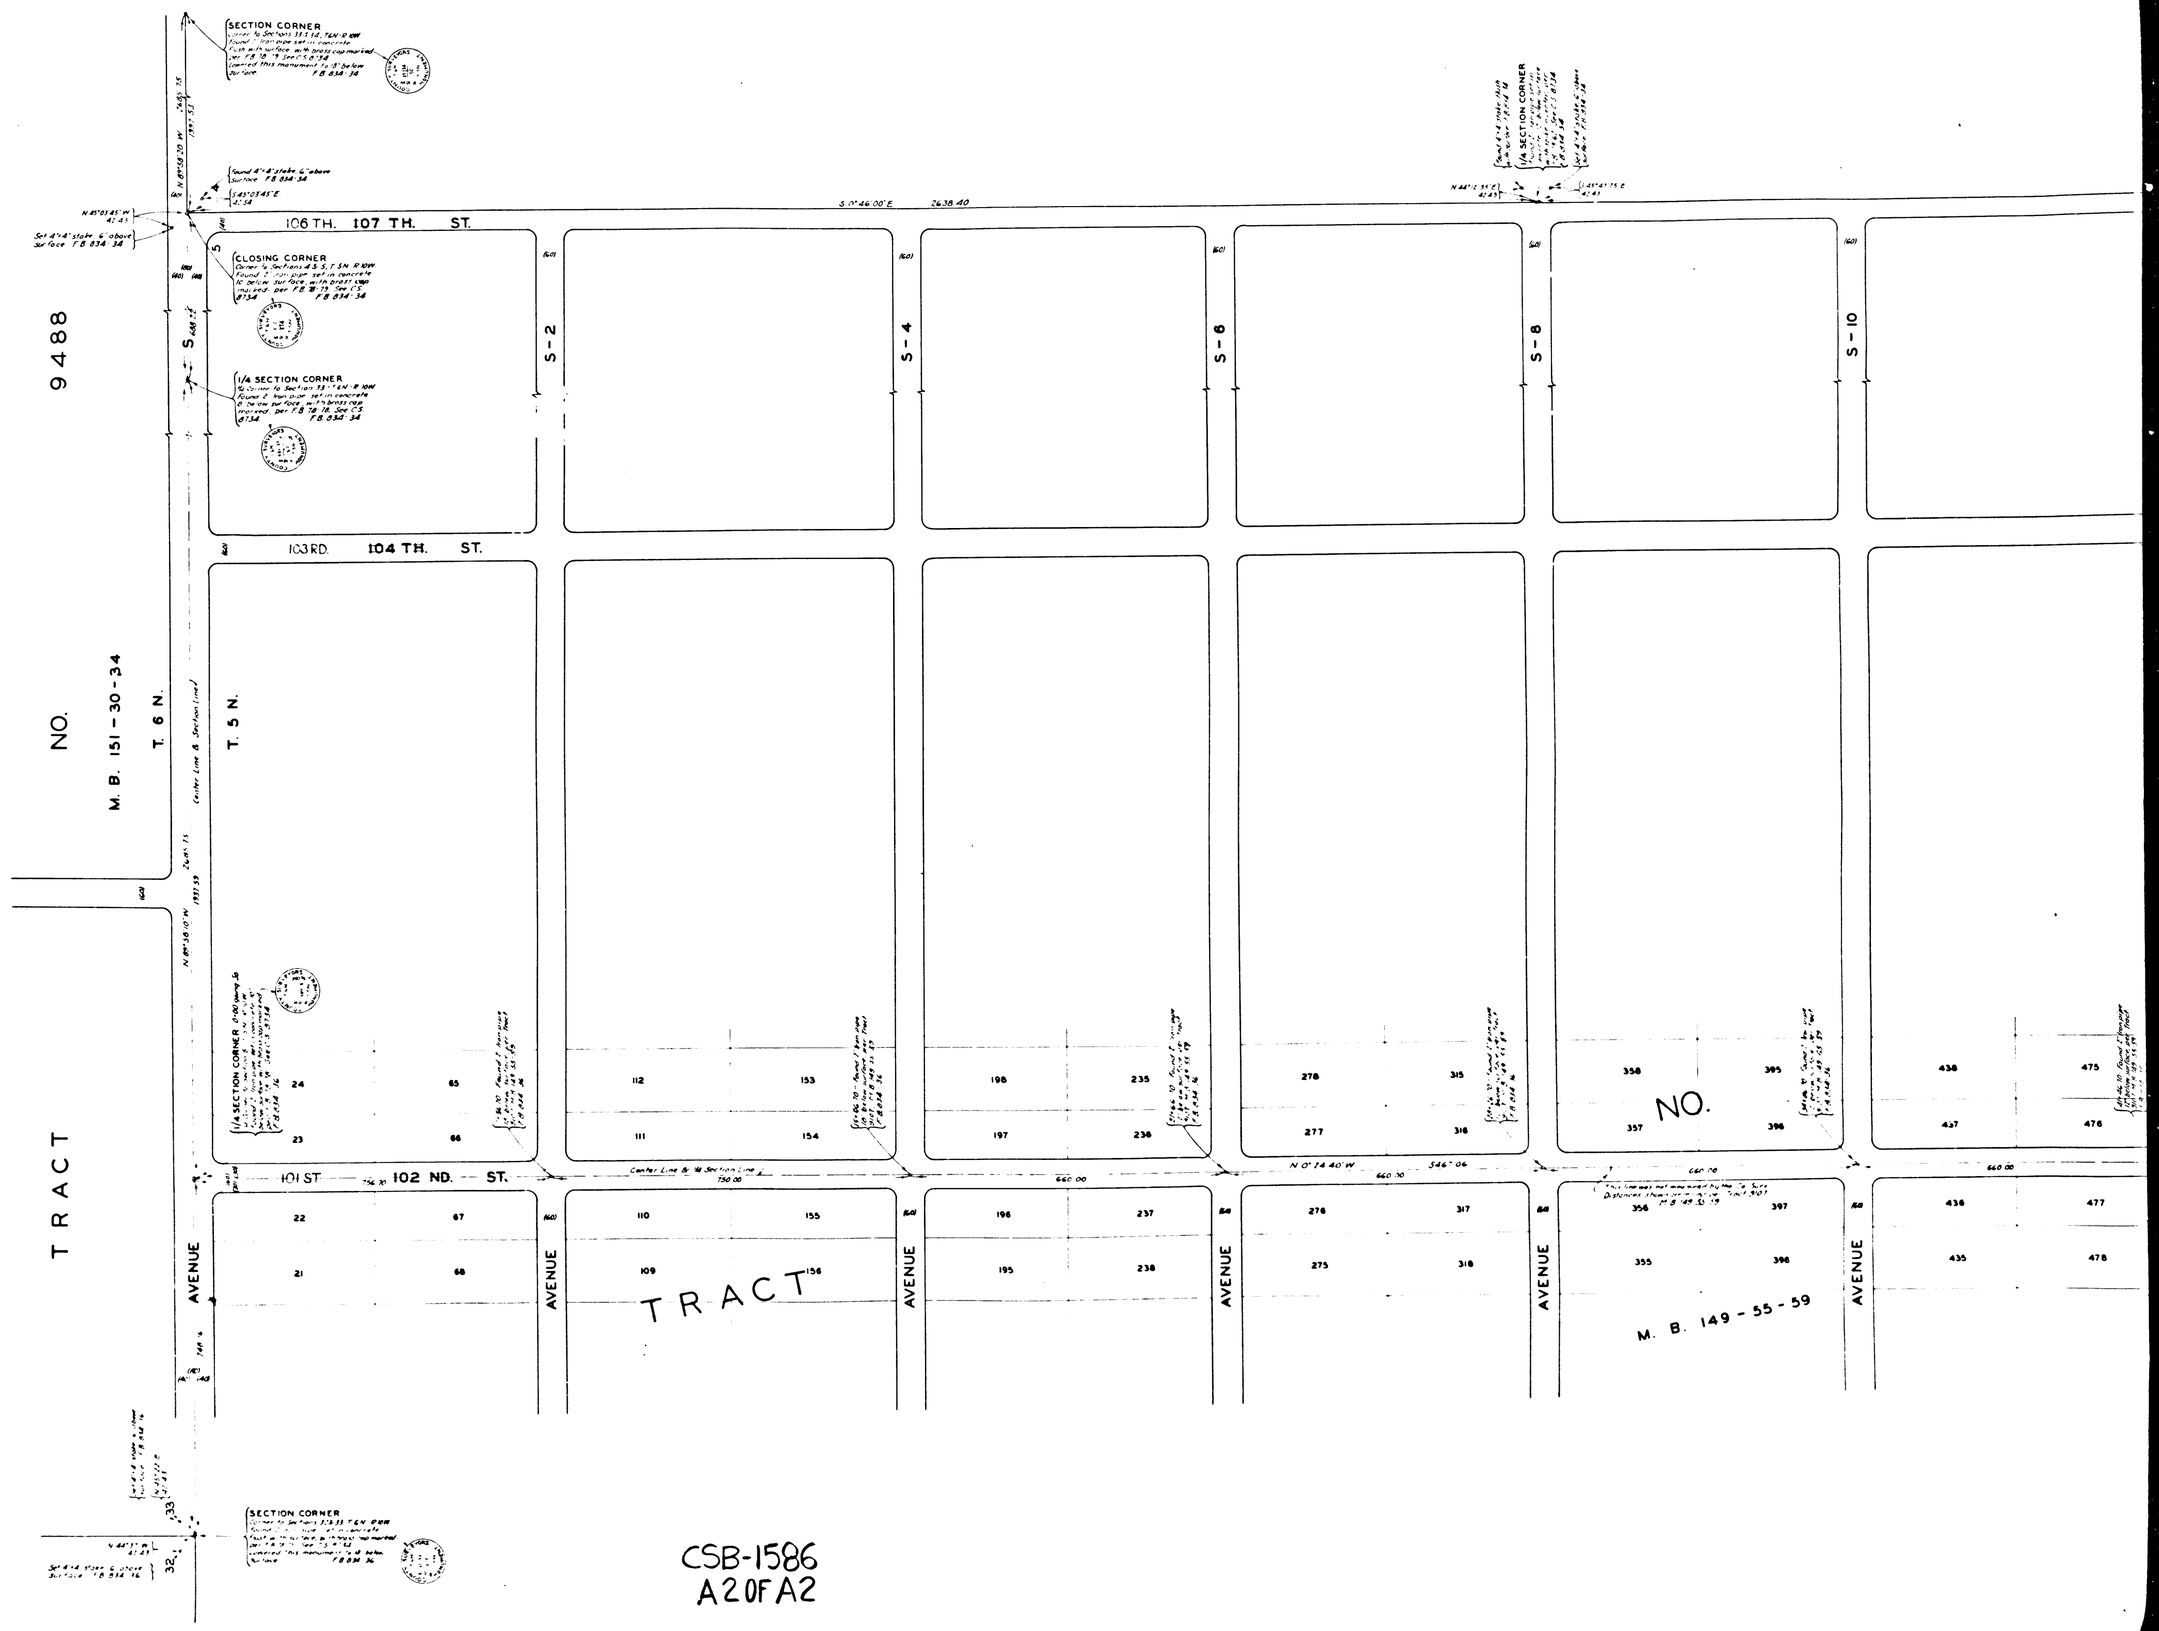

CSB-1586
A 2 OF A 2