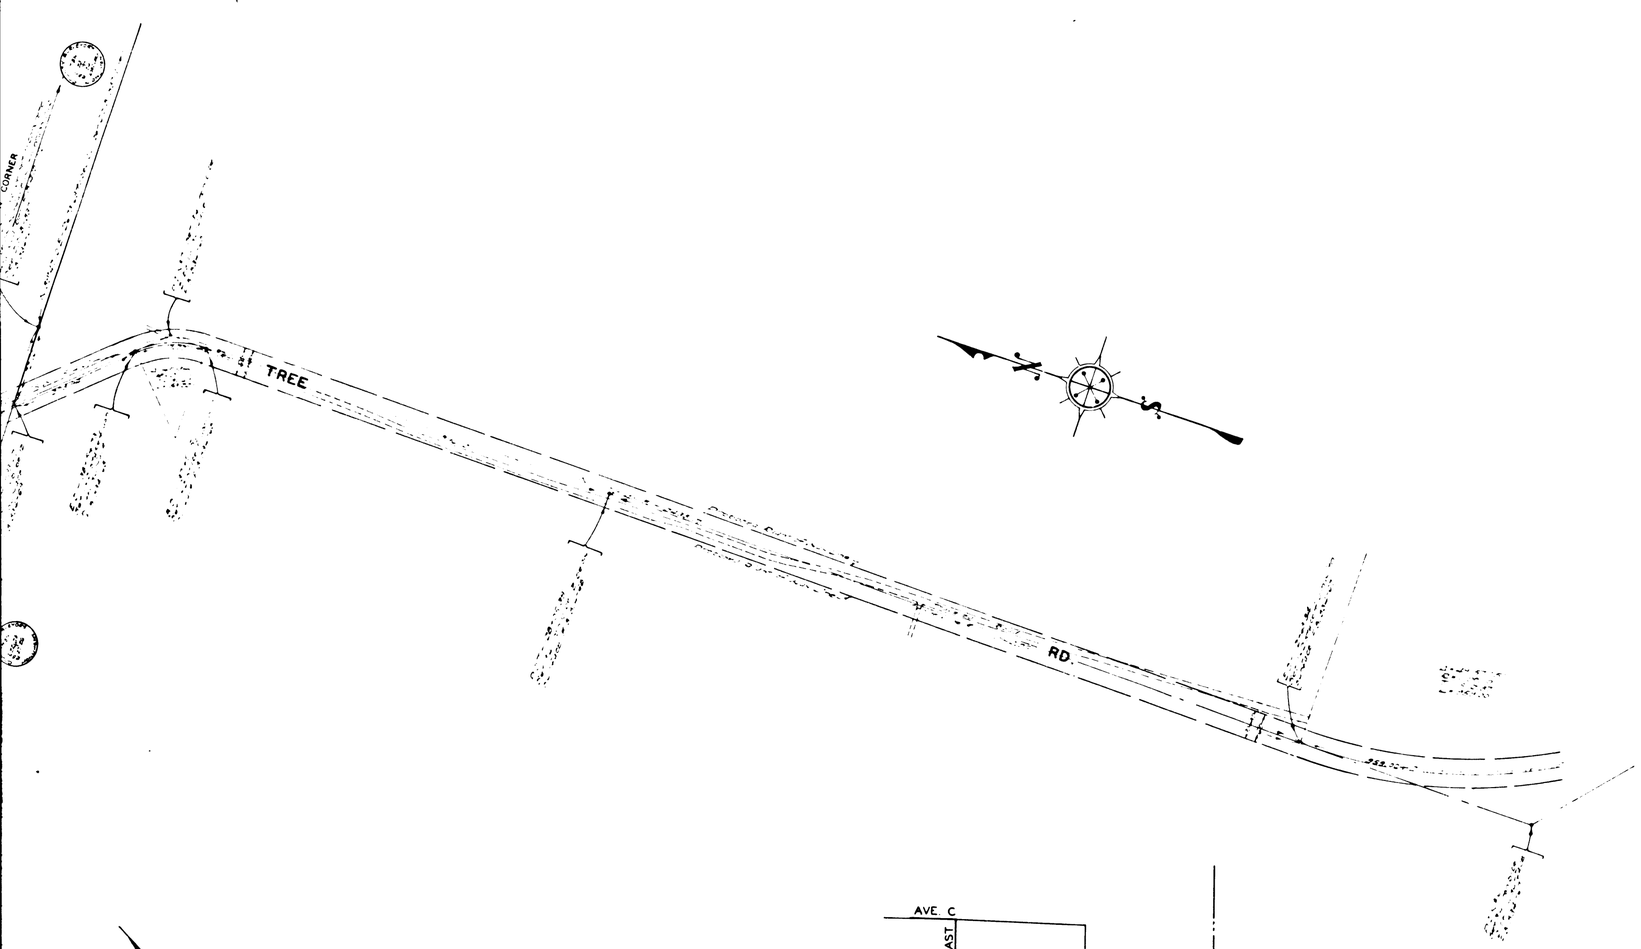

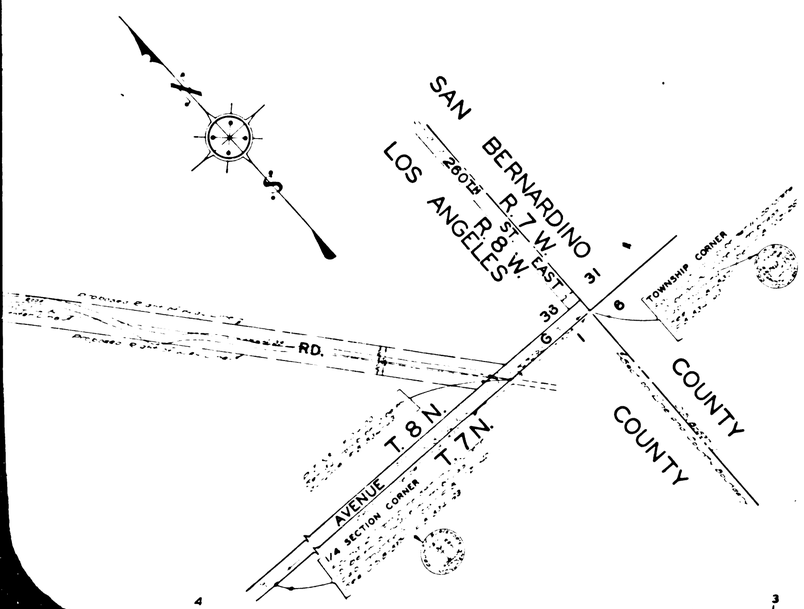

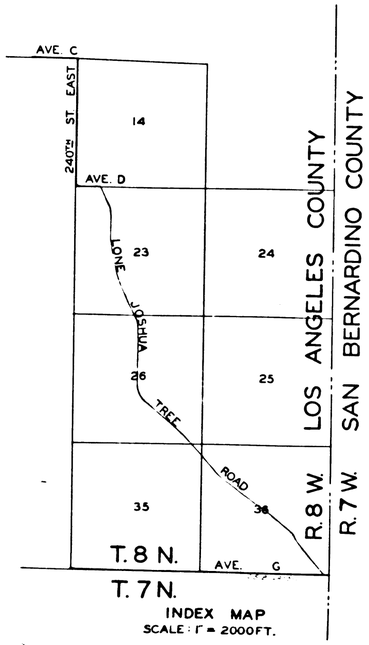

INDEX MAP
SCALE: 1" = 2000 FT.

CSB-1588
A10FA4

MAP OF
LONE JOSHUA TREE ROAD
FROM AVENUE G TO AVENUE D
AND
240TH STREET EAST
FROM AVENUE D TO AVENUE C

COUNTY SURVEYORS MAP No. B-1588
SCALE 1 INCH = 100 FT.

JOB NUMBER 8291

ALFRED JONES — COUNTY SURVEYOR
SURVEYED JAN — APRIL 1940

BEARINGS ARE BASED ON BEARINGS OF SECTION LINES AS SHOWN ON C.S.B.-837-1

F.B. 834 — 61 TO 90

FIELD WORK BY . . . . E. A. ROSECRANS
R. R. McPHERSON
OFFICE WORK BY . . . C. W. COX
CHECKED BY . . . . . R. R. McPHERSON

COUNTY SURVEYOR MAP No. B-1588

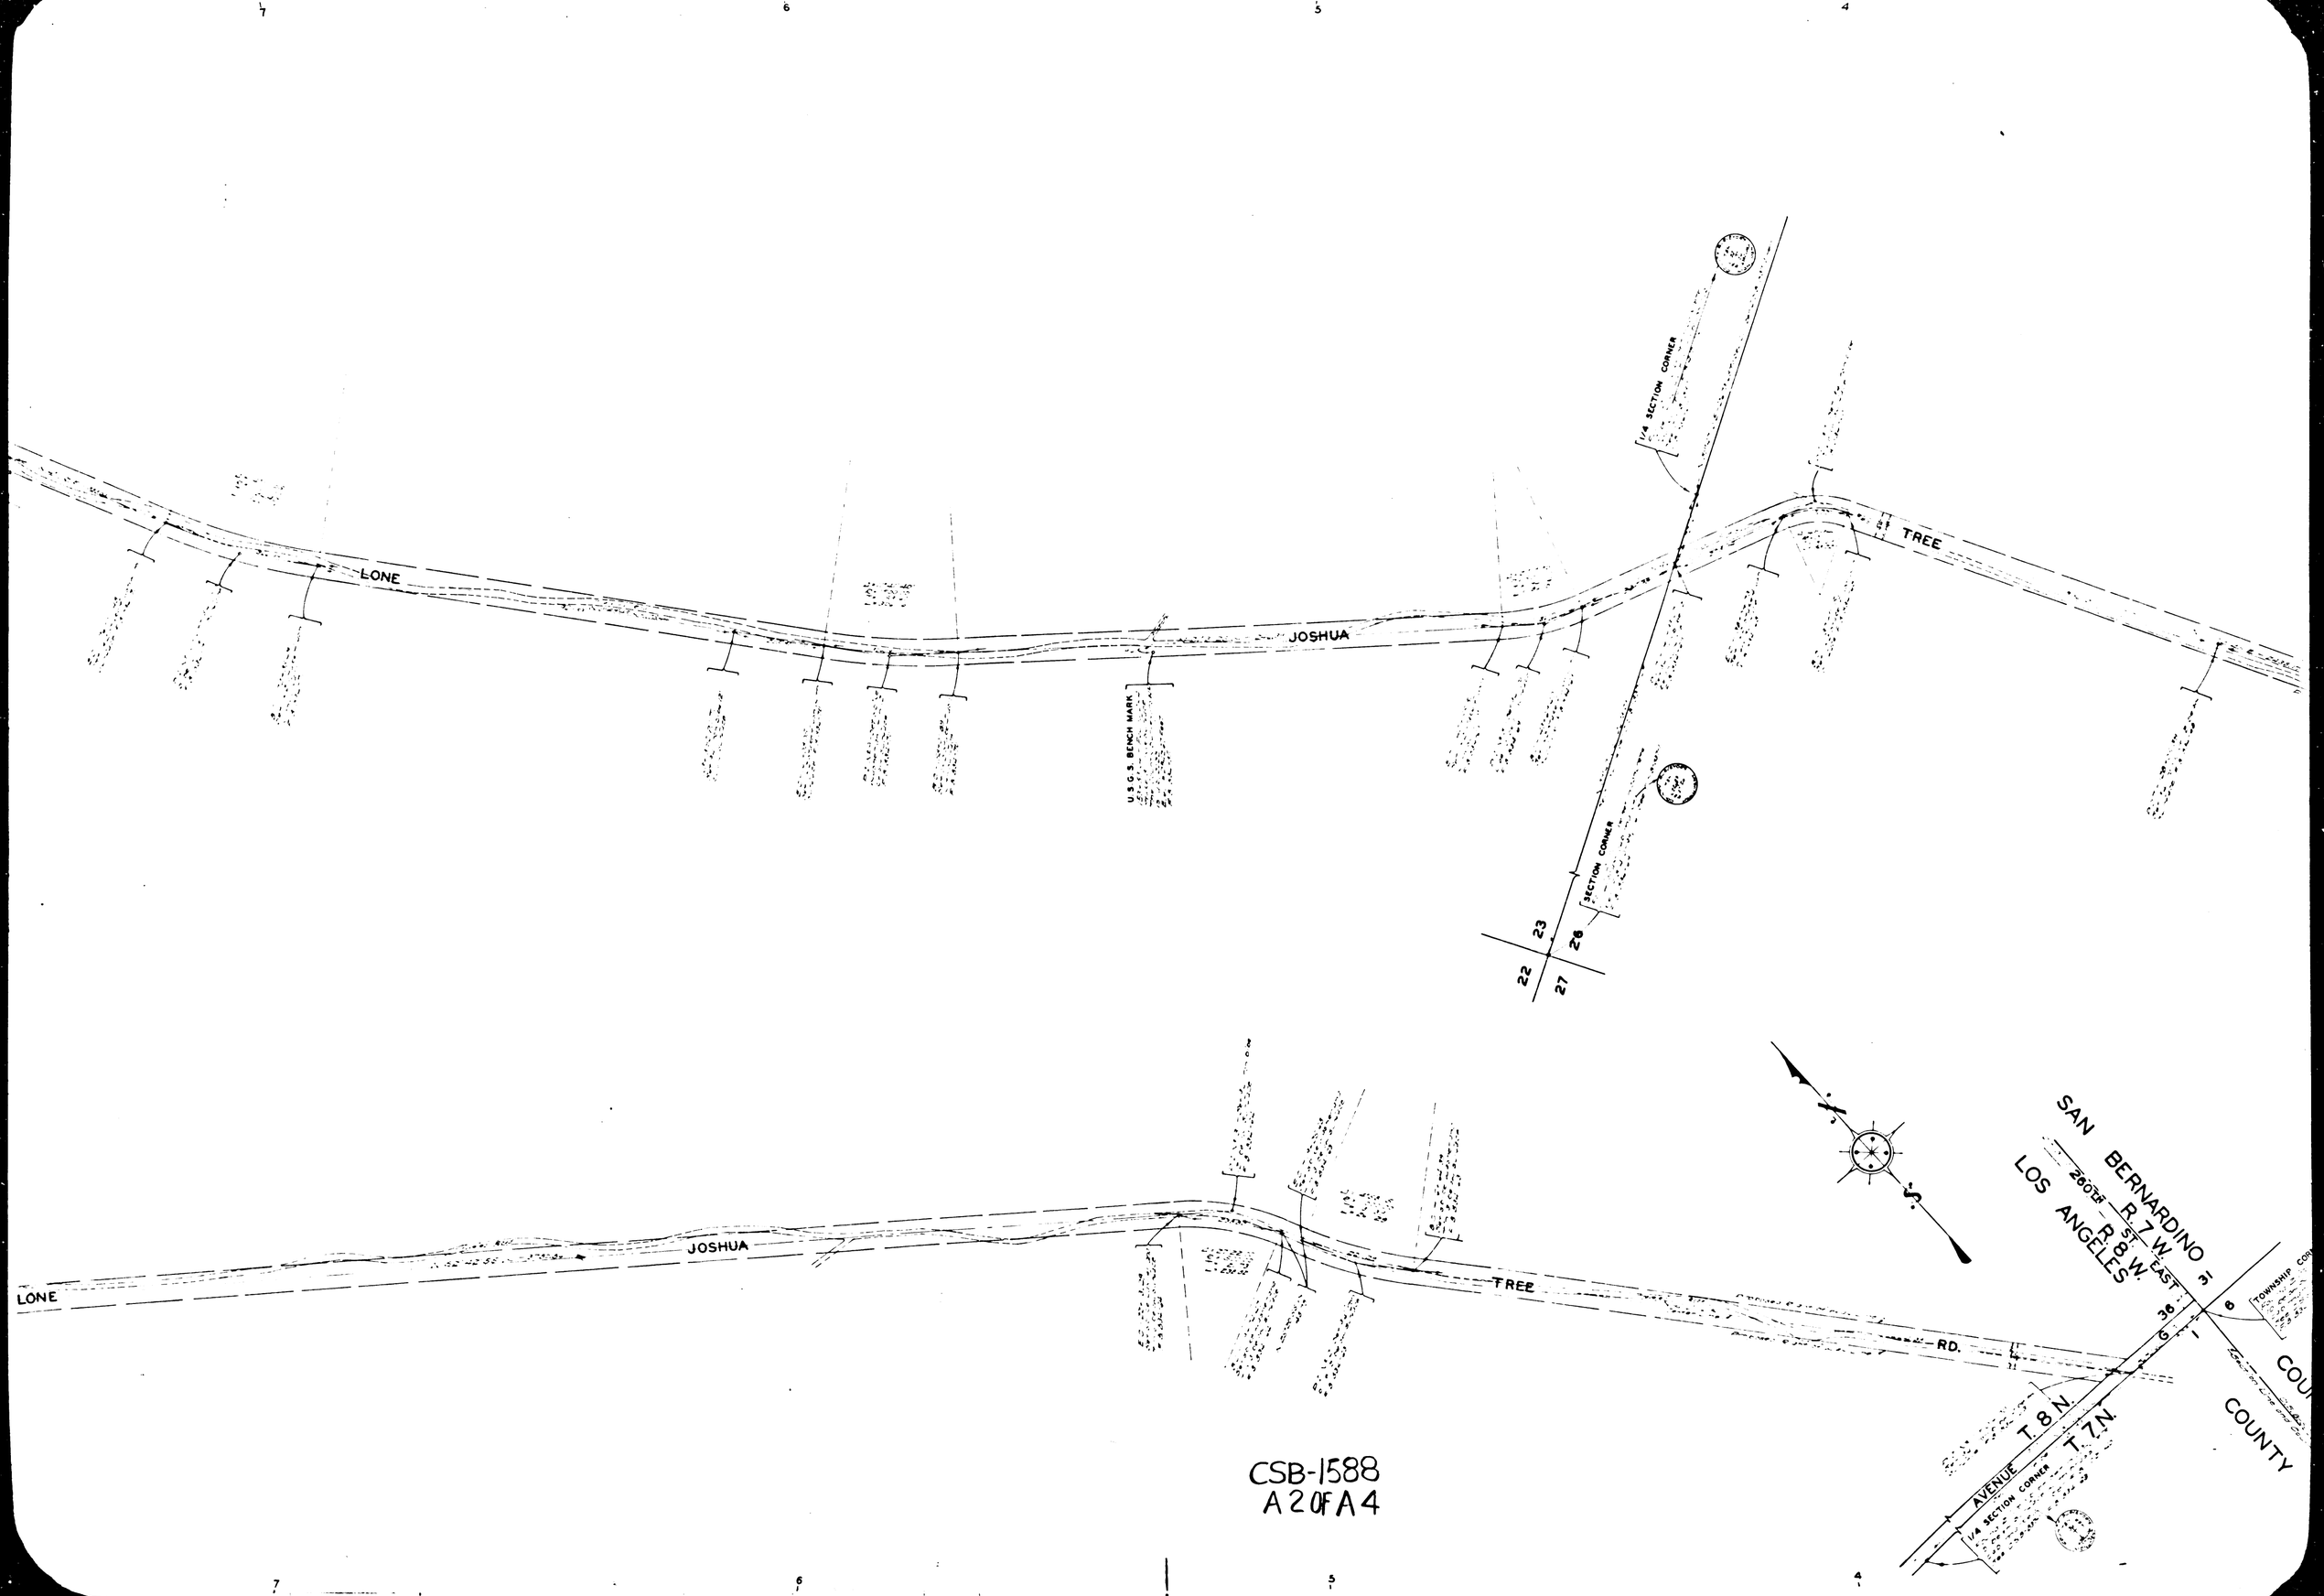

CSB-1588
A 2 OF A 4

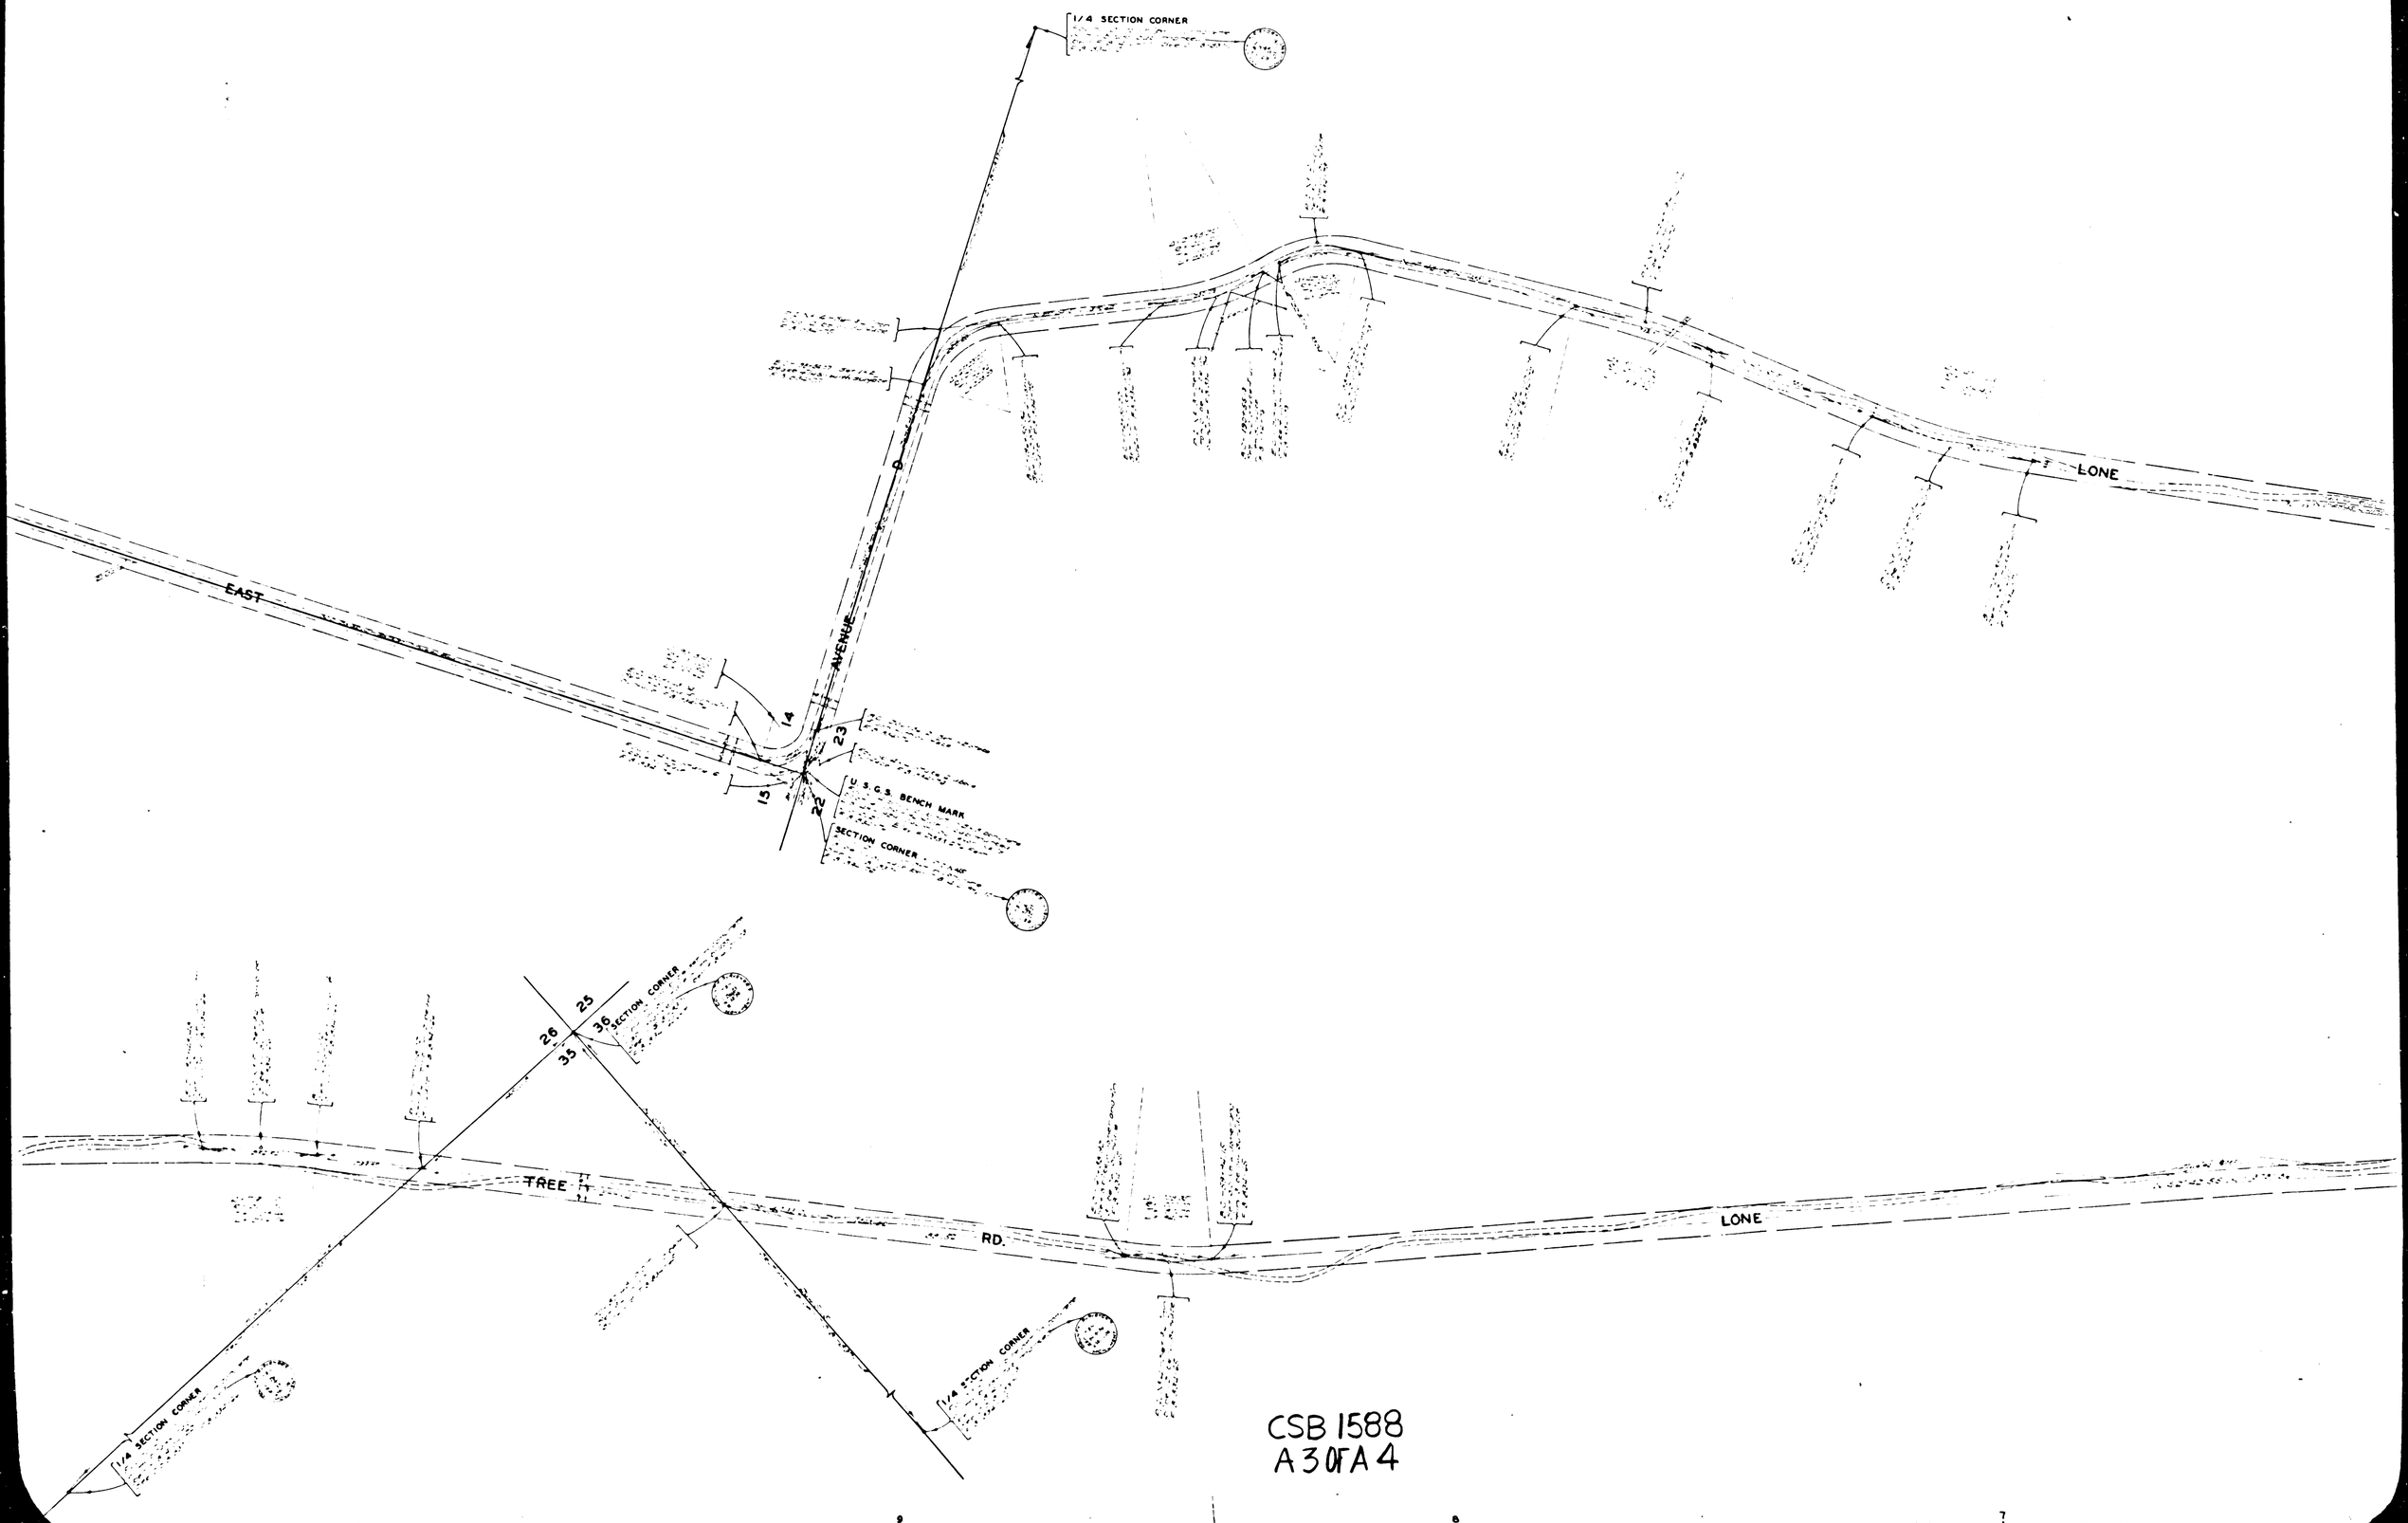

CSB 1588
A 3 OF A 4

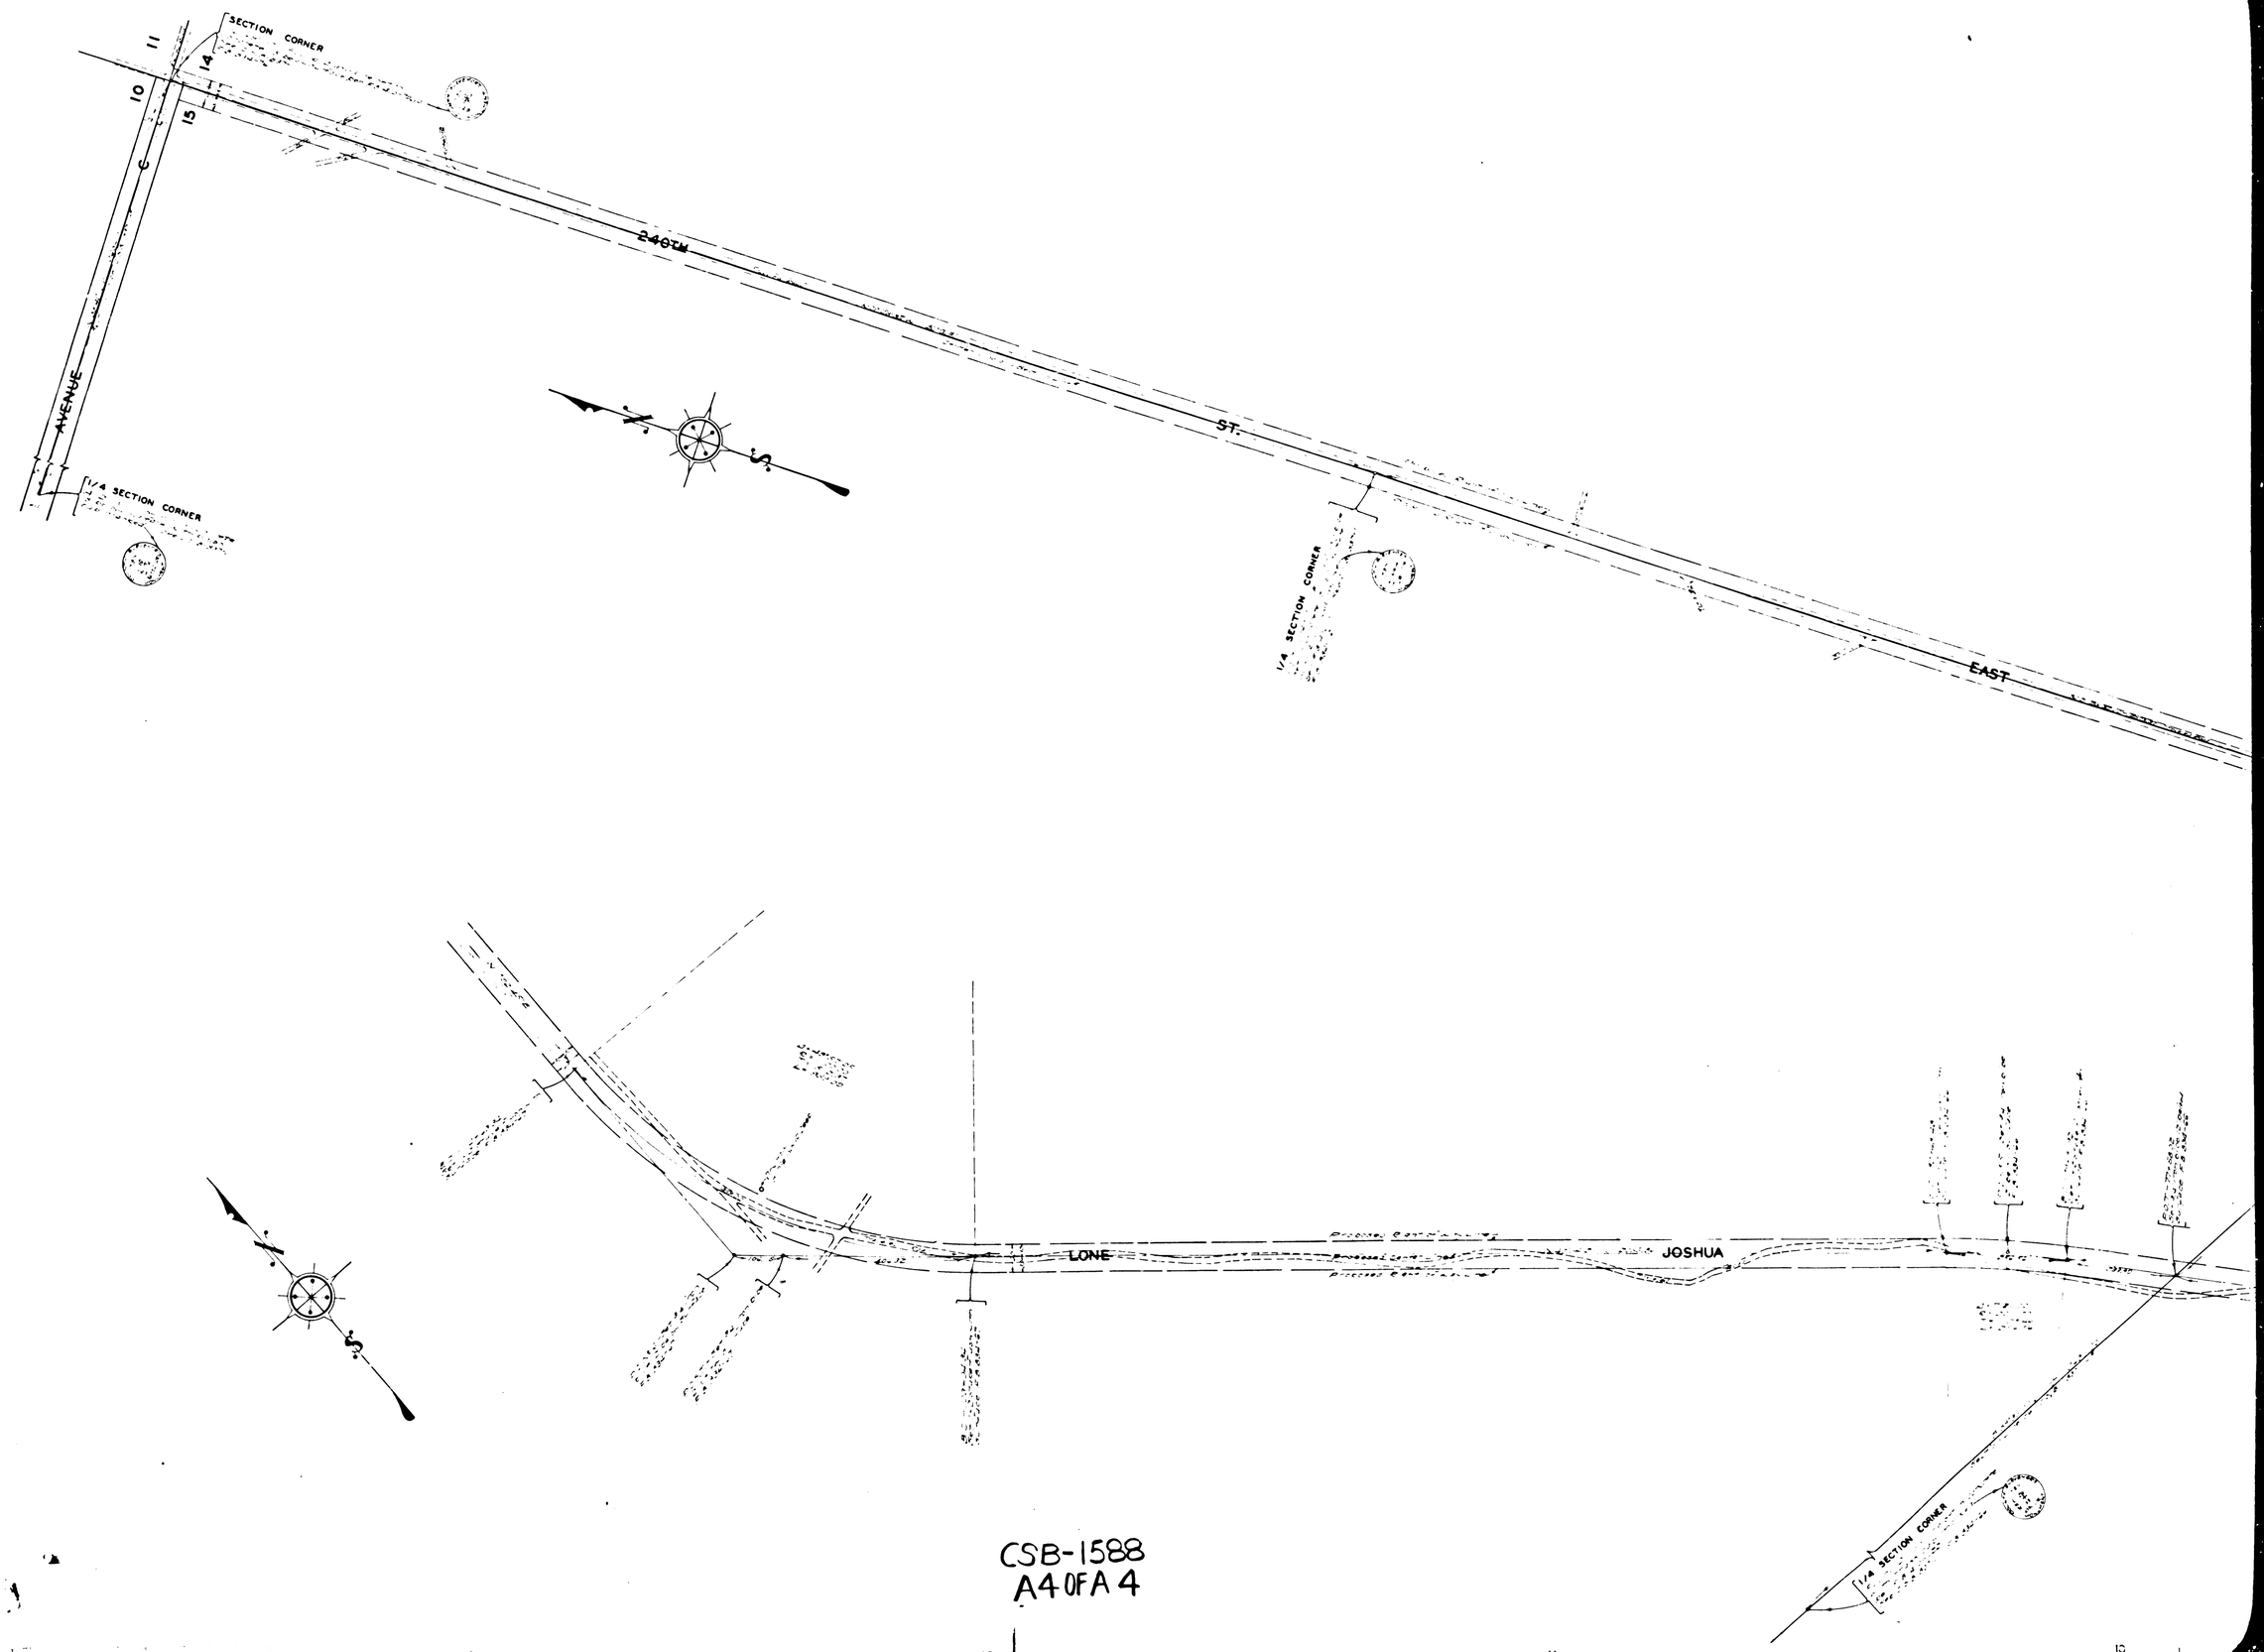

CSB-1588
A4 OF A 4