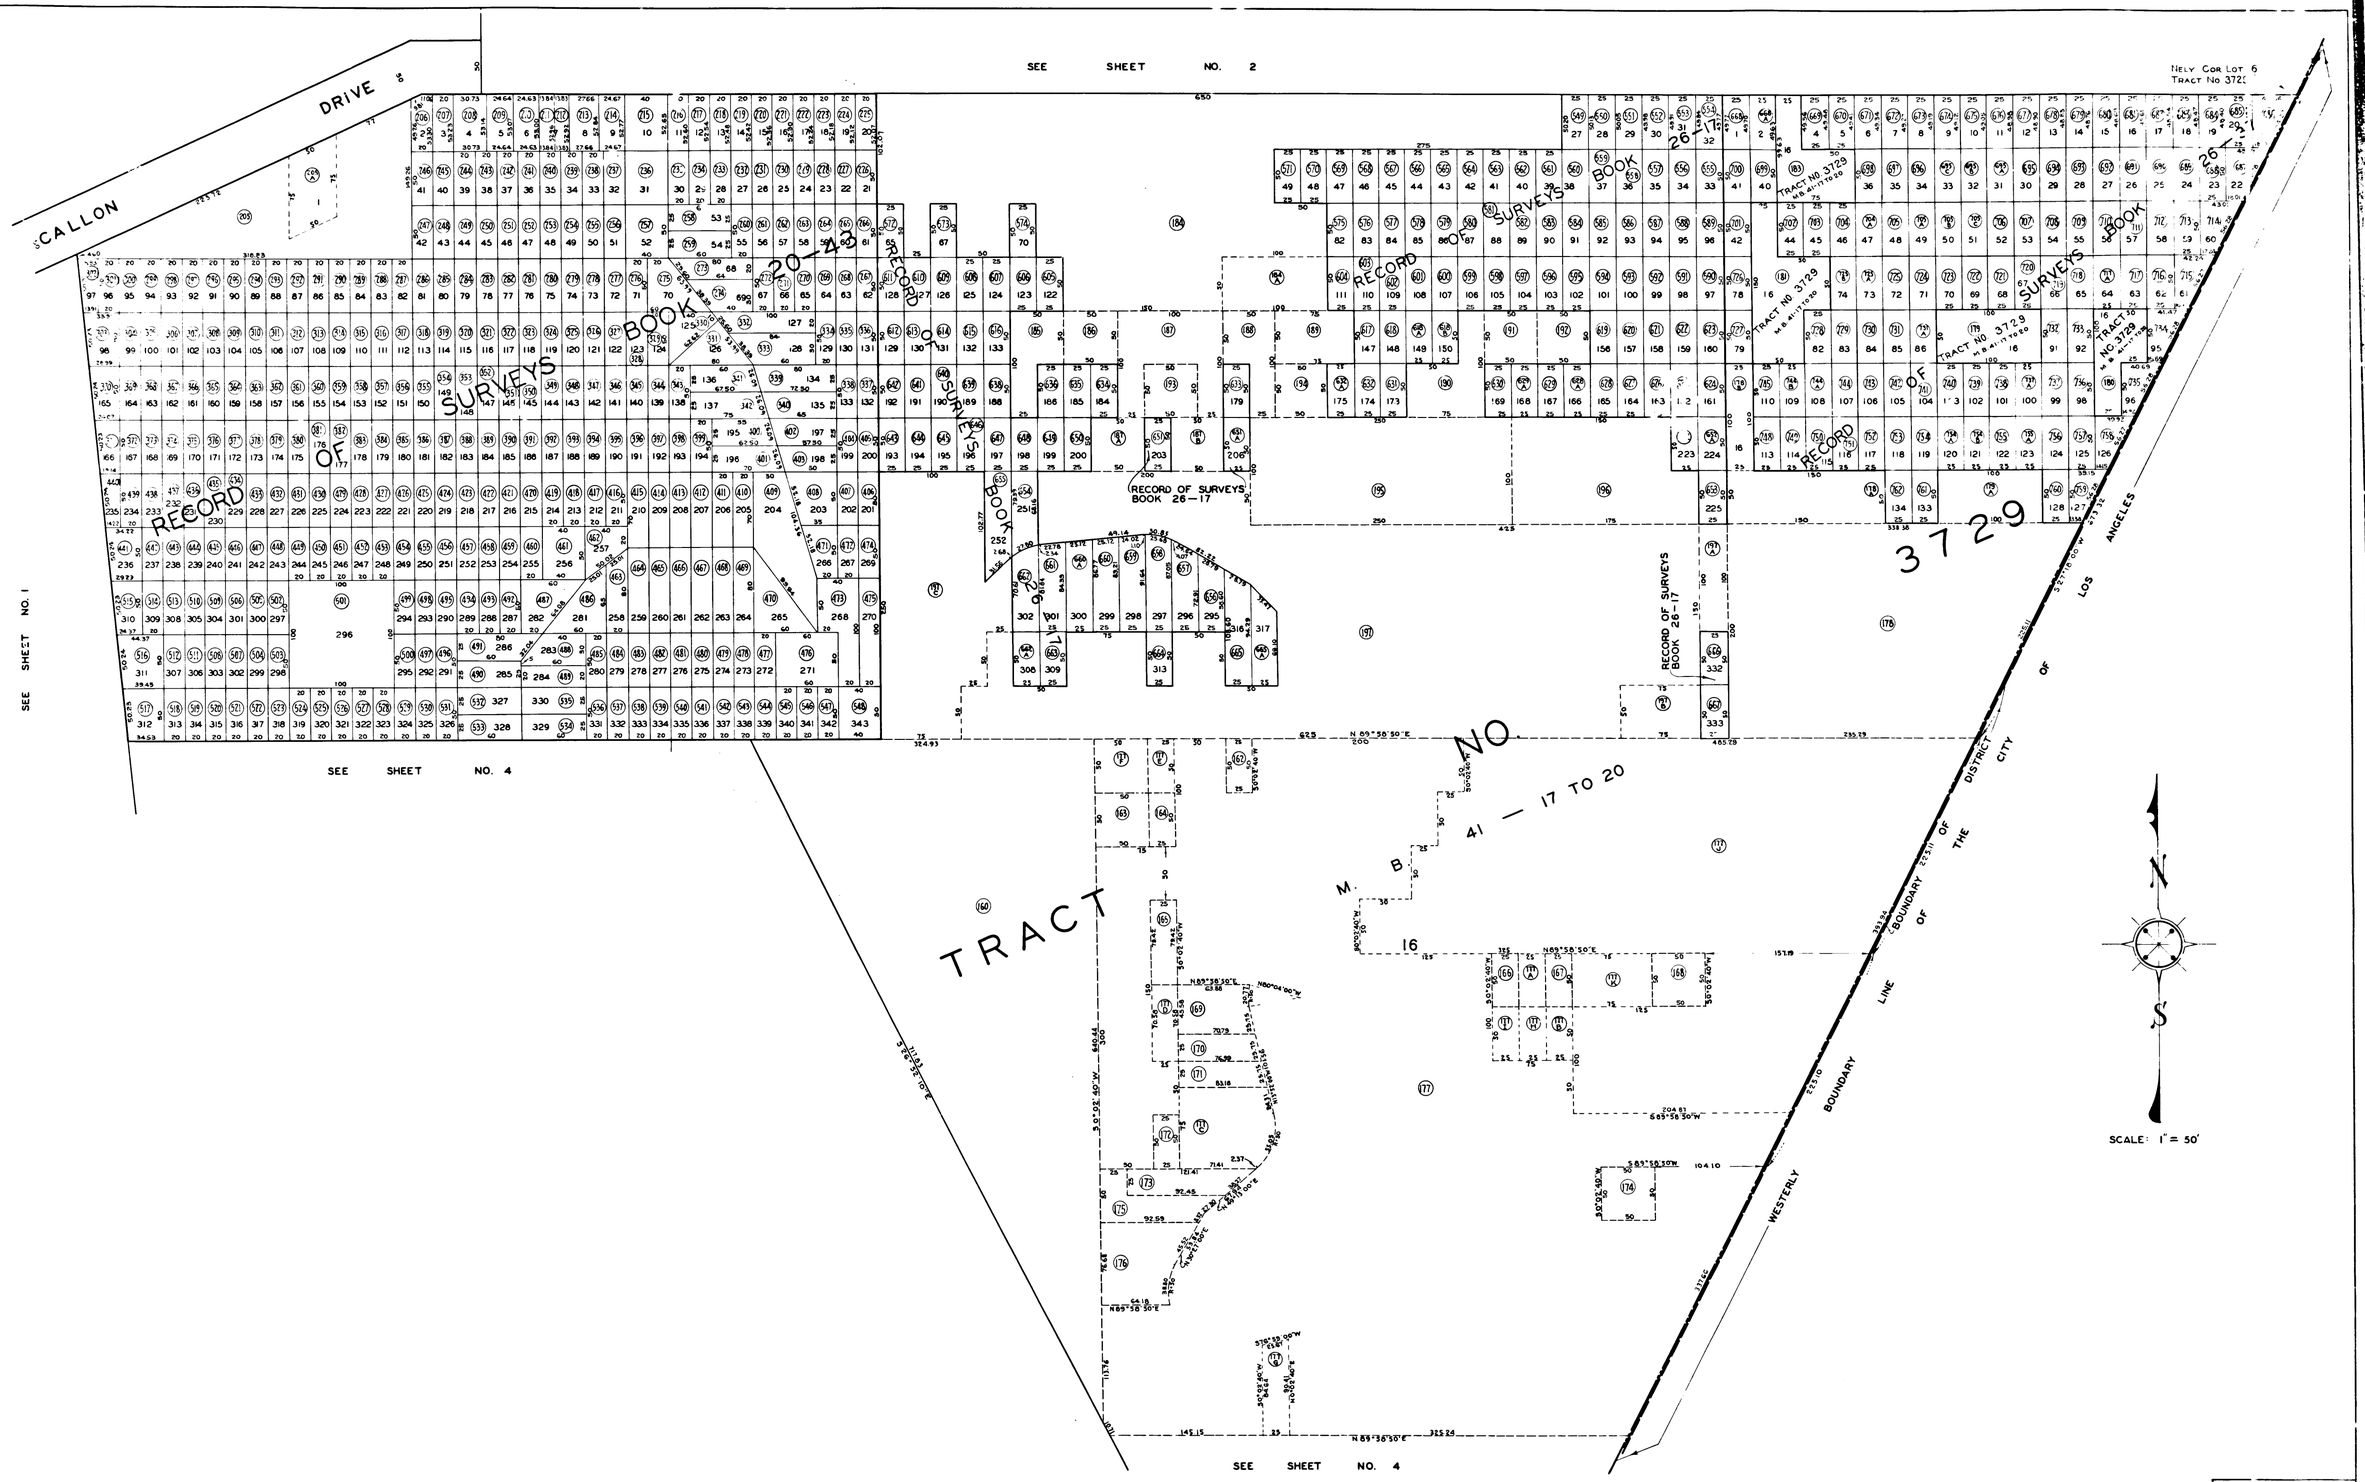

SEE SHEET NO. 2
SEE SHEET NO. 1
SEE SHEET NO. 4
SEE SHEET NO. 4
CALLON DRIVE
RECORD OF SURVEYS BOOK 20-43
RECORD OF SURVEYS BOOK 26-17
RECORD OF SURVEYS BOOK 26-17
RECORD OF SURVEYS BOOK 26-17
RECORD OF SURVEYS BOOK 26-17
TRACT NO. 3729
M. B. 41 — 17 TO 20
TRACT NO. 3729
WESTERLY BOUNDARY LINE OF THE CITY OF LOS ANGELES
BOUNDARY OF THE DISTRICT
N
S
SCALE: 1" = 50'
SHEET NO. 3 OF 4 SHEETS

CSB 1591-3