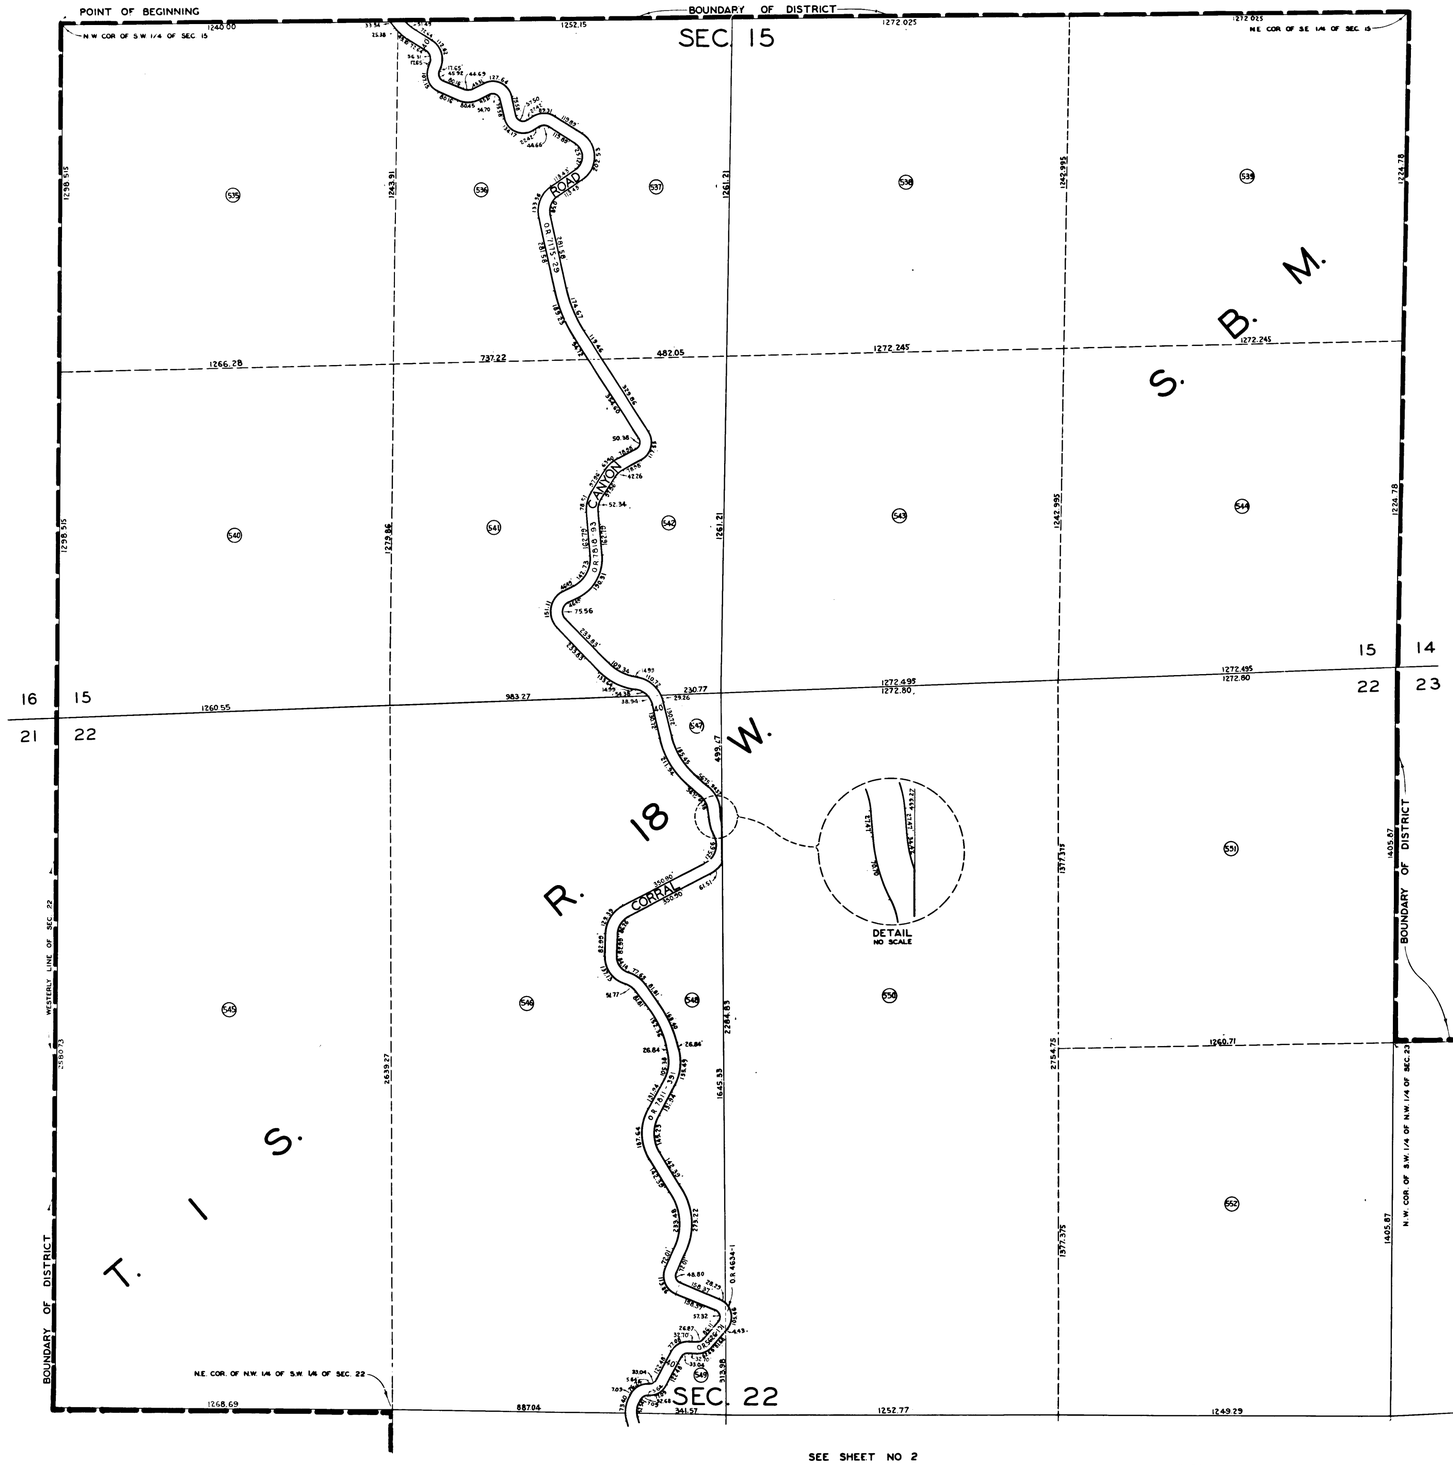

SCALE 1" = 200'

MAP

INDICATING BY A BOUNDARY LINE

THE EXTENT OF THE TERRITORY COMPRISING

ROAD DISTRICT

IMPROVEMENT NO. 280

OF THE COUNTY OF LOS ANGELES

ASSESSED FOR REFUNDING THE OUTSTANDING INDEBTEDNESS OF THE SAID DISTRICT IN ACCORDANCE WITH THE PROVISIONS OF THE "ASSESSMENT BOND REFUNDING ACT OF 1933" AS AMENDED, AND PURSUANT TO THE RESOLUTION OF INTENTION ADOPTED MAY 23, 1939 BY THE BOARD OF SUPERVISORS OF SAID COUNTY. EACH LOT, PIECE OR PARCEL OF LAND WITHIN THE ASSESSMENT DISTRICT IS SHOWN WITH DIMENSIONS IN FEET AND AN ASSESSMENT NUMBER IN A CIRCLE.

SCALE: AS SHOWN — AUGUST 1939

ALFRED JONES COUNTY SURVEYOR

SUBMITTED — CHIEF DEPUTY

APPROVED — COUNTY SURVEYOR

APPROVED AS TO FORM
JOHN H. O'CONNOR COUNTY COUNSEL
BY — DEPUTY

SHEET NO. 1 OF 5 SHEETS

R.D.I. NO. 280 REFUNDING MAP	
DRAWN	F.J. STEVENSON JUNE 1939
CHECKED	J.C. WEBB AUG. 7, 1939

CSB 1592-1