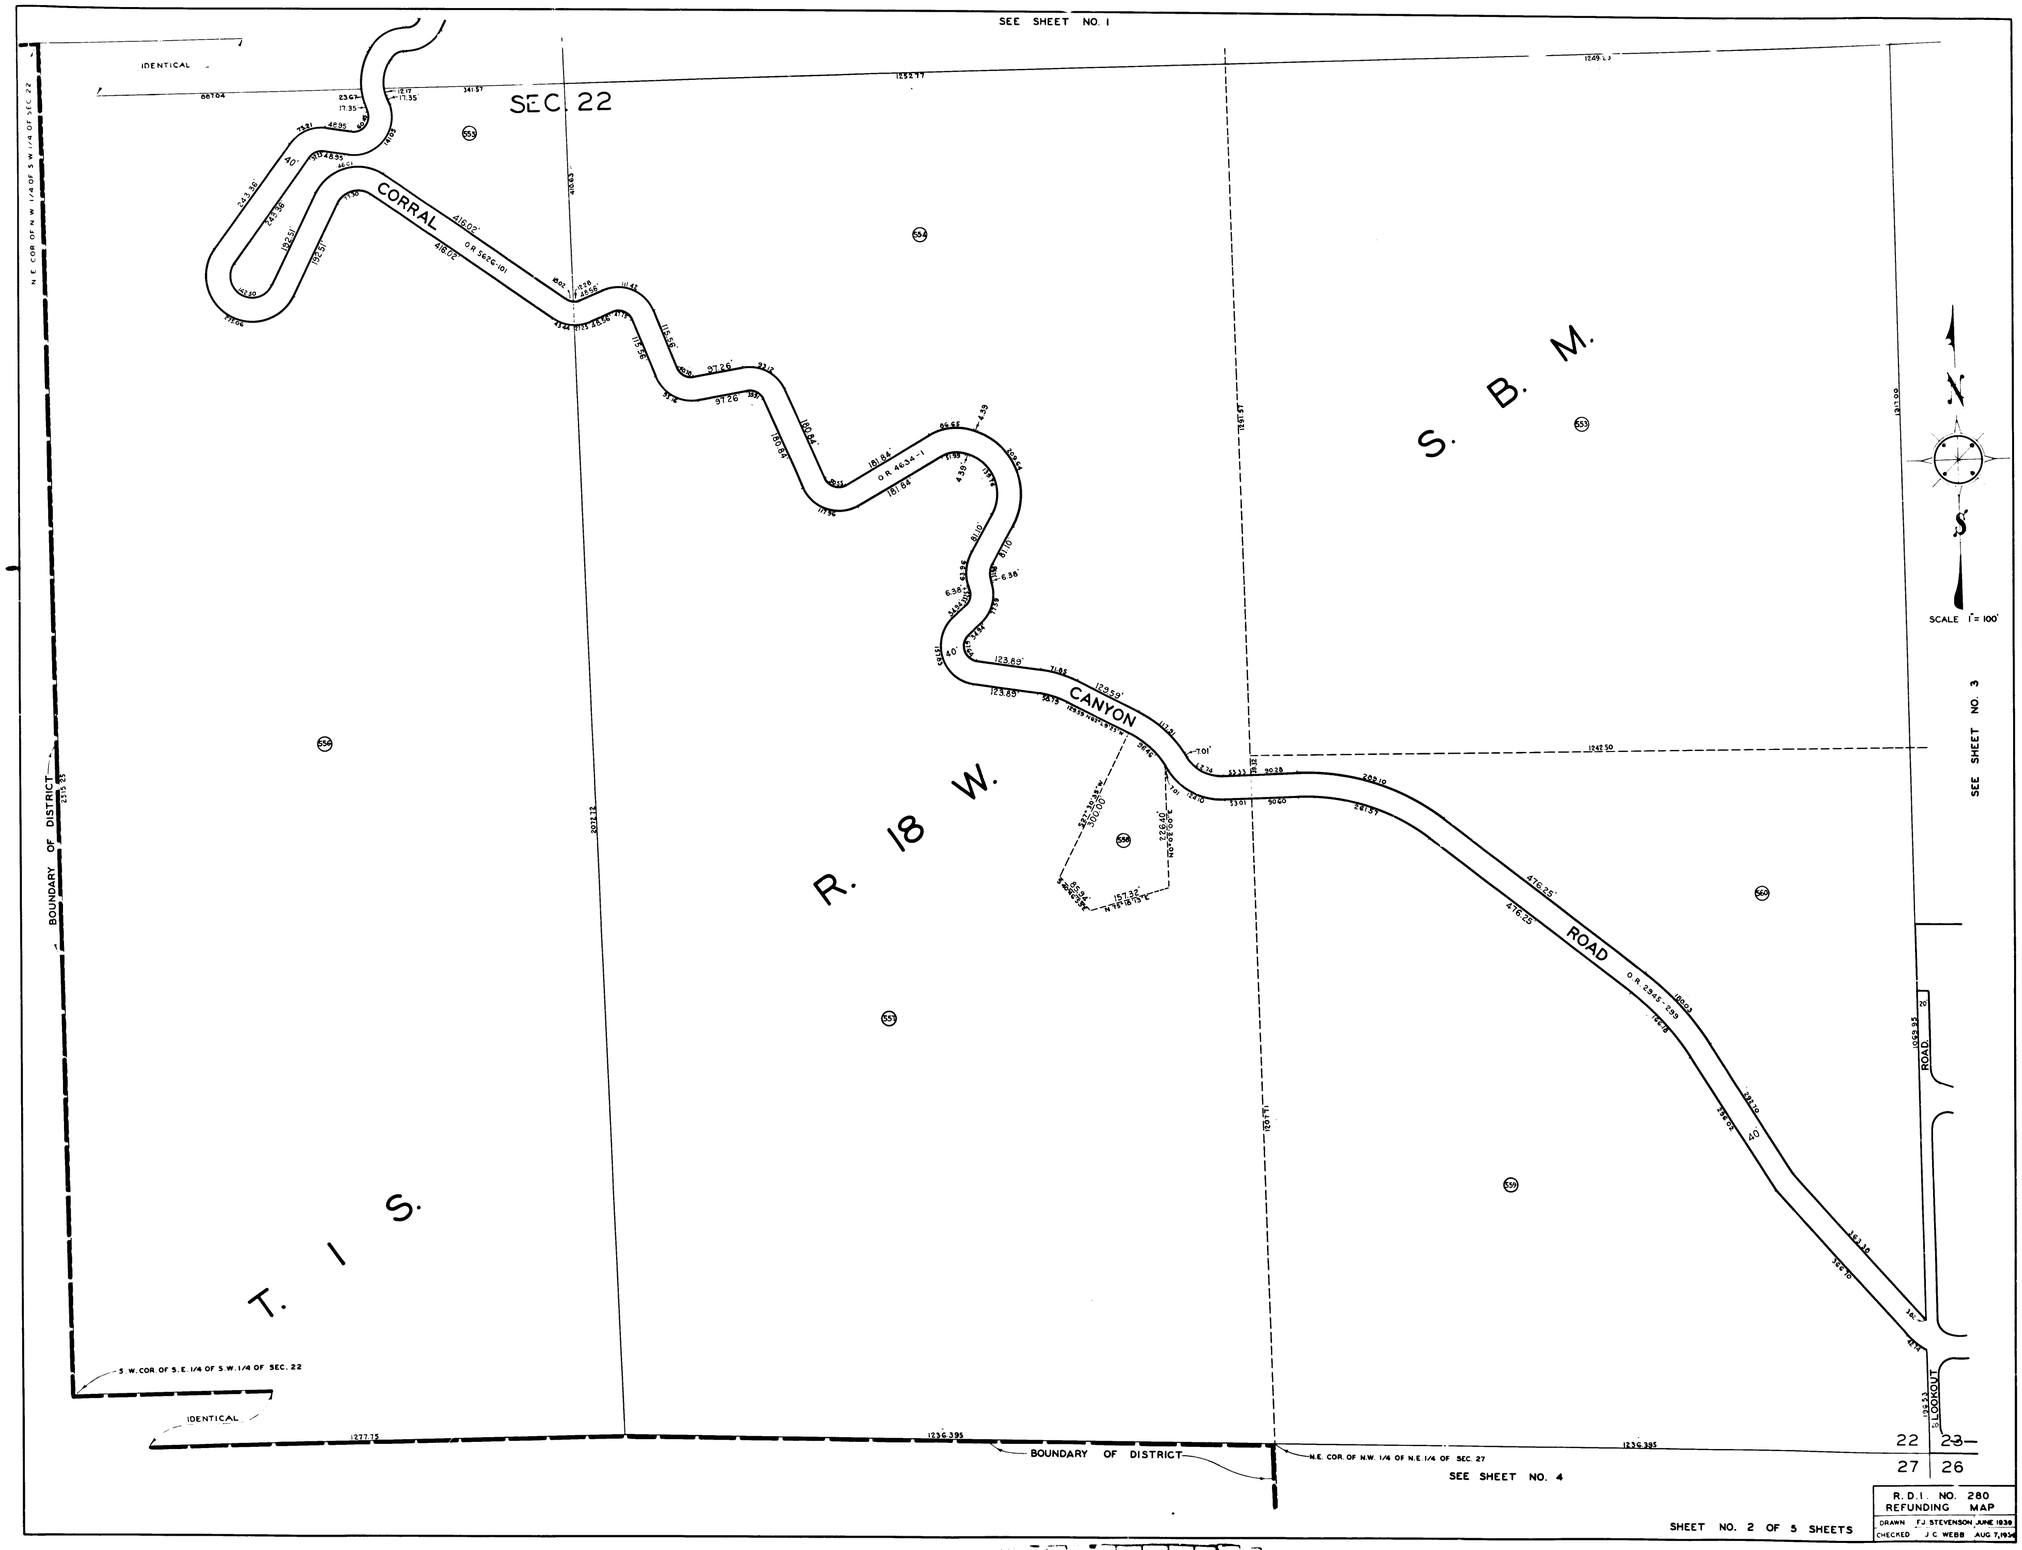
SEE SHEET NO. 1
IDENTICAL
SEC. 22
CORRAL
CANYON
ROAD
S. B. M.
R. 18 W.
T. 1 S.
BOUNDARY OF DISTRICT
N.E. COR. OF N.W. 1/4 OF S.W. 1/4 OF SEC. 22
S.W. COR. OF S.E. 1/4 OF S.W. 1/4 OF SEC. 22
N.E. COR. OF N.W. 1/4 OF N.E. 1/4 OF SEC. 27
SEE SHEET NO. 4
SEE SHEET NO. 3
SCALE 1" = 100'
N
S
ROAD
LOOKOUT
22
23
27
26
R.D.I. NO. 280
REFUNDING MAP
DRAWN F.J. STEVENSON JUNE 1939
CHECKED J.C. WEBB AUG. 7, 1934
SHEET NO. 2 OF 5 SHEETS

CSB 1592-2