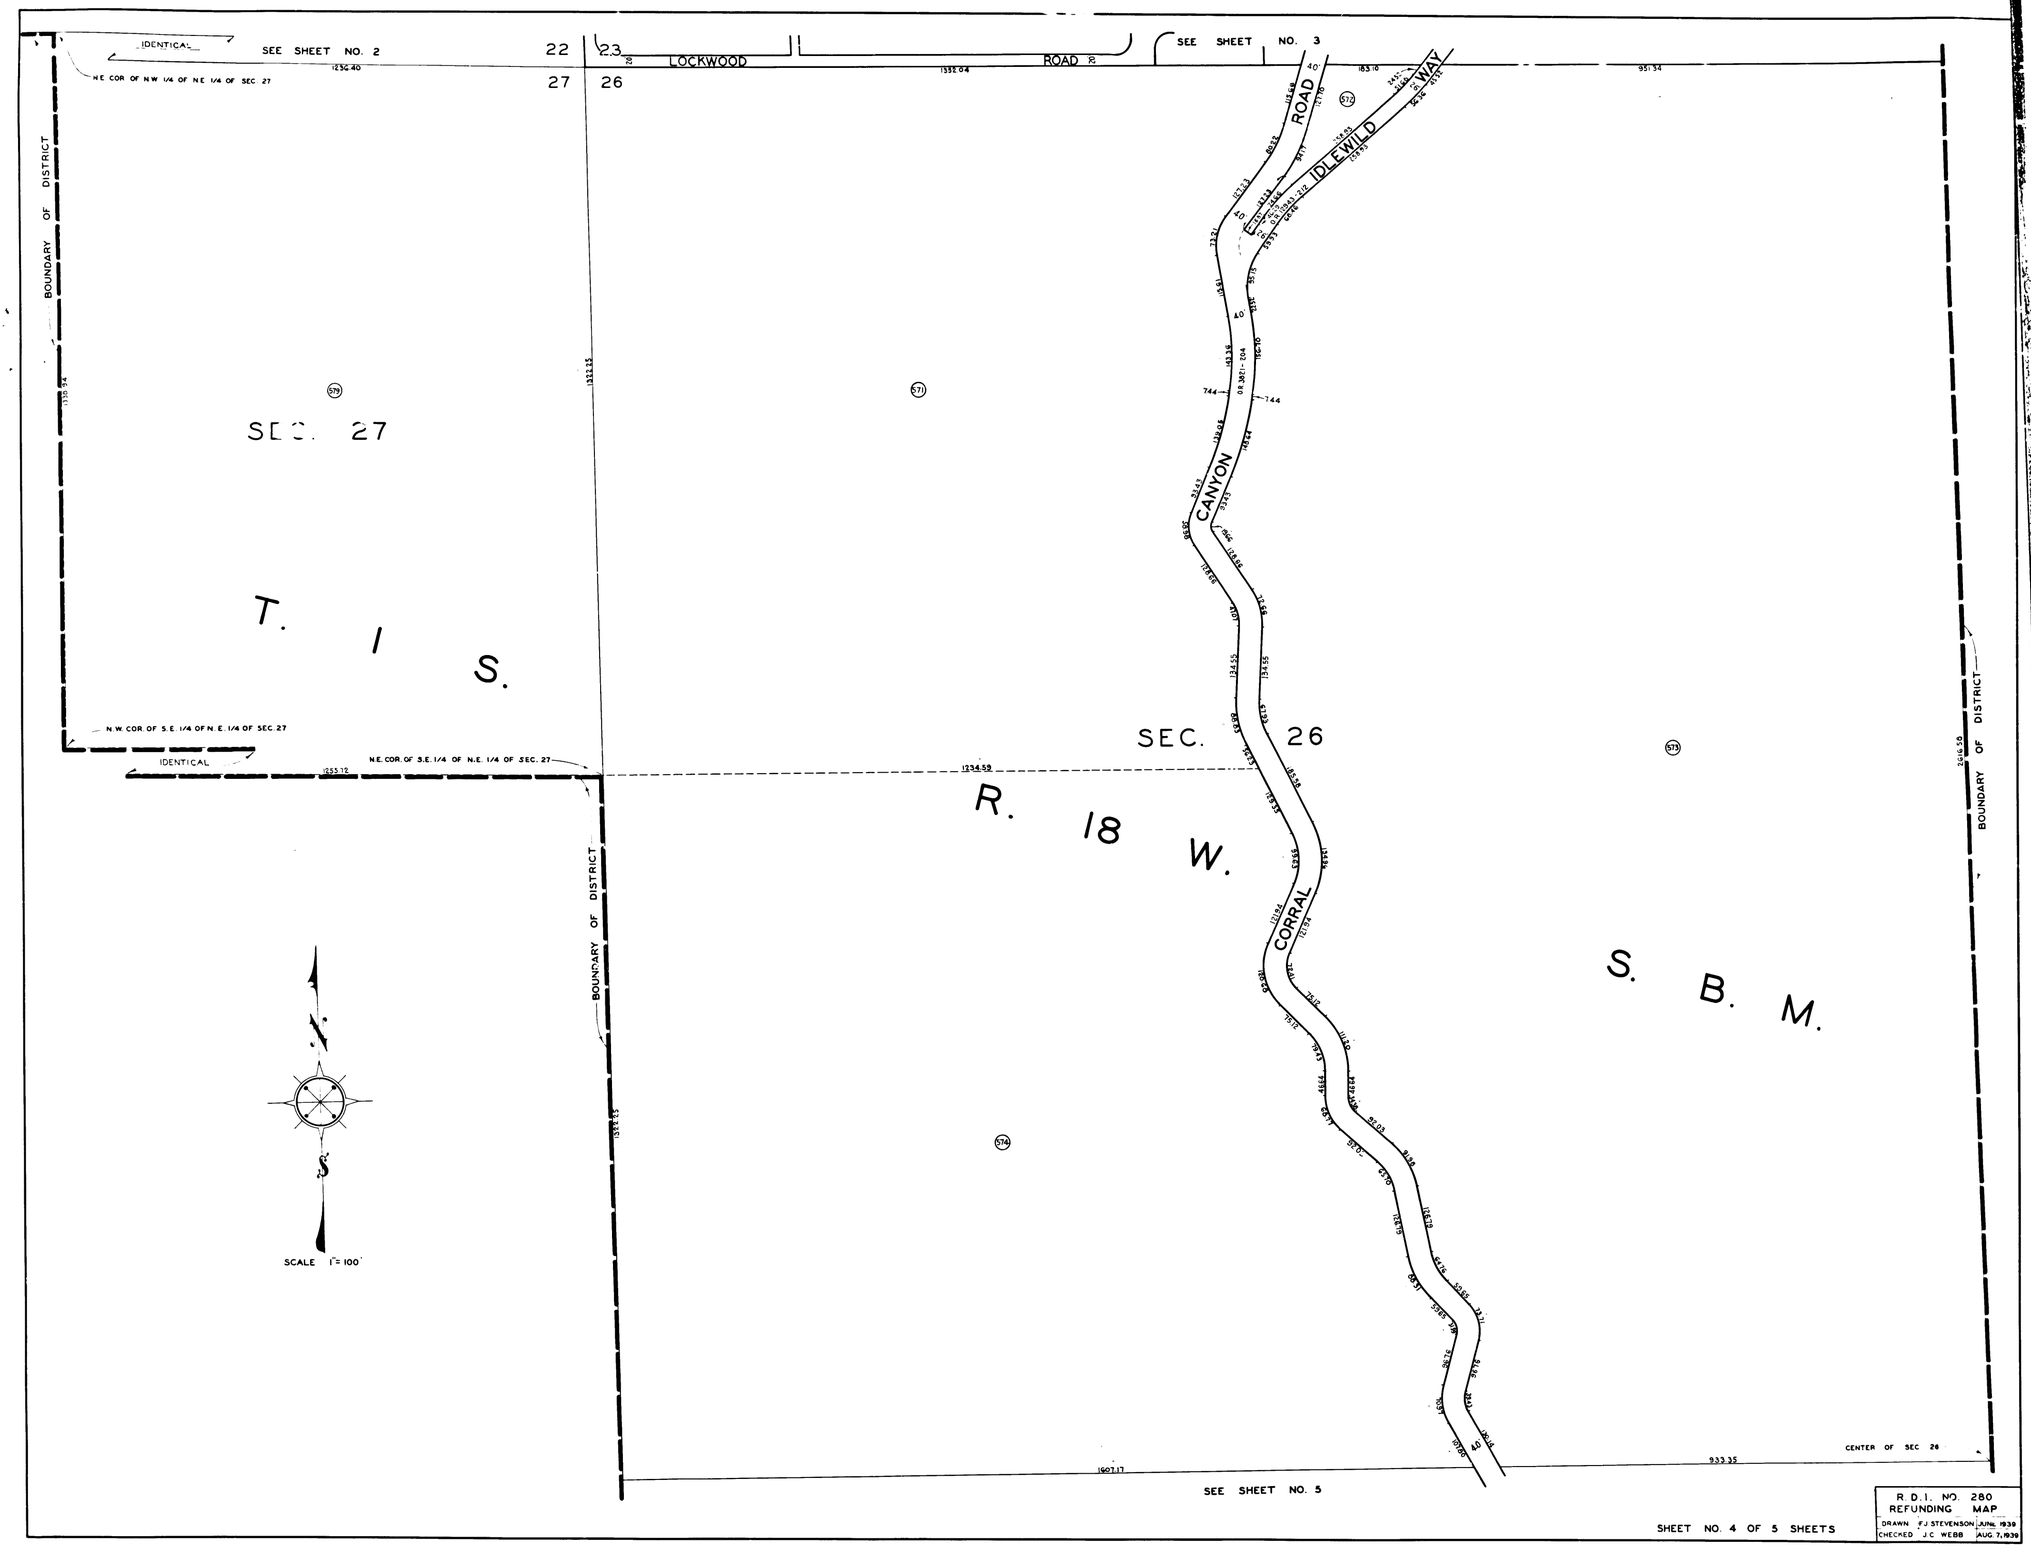
SEE SHEET NO. 2
IDENTICAL
N.E. COR. OF N.W. 1/4 OF N.E. 1/4 OF SEC. 27
22
23
27
26
LOCKWOOD ROAD
SEE SHEET NO. 3
IDLEWILD WAY
ROAD
CANYON
CORRAL
BOUNDARY OF DISTRICT
SEC. 27
T. 1 S.
N.W. COR. OF S.E. 1/4 OF N.E. 1/4 OF SEC. 27
N.E. COR. OF S.E. 1/4 OF N.E. 1/4 OF SEC. 27
SEC. 26
R. 18 W.
S. B. M.
CENTER OF SEC. 26
SEE SHEET NO. 5
SCALE 1" = 100'
R.D.I. NO. 280
REFUNDING MAP
DRAWN F.J. STEVENSON JUNE 1939
CHECKED J.C. WEBB AUG. 7, 1939
SHEET NO. 4 OF 5 SHEETS

CSB 1592-4