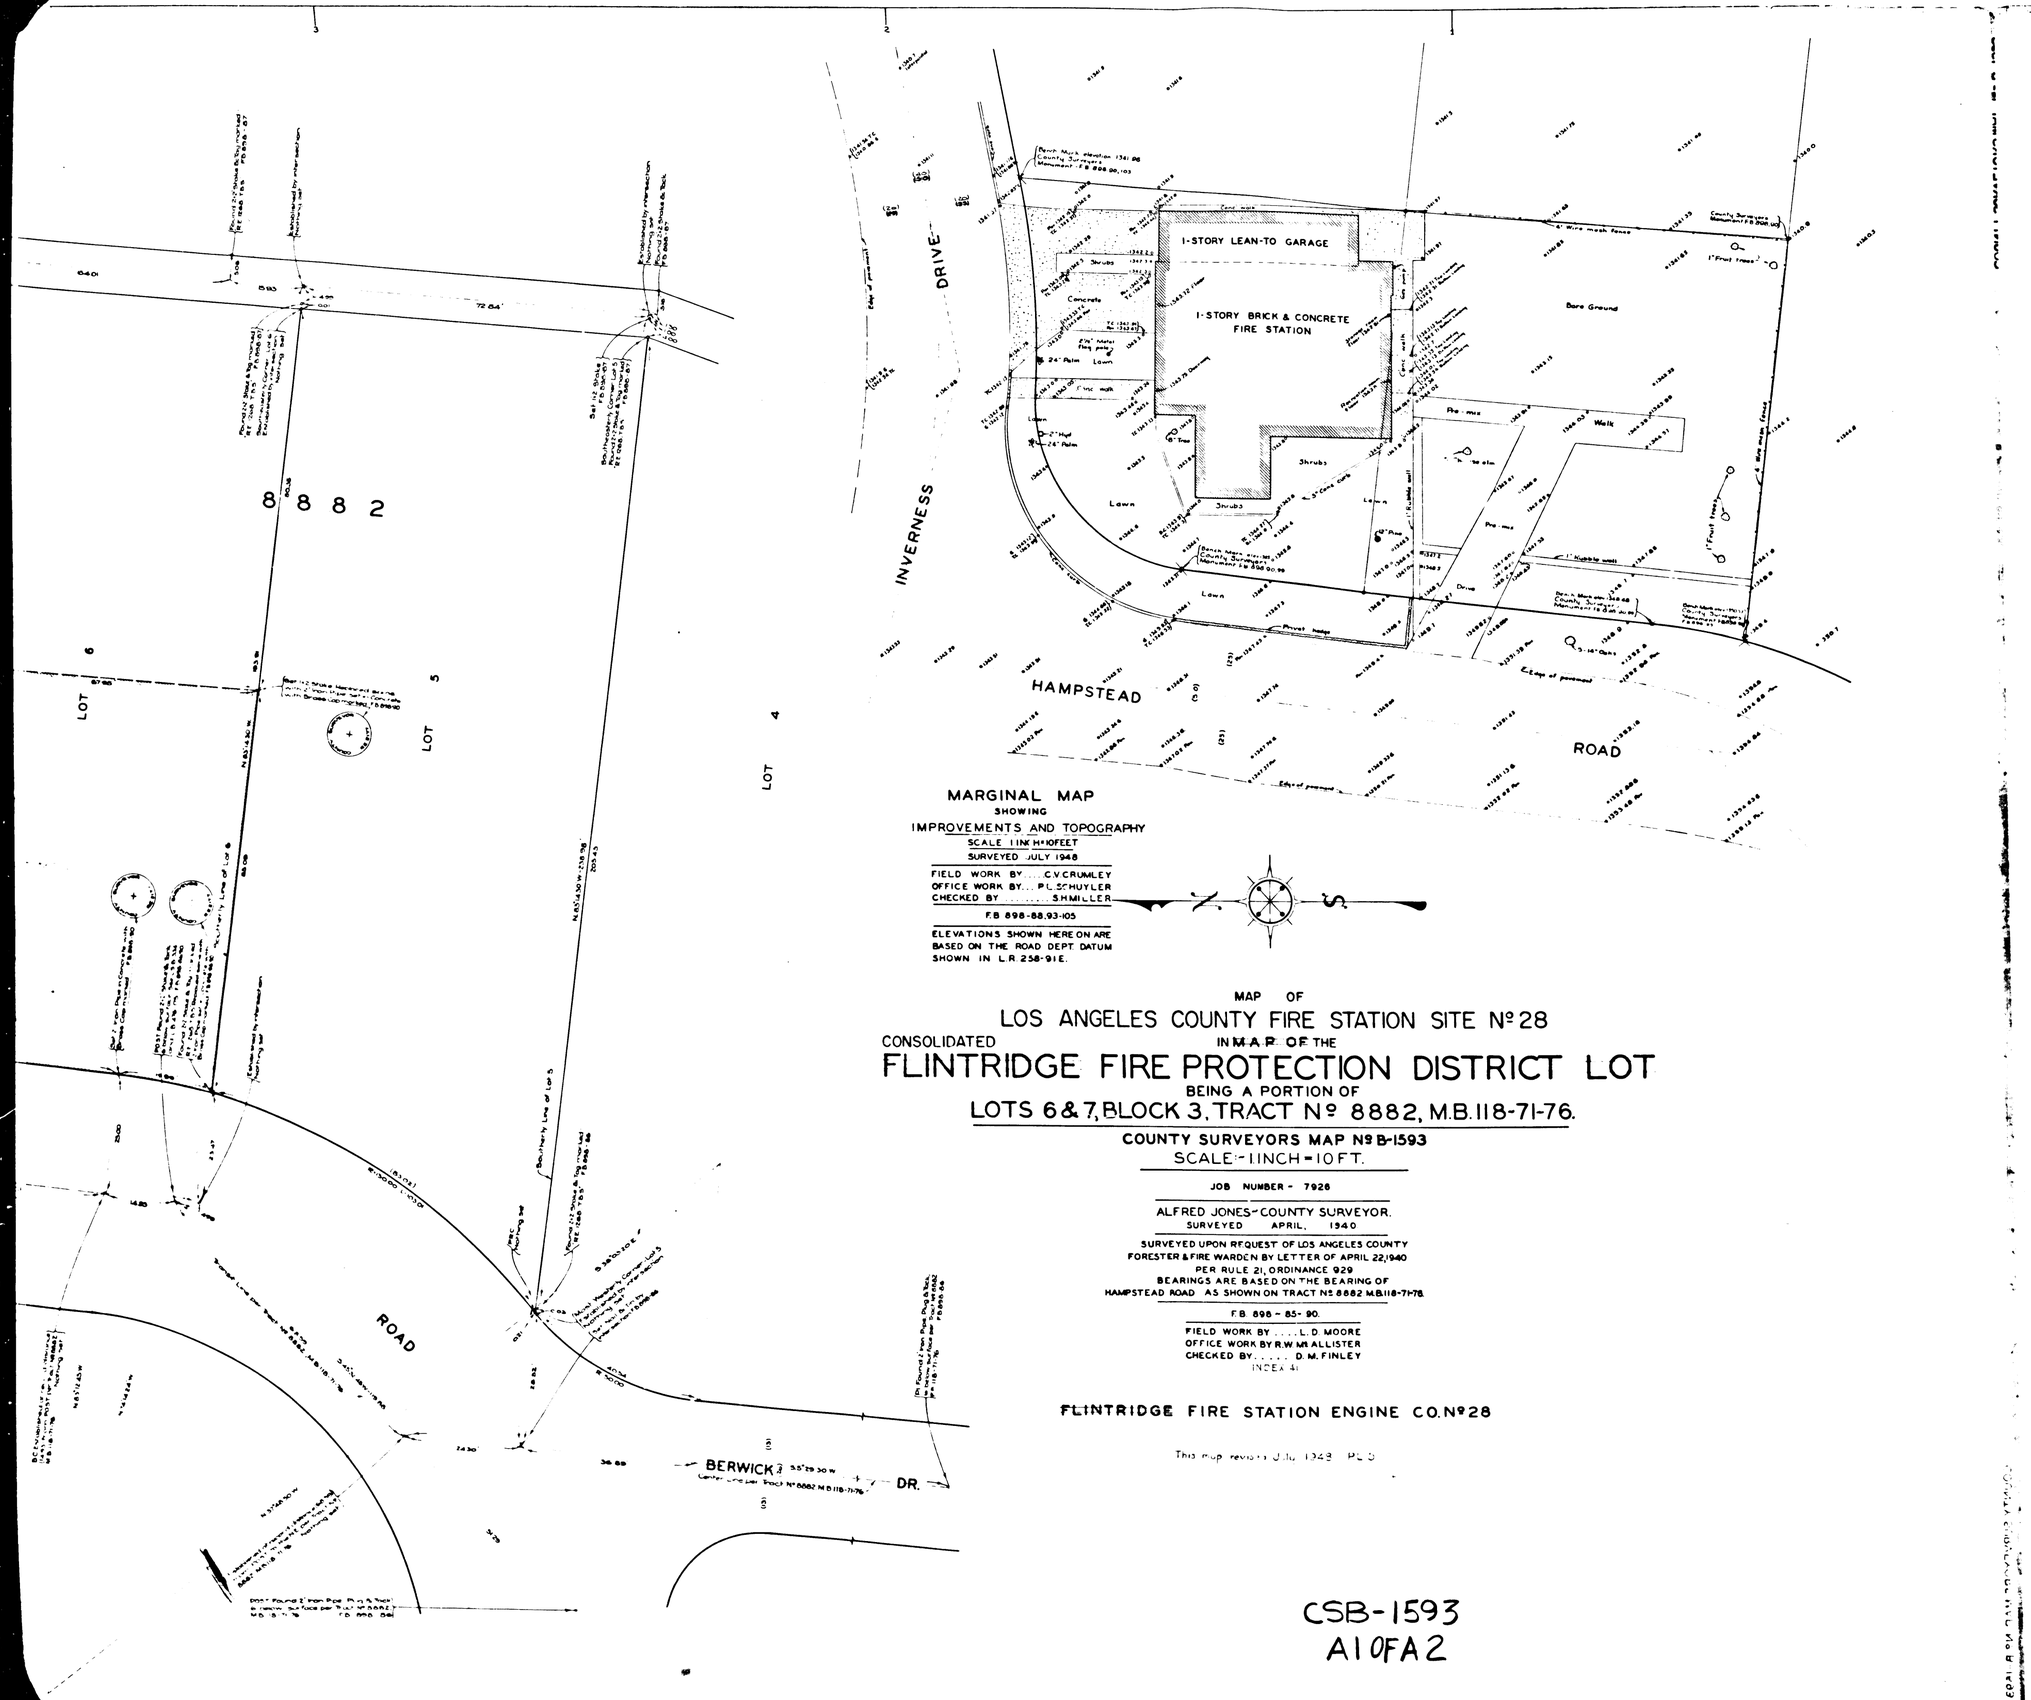

MAP OF

LOS ANGELES COUNTY FIRE STATION SITE Nº 28

CONSOLIDATED IN M.A.P. OF THE

FLINTRIDGE FIRE PROTECTION DISTRICT LOT

BEING A PORTION OF

LOTS 6 & 7, BLOCK 3, TRACT Nº 8882, M.B. 118-71-76.

COUNTY SURVEYORS MAP Nº B-1593

SCALE: 1 INCH = 10 FT.

JOB NUMBER - 7928

ALFRED JONES - COUNTY SURVEYOR.

SURVEYED APRIL, 1940

SURVEYED UPON REQUEST OF LOS ANGELES COUNTY FORESTER & FIRE WARDEN BY LETTER OF APRIL 22, 1940 PER RULE 21, ORDINANCE 929

BEARINGS ARE BASED ON THE BEARING OF HAMPSTEAD ROAD AS SHOWN ON TRACT Nº 8882 M.B. 118-71-76.

F.B. 898 - 85 - 90.

FIELD WORK BY ..... L.D. MOORE
OFFICE WORK BY R.W. McALLISTER
CHECKED BY ..... D.M. FINLEY
INDEX 41

FLINTRIDGE FIRE STATION ENGINE CO. Nº 28

This map revised July 1948 P.L.S.

CSB-1593
A1 OF A2

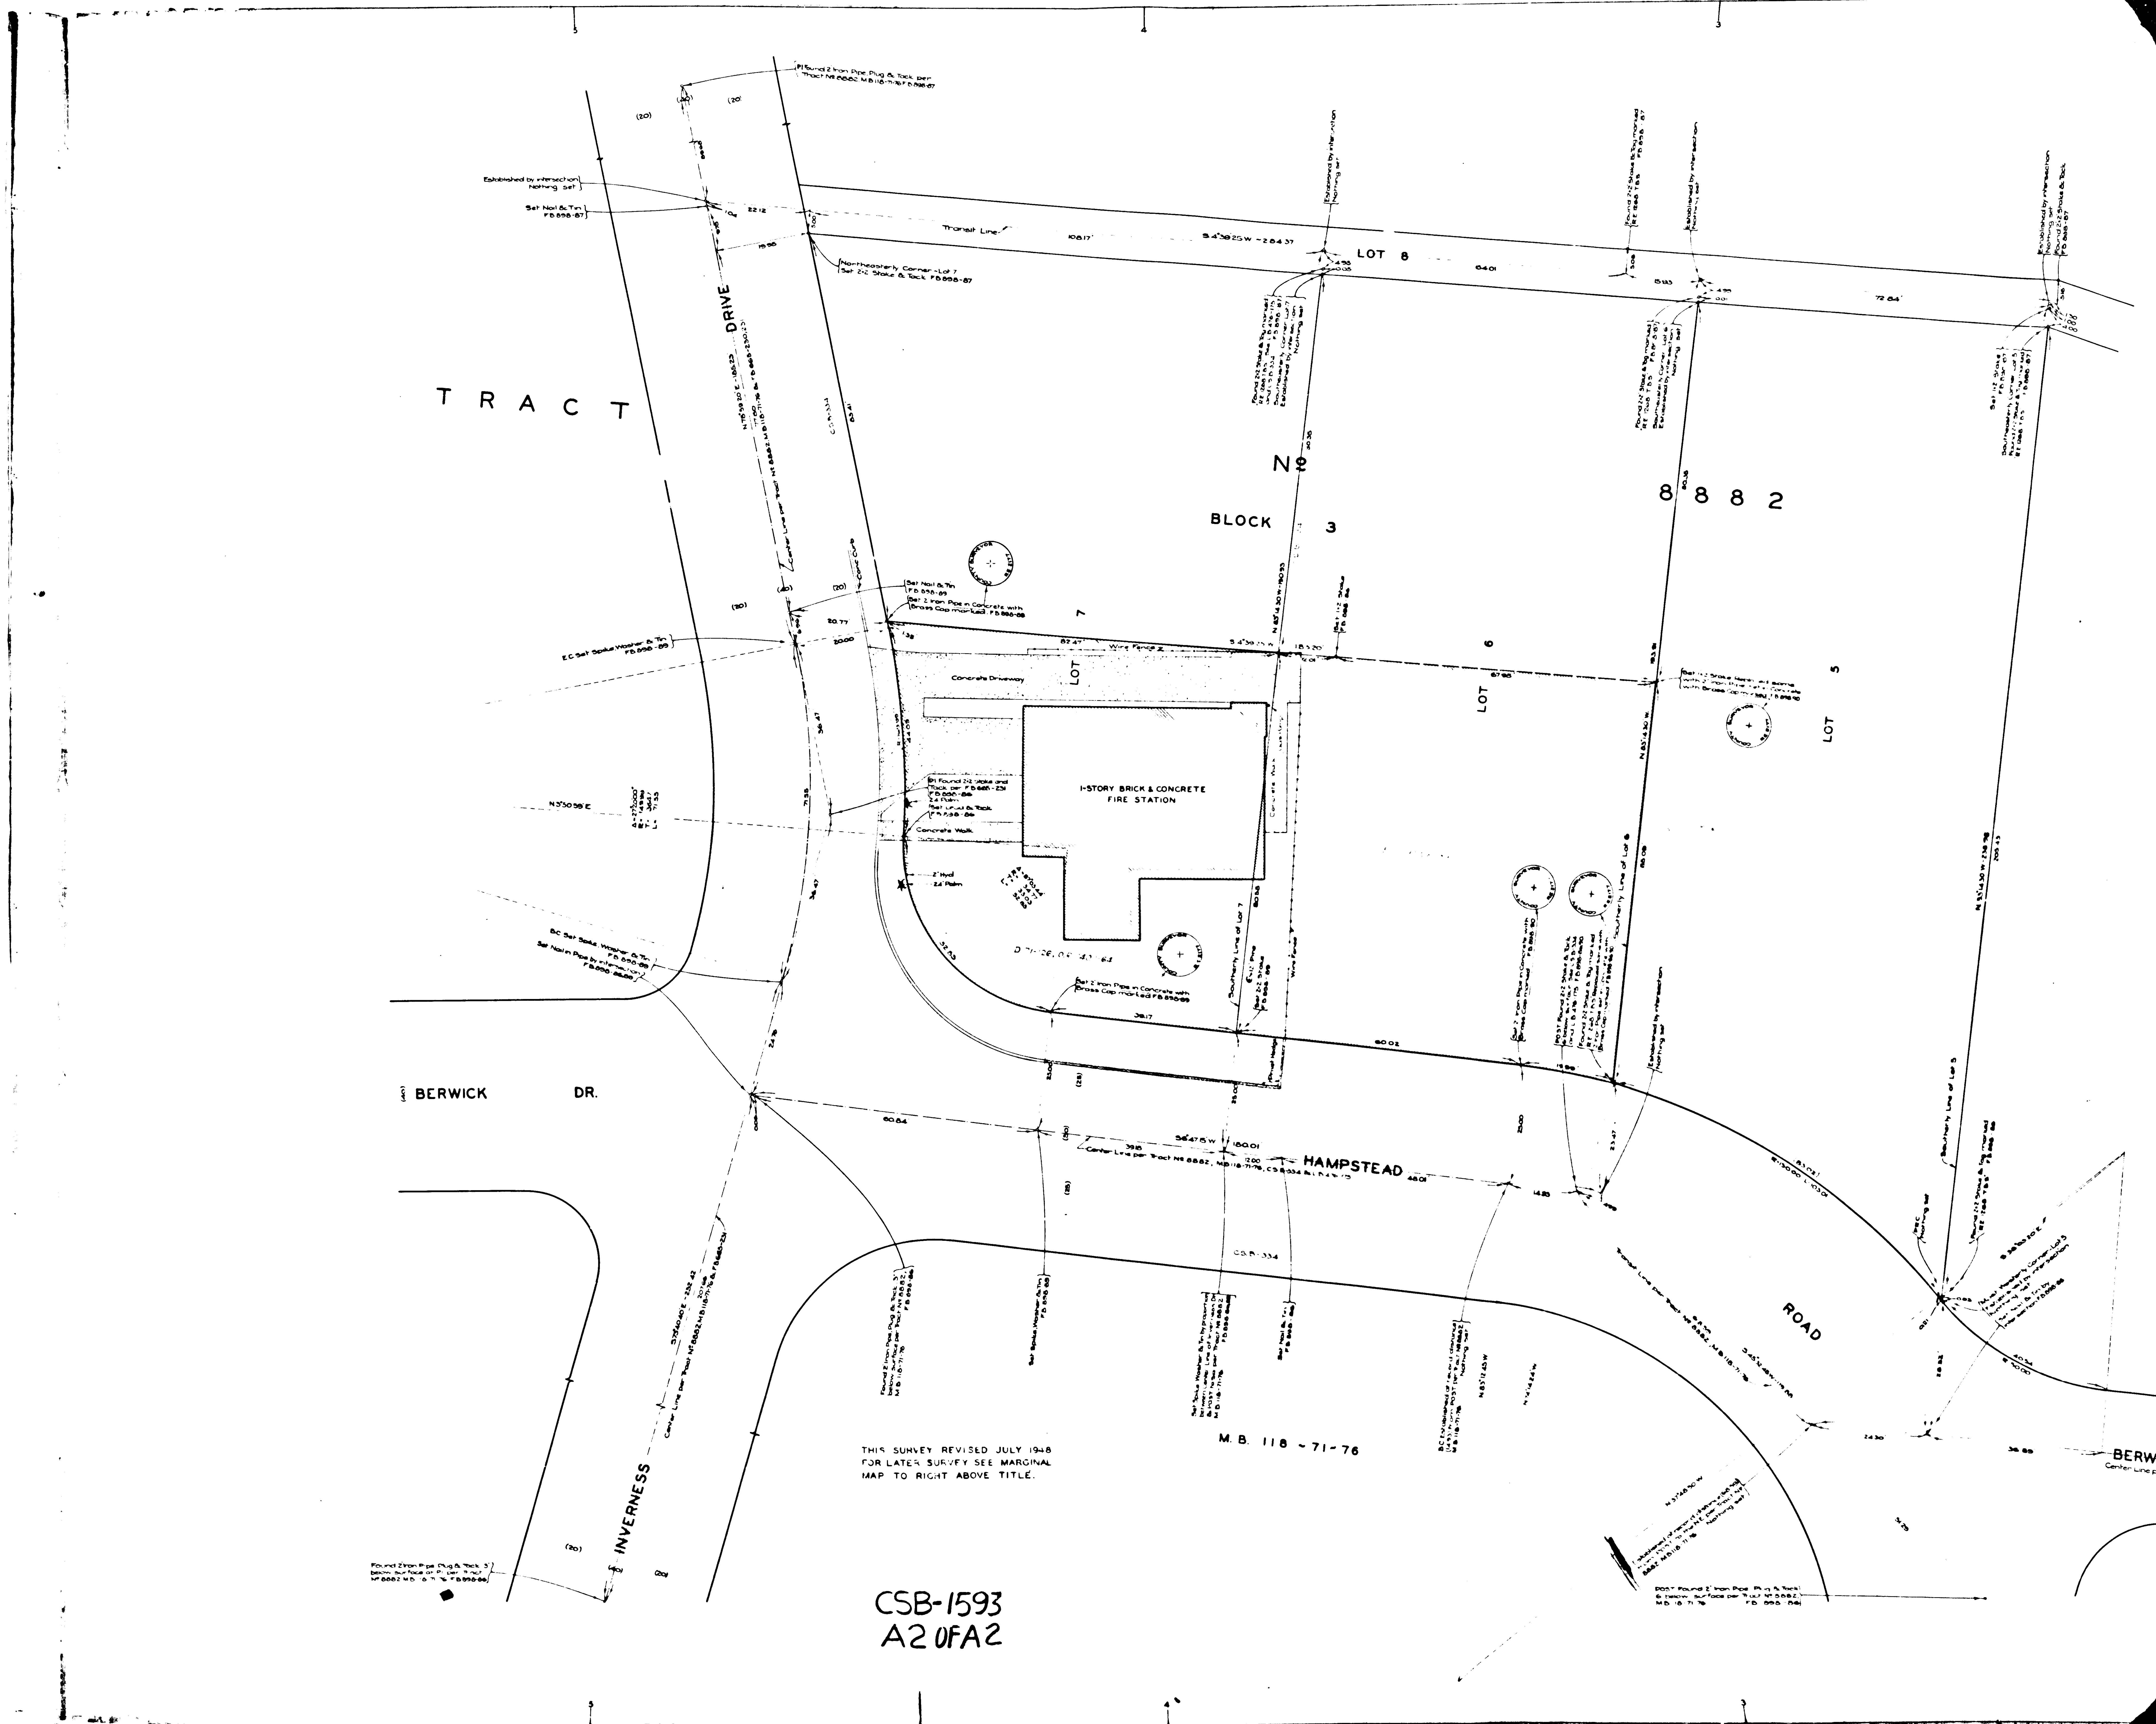
TRACT
No
8882
BLOCK 3
LOT 8
LOT 7
LOT 6
LOT 5
DRIVE
INVERNESS
BERWICK DR.
HAMPSTEAD
ROAD
BERWICK
1-STORY BRICK & CONCRETE
FIRE STATION
Concrete Driveway
Concrete Walk
Transit Line
Wire Fence
Established by intersection Nothing set
Set Nail & Tin FB 898-87
Northeasterly Corner - Lot 7 Set 2x2 Stake & Tack FB 898-87
PI Found 2 Iron Pipe, Plug & Tack per Tract No 8882 M.B. 118-71-76 F.B. 898-87
Set 2 Iron Pipe in Concrete with Brass Cap marked F.B. 898-89
E.C. Set Spike, Washer & Tin FB 898-89
B.C. Set Spike, Washer & Tin FB 898-89
Set Nail in Pipe by intersection FB 898-86
Center Line per Tract No 8882, M.B. 118-71-76, C.S.B.-334
N 3°50'59" E
S 4°38'25" W - 284.37
N 83°14'30" W - 190.93
N 83°14'30" W - 238.98
S 6°47'15" W 180.01
M.B. 118 - 71 - 76
THIS SURVEY REVISED JULY 1948
FOR LATER SURVEY SEE MARGINAL
MAP TO RIGHT ABOVE TITLE.
POST Found 2" Iron Pipe, Plug & Tack 6" below surface per Tract No 8882, M.B. 118-71-76 F.B. 898-86
Found 2" Iron Pipe, Plug & Tack 3" below surface at P.I. per Tract No 8882 M.B. 118-71-76 F.B. 898-86
CSB-1593
A2 OF A2