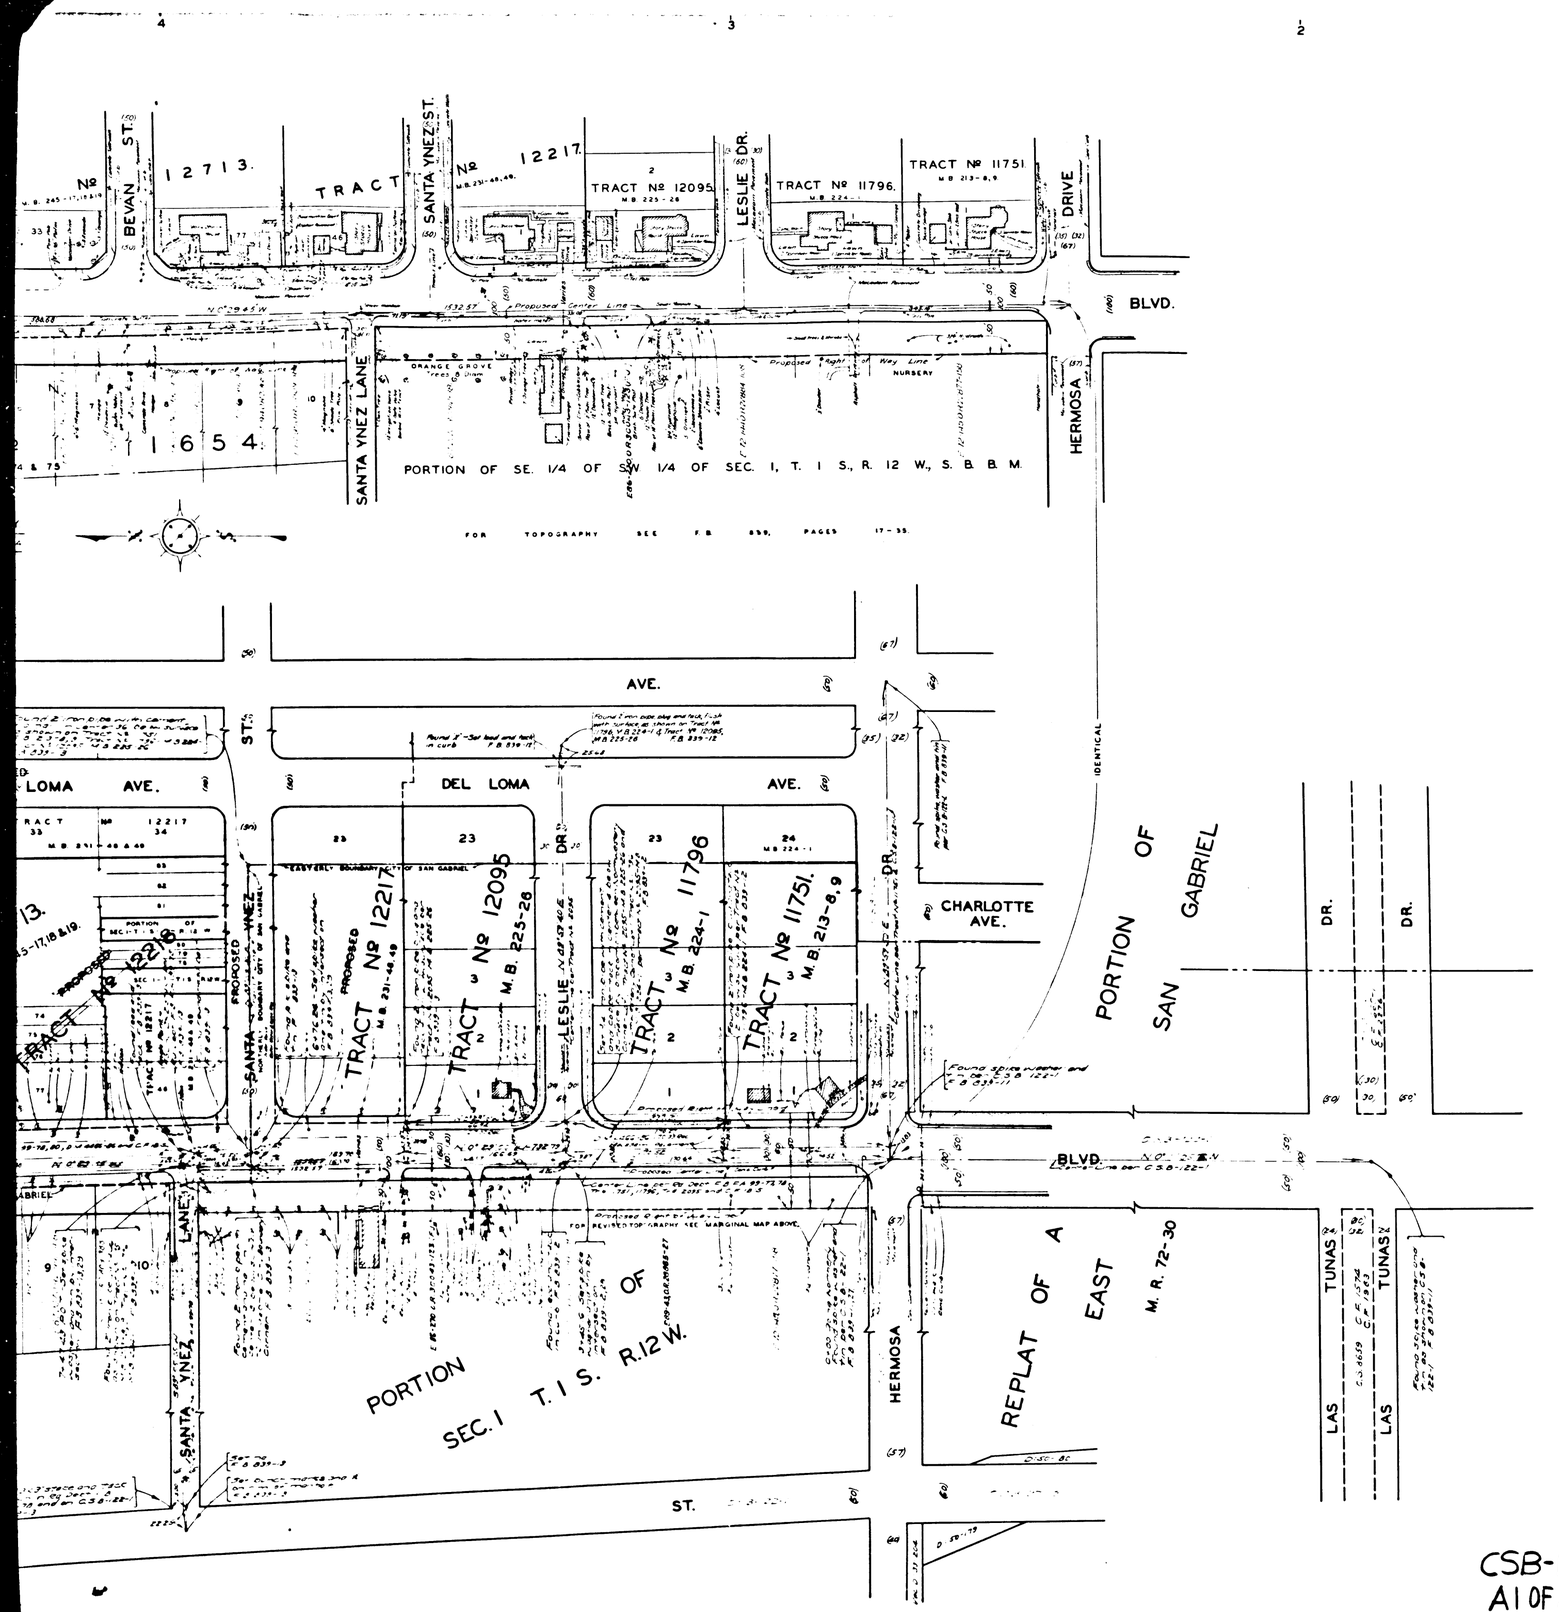

MAP OF

SAN GABRIEL BOULEVARD

FROM

HERMOSA DRIVE

TO

LONGDEN ROSE'S ROAD AVENUE.

COUNTY SURVEYORS MAP Nº B-1594

SCALE: 1 INCH = 50 FT.

INDEX 44

JOB NUMBER 8296

ALFRED JONES — COUNTY SURVEYOR

SURVEYED — APRIL 1940

SURVEYED UNDER INSTRUCTIONS OF THE BOARD OF SUPERVISORS PER ORDER DATED JUNE 1, 1938

BEARINGS ARE BASED ON THE BEARING OF SAN GABRIEL BLVD AS SHOWN ON C.F. 1815

F.B. 839-9-24-35

FIELD WORK BY . . . H. F. EVANS
R. BOWERS

OFFICE WORK BY . . . C. W. COX

CHECKED BY . . . D. M. FINLEY

CSB-1594
A1 OF A2

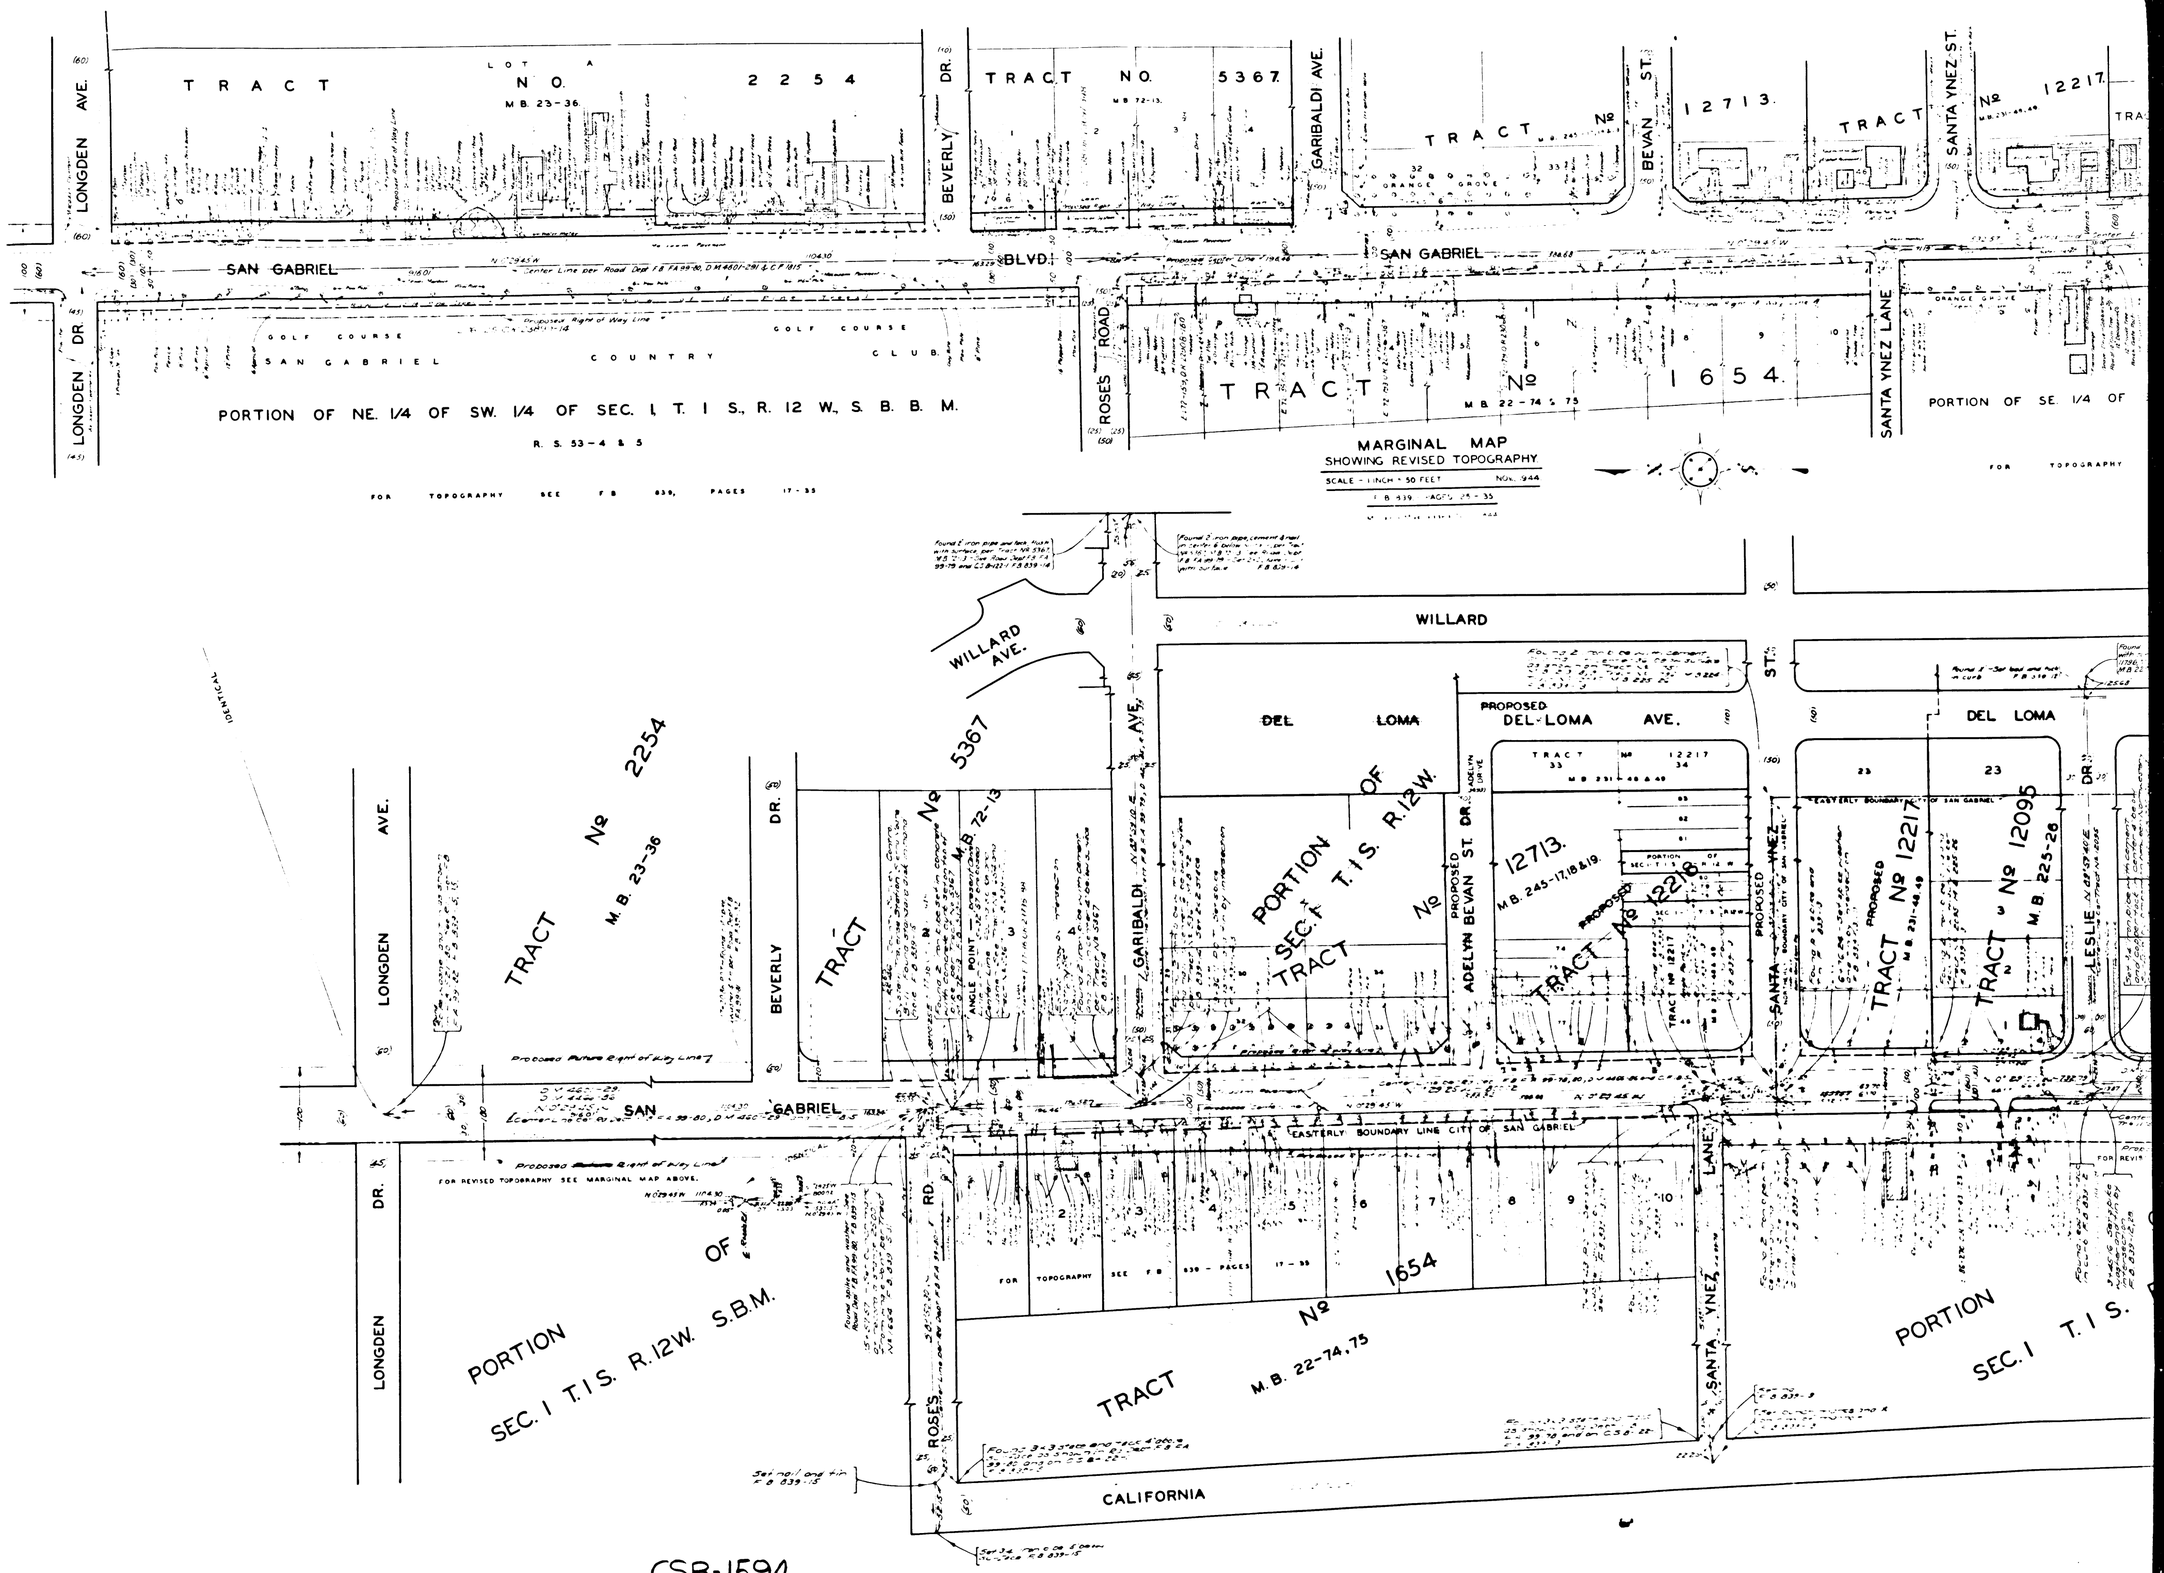

CSB-1594
A2 OF A2